

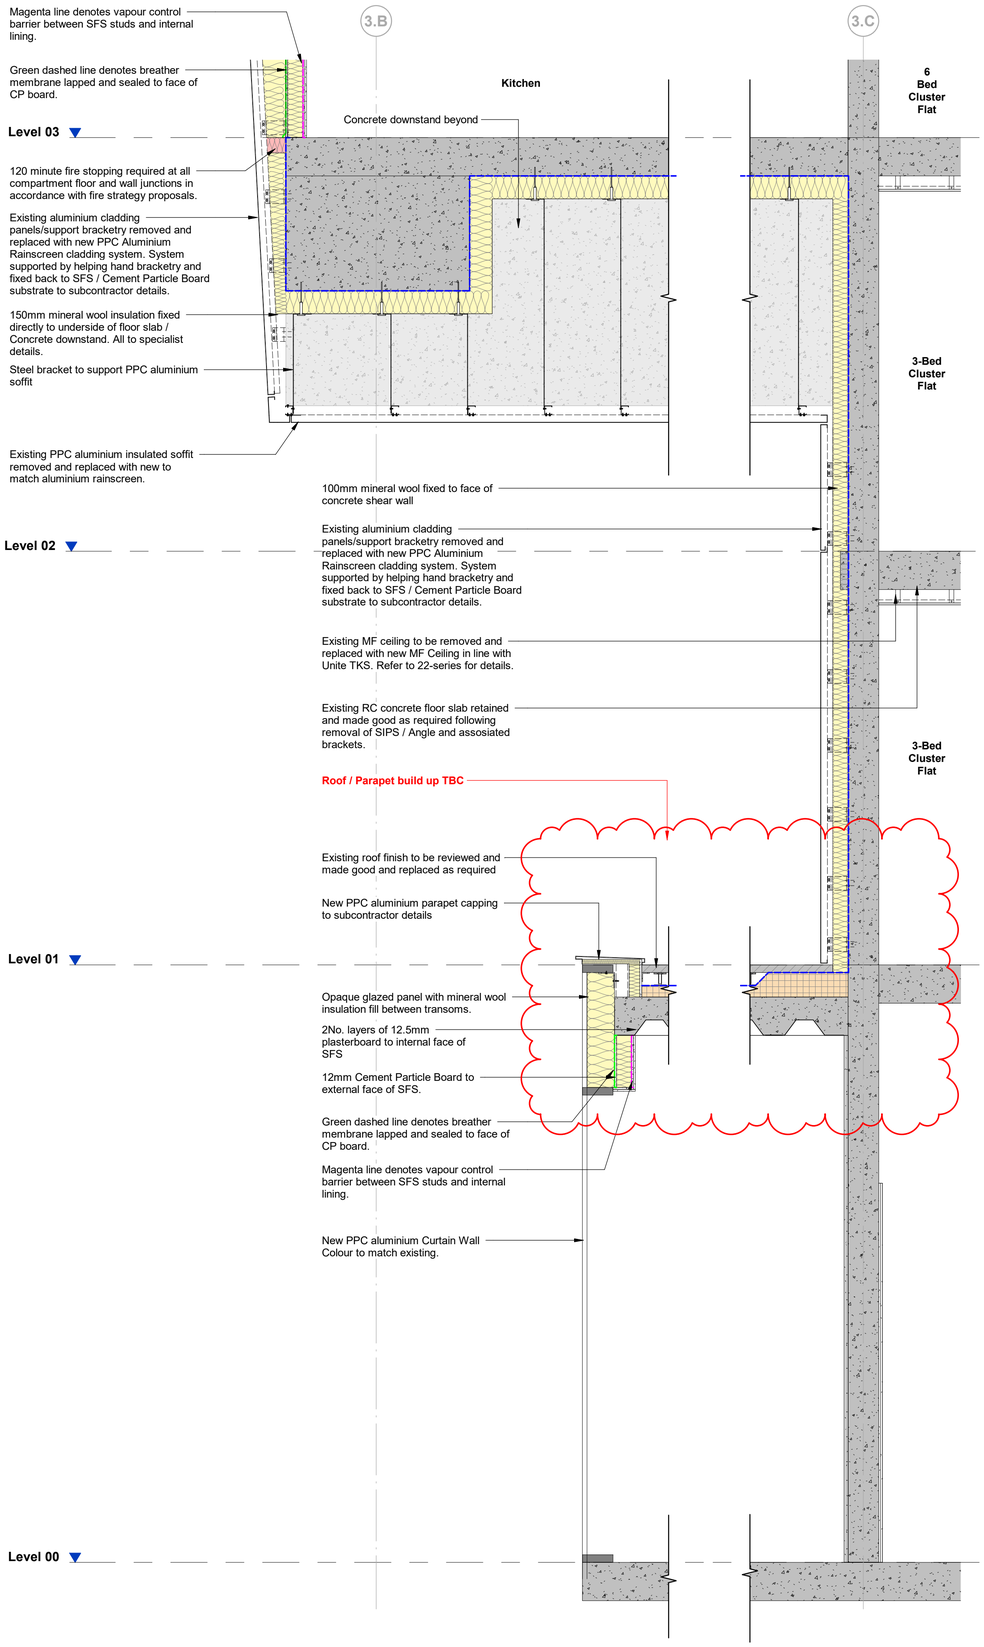


S17 External Wall Section 17
1 : 20

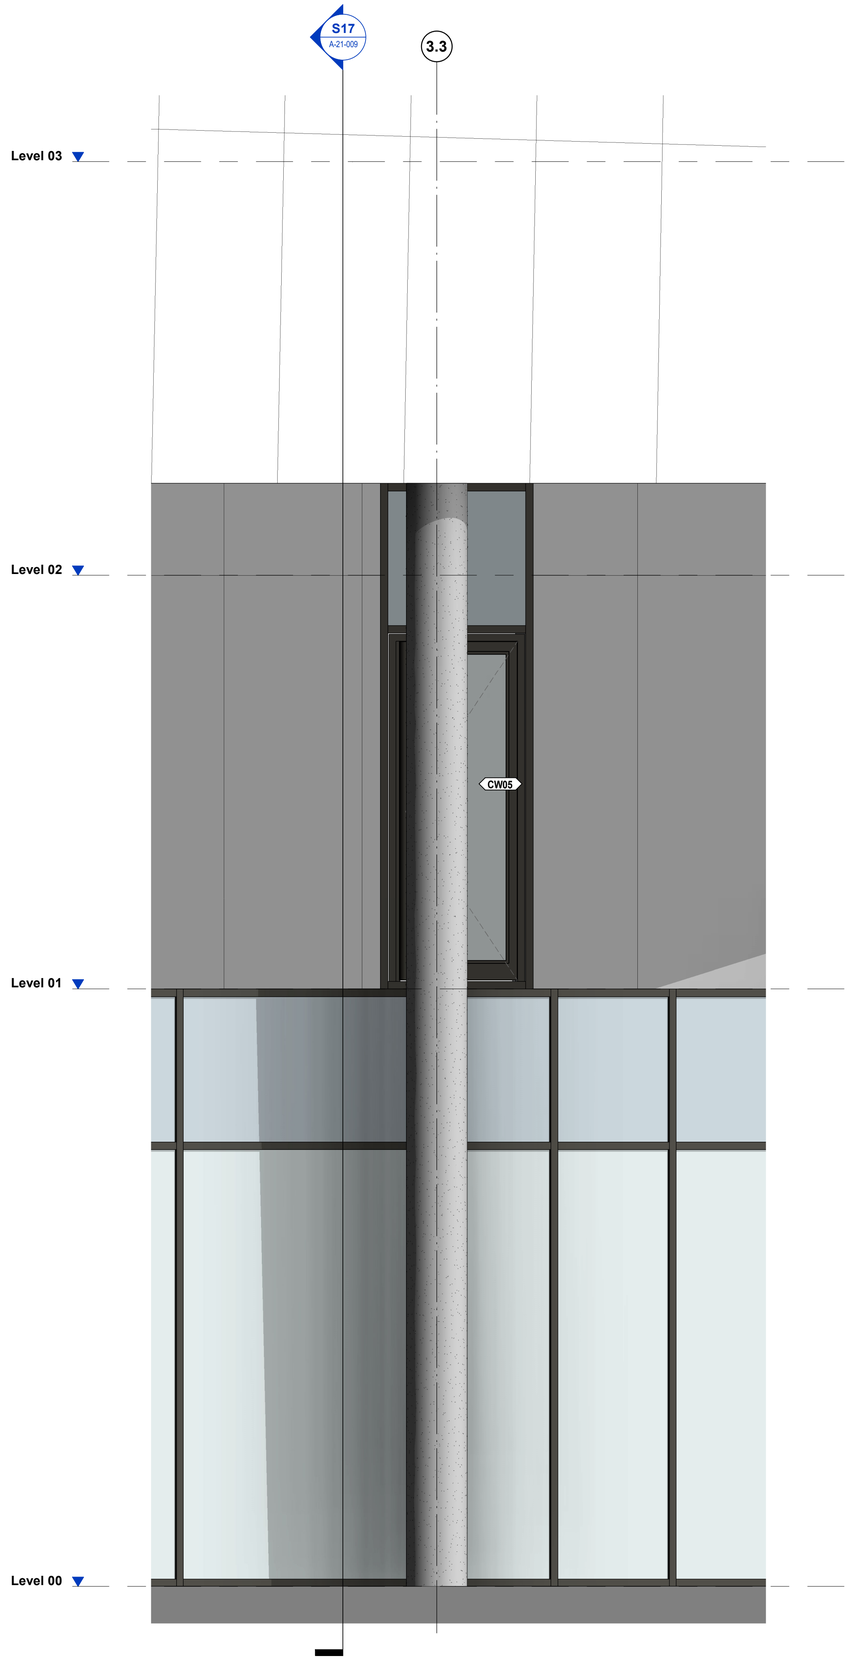

E17 External Wall Elevation 17
1 : 20

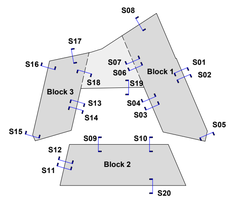

NOTES:

**DO NOT SCALE FROM THIS DRAWING.
VERIFY ALL DIMENSIONS AND SETTING OUT ON SITE.
NOTIFY ANY DISCREPANCIES TO THE ARCHITECT.
FOR STRUCTURAL INFORMATION, REFER TO STRUCTURAL ENGINEER'S DRAWINGS.
FOR M&E INFORMATION, REFER TO M&E ENGINEER'S AND SUB-CONTRACTORS' DRAWINGS.
FOR HEALTH & SAFETY INFORMATION, REFER TO HEALTH & SAFETY RISK ASSESSMENTS.**

THIS DRAWING AND ANY RELATED SPECIFICATIONS ARE ILLUSTRATIVE OF ARCHITECTURAL DESIGN INTENT ONLY AND SHOULD NOT BE USED FOR CONSTRUCTION PURPOSES. FULLY RESOLVED CONSTRUCTION DETAILS ARE TO BE DEVELOPED BY THE SPECIALIST DESIGN SUB-CONTRACTOR IN ACCORDANCE WITH THE DESIGN INTENT AND TO MEET ANY STATED PERFORMANCE CRITERIA. SPECIALIST SUB-CONTRACTORS' DESIGN DRAWINGS SHALL SUPERSEDE THE ASSOCIATED HADFIELD CAWKWELL DAVIDSON DRAWINGS FOR CONSTRUCTION PURPOSES.

0 m 1 2
1:20

COORDINATION / SPECIALIST INPUT:

Information shown orange is in abeyance/under review and requires further design development/specialist input.

The following items are subject to confirmation:

• M&E details in design development with Brentwoods.

THERMAL PERFORMANCE

Minimum U-values for the building will be in accordance with Building Regulation requirements at time of construction and in accordance with the overall energy assessment considerations by Brentwood Design Partnership.

ACOUSTIC PERFORMANCE

The minimum acoustic performance specification for the building will be in accordance with Building Regulation requirements and those stated in RBA's Acoustic Assessment Report to suit Unite Students requirements.

This drawing consists of the following drawings / third party information:

- Existing S.E Information - Halcrow Yolles
- Existing GA Information - Ian Simpson Architects
- Existing Detail information - Downing Developments
- C-SE Survey & Engineering. Drawing Ref: AC114-001. Dated 03/10/20

This drawing should be read in conjunction with the following HCD information:

A-20 Series	Detail Elevations
A-20-Series	Detail Plans
A-21 Series	External Wall Detail Sections
A-31-Series	Window & Curtain Wall Details

DIMENSION SUFFIXES

**	Dimensions given to grid line
Eq.	Dimensions are equal
x	Dimensions subject to site measure

REVISION: C01 BY: JEM CHECKED: APS DATE: 04/08/2021
CONSTRUCTION ISSUE: Drawings amended to align with Fox Aluminium updated details.

REVISION: T01 BY: JEM CHECKED: APS DATE: 20/04/2021
TENDER ISSUE: Minor updates to reflect current design.

REVISION: P01 BY: JEM CHECKED: APS DATE: 23/03/2021
First issue.

SUITABILITY
A | FOR CONSTRUCTION

CLIENT
UNITE STUDENTS

PROJECT
Unite Parkway Gate

TITLE
External Wall Section Sheet 9

Hadfield Cawkwell Davidson
Broomgrove Lodge, 13 Broomgrove Rd, Sheffield, S10 2LZ T 0114 266 8181 www.hcd.co.uk

HCD PROJECT NO.	SCALE	NO.
2020-091	As indicated @ A1	C01

PROJECT NO.	ORIGINATOR	VOLUME	LEVEL	TYPE	ROLE + NUMBER
20091	HCD	A0	XX	DR	A-21-009

C:\temp\20091-HCD-A0-ZZ-M3-A-20-001_Building_WS19_jack.murgatroyd3XEWYK.rvt | © HCD