


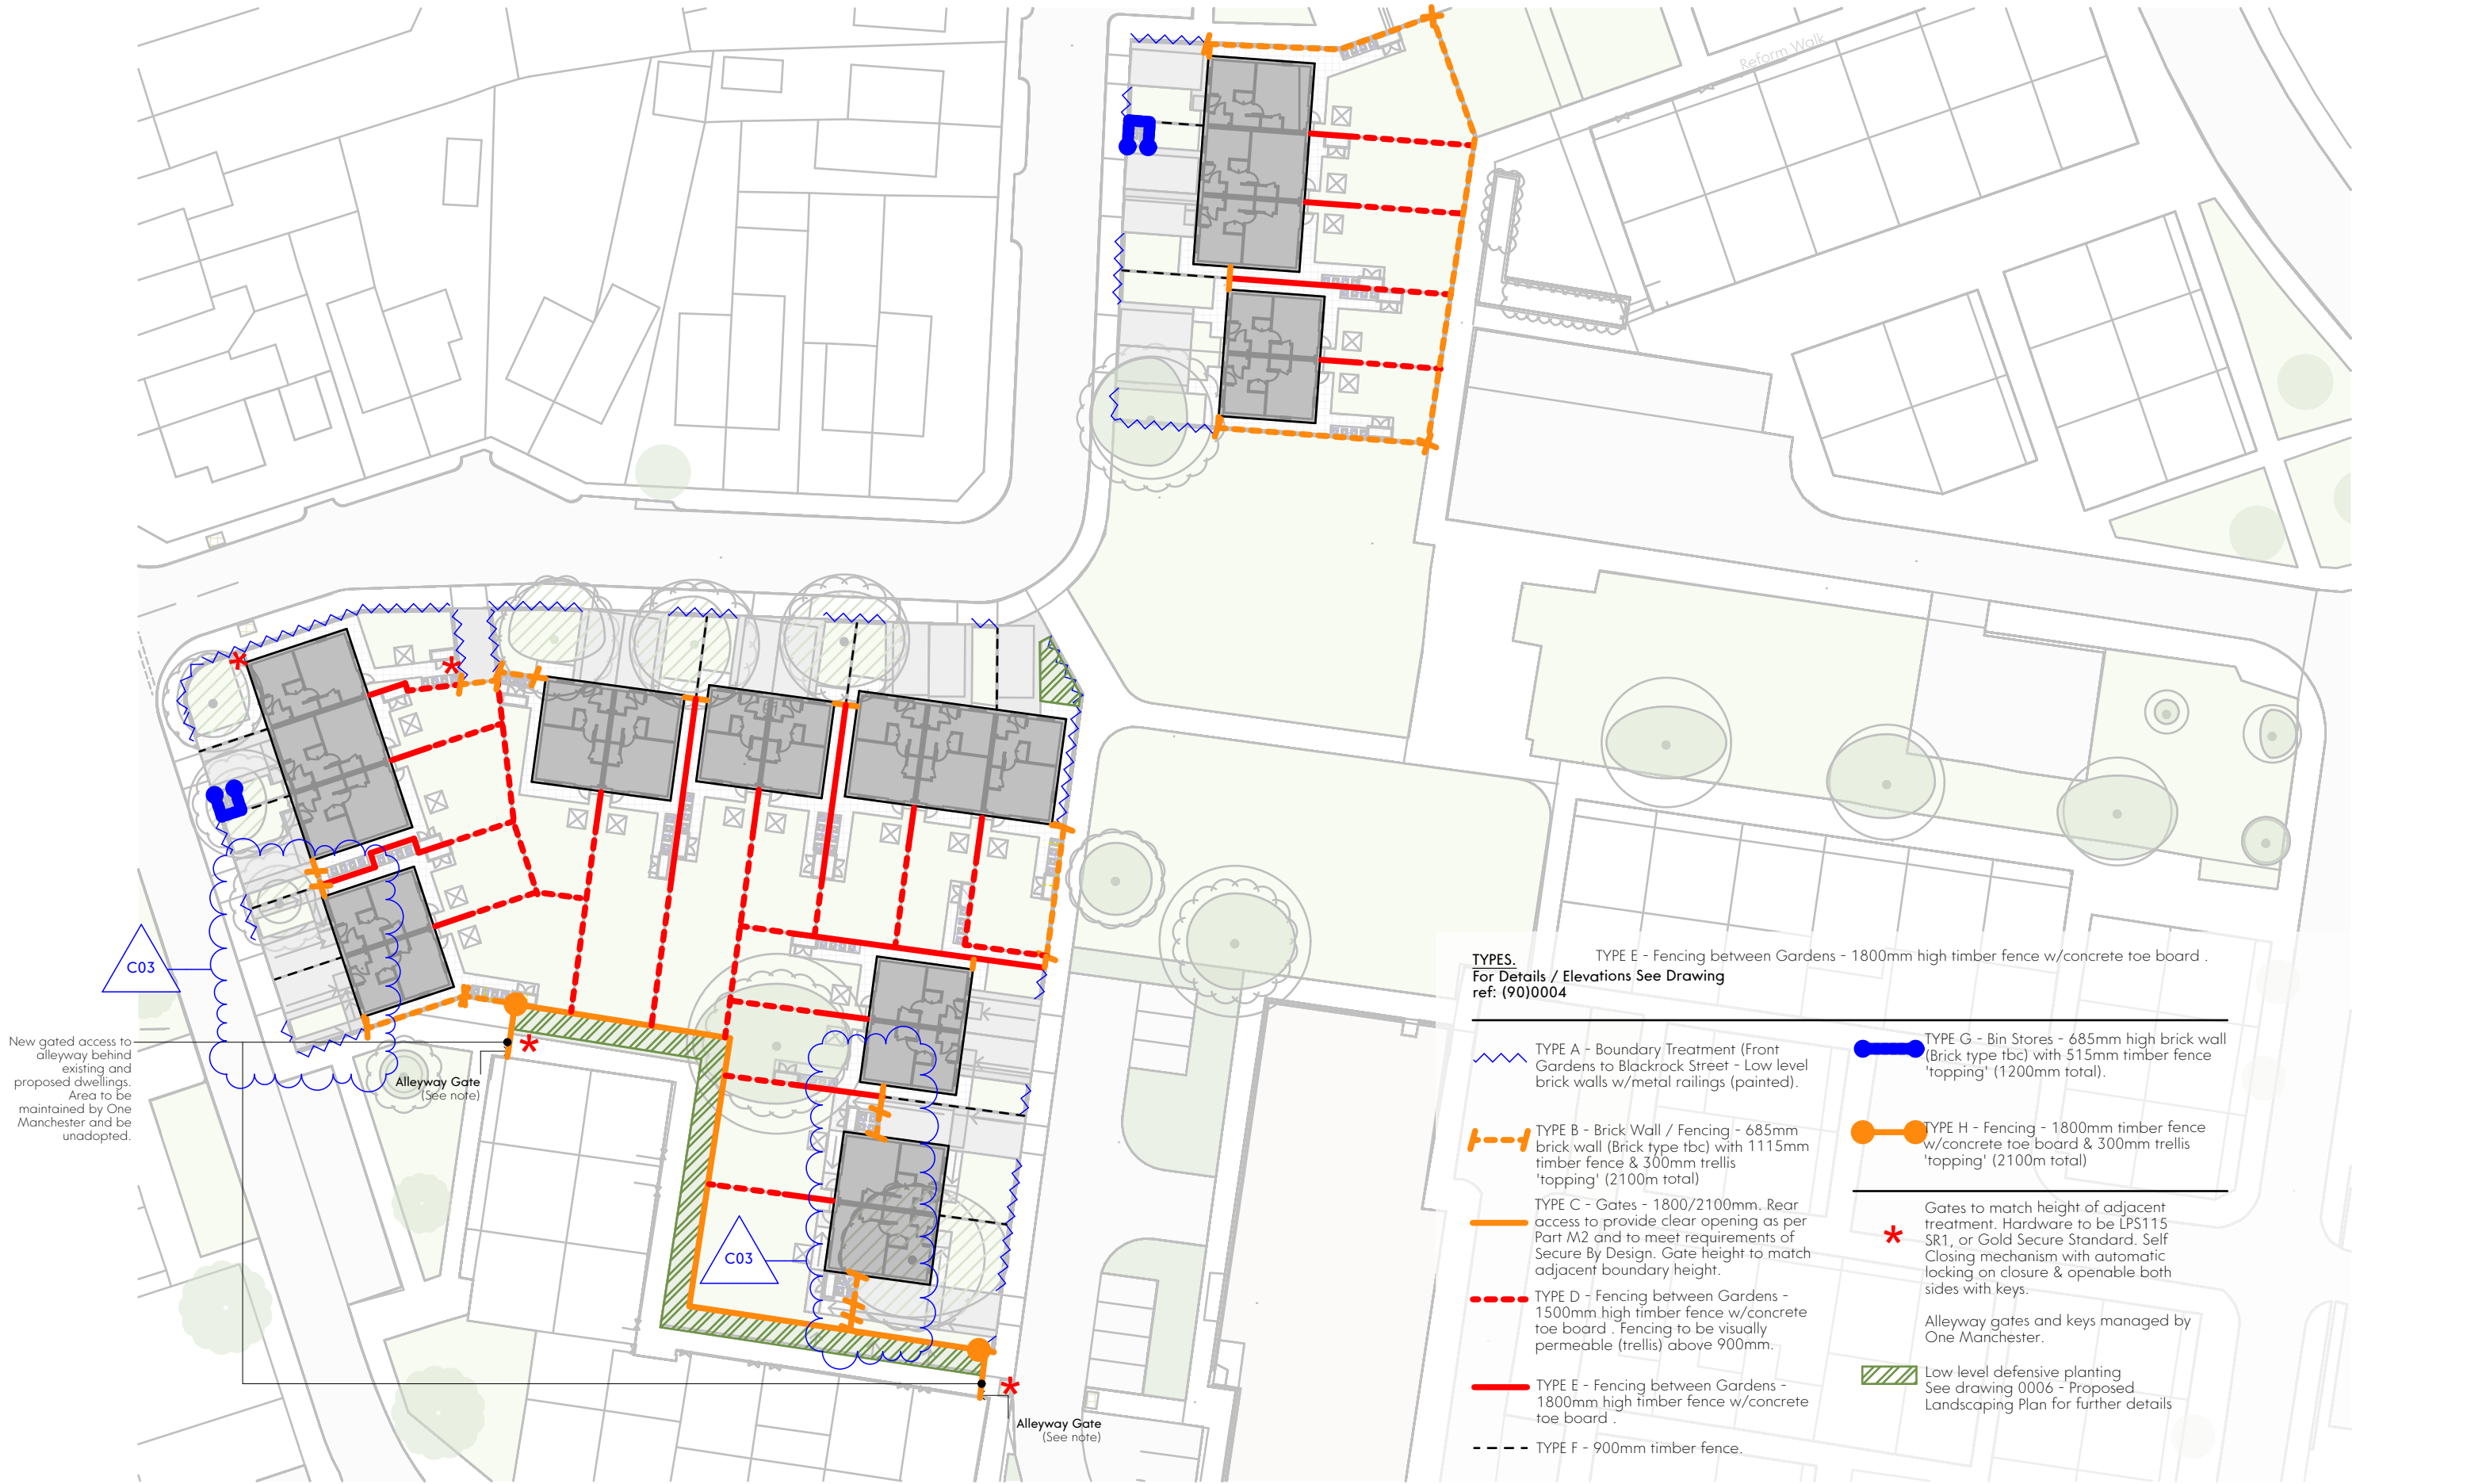

This drawing is the property of GWP Architecture. Copyright is reserved by them and the drawing is issued on the condition that it is not copied, reproduced, retained, or disclosed to any unauthorised person, either wholly or in part, without the consent in writing of GWP Architecture.

All drawings and specifications should be read in conjunction with the project health and safety plan, any possible conflicts should be presented to the Planning Coordinator.

All work to be carried out in accordance with current Building Regulations.

Contractors must verify all dimensions at the job before commencing any work or making shop drawings.

Written dimensions should be taken. Do not scale off drawing. Do not take digital dimensions from this drawing.

Any discrepancies to be reported to the Architect.

0 10m 20

Scale - 1:500 @A3

C03	26.08.21	Revised boundary treatment as clouded	CT	DT
C02	09.07.21	Revised for planning	DE	DT
C01	21.05.21	Preliminary Construction Issue	CT	DT
Rev	Date	Comment	Dr	Ch
B:\Mcloud - DESKTOP-H2C\GWA - BIMcloud Basic for ARCHICAD 25\Mayton Part L - (299)1914 GWP-01-DR-A-Warchester-One-103				

GWP Job Reference	(299)1914
Job Title	Mayton Street
Client	one manchester

Boundary Treatment	
Name	1914-GWP-00-00-DR-A-(90)-0003
Scale	1:500@A3
Revision	C03
Drawn/Checked	CT / DT
First Issue	21.05.20
Drawing Status	A - Construction



CHARTERED ARCHITECTS
INTERIOR DESIGNERS
SPACE PLANNERS
PROJECT MANAGERS
LANDSCAPE ARCHITECTS

Bracken House Leeds LS8 1PQ UK
+44(0)1132666044 (t) | +44(0)1132681859 (f)
architecture@gwp-arch.com | www.gwp-arch.com