DO NOT SCALE EXCEPT FOR PLANNING AND BUILDING REGULATION PURPOSES

GENERAL NOTES

LIGHTING :-
ALL LIGHTING TO BE POSITIONED TO AVOID DIRECT GLARE ON THE EYES OF THE USER AND UNWANTED REFLECTIONS FROM THE SCREEN OR OPERATING FEATURES. GLARE FROM LIGHTING TO BE AVOIDED.
SIGNAGE :-
ALL SIGNAGE TO CONFORM TO BS 8300:2001 SECTIONS 9.2.2 LOCATION & DESIGN OF SIGNS & INFORMATION AND 9.2.3 VISUAL SIGNS.
ALL NEW GLAZING CONFORMS TO BS 6206.
ALL ELECTRICAL WORK CONFORMS TO BS 7671.

IT IS ASSUMED THAT ALL PRELIMINARY WORKS CARRIED OUT / CONTRACTED BY THE SITE OWNER (SHOULD THEY BE REQUIRED BY THE PROJECT) ARE COMPLETED IN ACCORDANCE WITH CURRENT BUILDING REGULATIONS 2010 AND AMENDMENTS THEREAFTER

SITE NOTES

FLOOR CONSTRUCTION:
CERAMIC TILE ON TBC - NIGHT CLUB IN BASEMENT


TTW INSTALL
FORM APERTURE THROUGH SIGNAGE AND BRICKWORK

INSTALL: 100MM DEEP RECESSED SURROUND, STEEL APERTURE LINER, CAVITY CLOSERS, PLINTH, BOX IN PLINTH, ATM, ELECTRICS - NEW DIS. BOARD AND ILLUMINATED SIGNAGE
MAKE GOOD INTERNAL APERTURE WITH WHITE PLASTIC TRIM
NOTES:
- NO ASBESTOS REGISTER - CSS TO ARRANGE SURVEY PRIOR TO ANY WORKS AND PRE-LIM SURVEYS COMMENCING
- FLOOR CONSTRUCTION AND WORKS SUBJECT TO DESTRUCTIVE SURVEY FINDINGS
- INSTALL LOCATION CHOSEN BY OWNER / OWNER WANTS ATM INSTALLED THROUGH EXISTING SIGNAGE
- FULL SERVICE CLEARANCE NOT ACHIEVABLE CASHZONE TECH SUPPORT APPROVED
- NO ROOM FOR ATM ENCLOSURE CASH ZONE SECURITY TEAM TO ASSESS
- PARKING RESTRICTIONS APPLY / NO STOPPING 1 WAY SYSTEM / LIMITED TIME PARKING TO REAR / PARKING FINES LIKELY


- *WE SUGGEST DUE TO SITE LOCATION SURVEILLANCE IS ADDED - EITHER CCTV BY SITE OR PIN CAM SYSTEM BY CZ*

WORK TO BE CARRIED OUT BY OTHERS


ARRANGE ACCESS TO BASEMENT NIGHT CLUB DURING NORMAL WORKING HOURS FOR CSS DESTRUCTIVE FLOOR SURVEY

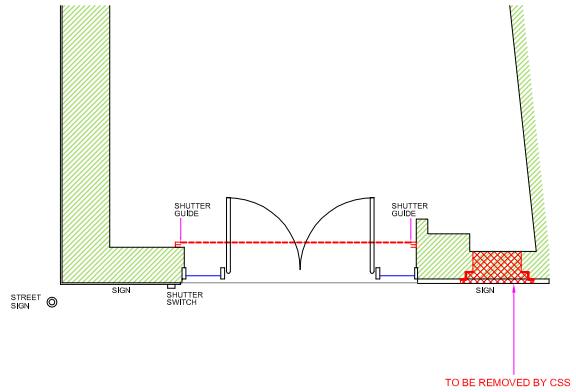


EXISTING (PART) PLAN

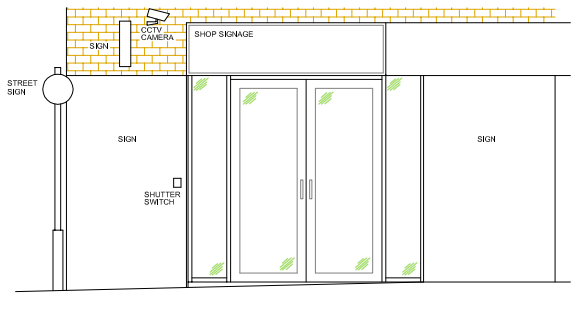


EXISTING ELEVATION

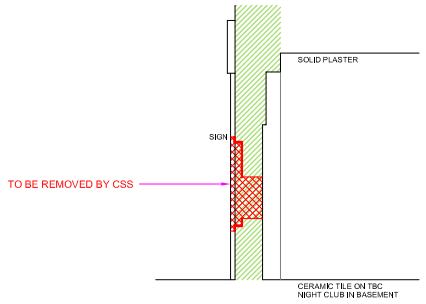


EXISTING SECTION VIEW A-A

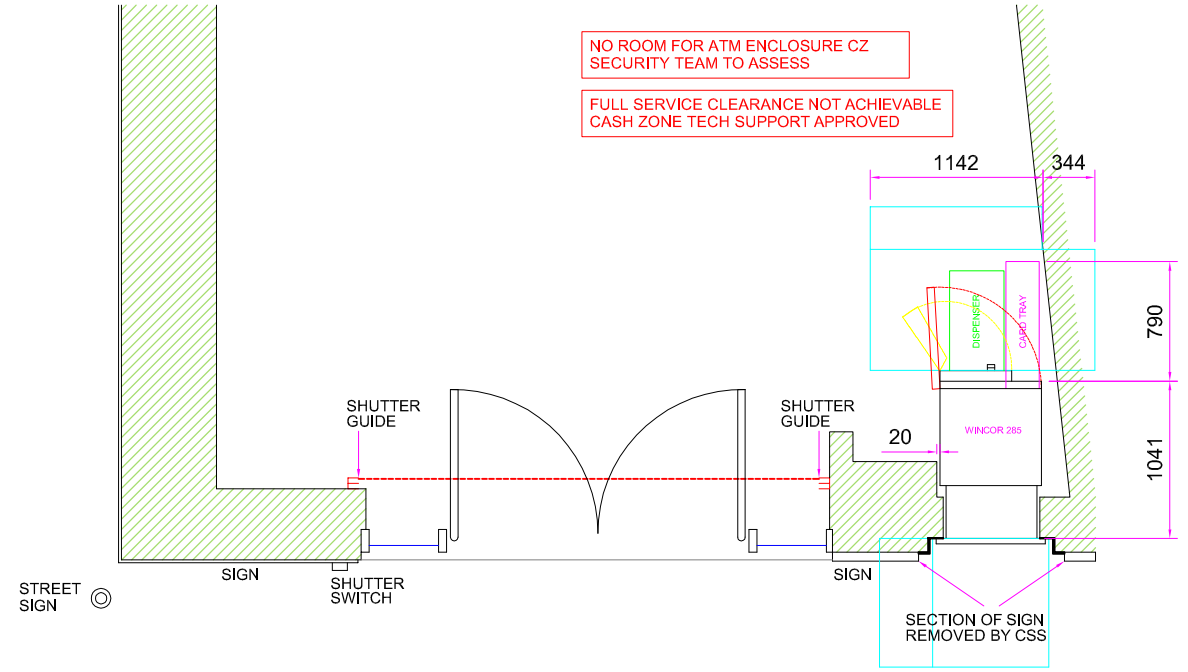


PROPOSED (PART) PLAN

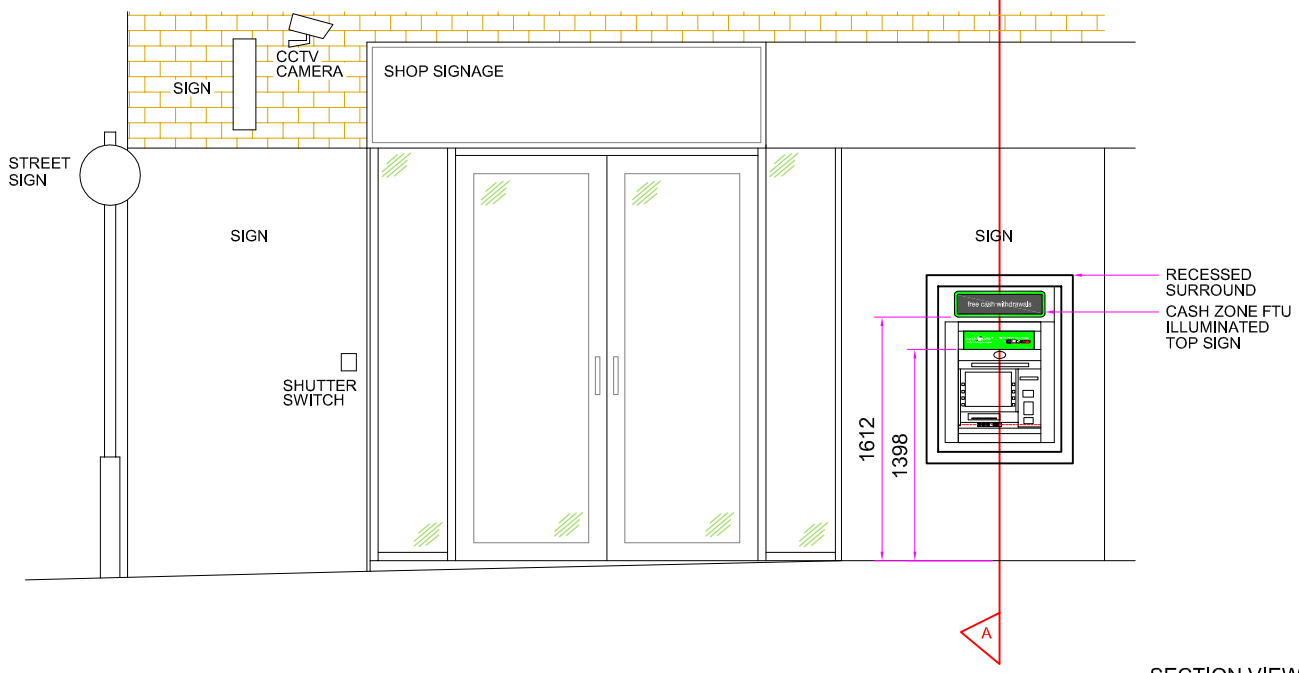

PROPOSED ELEVATION

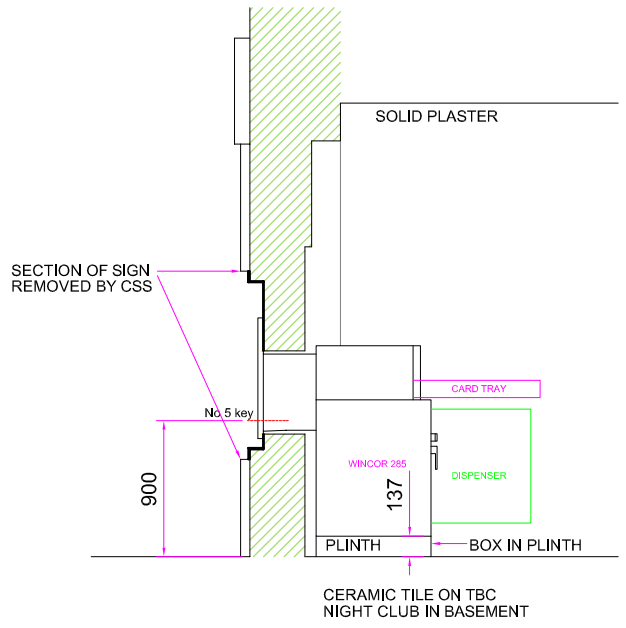

SECTION VIEW A-A

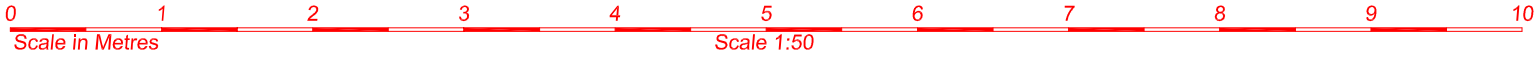

SITE ADDRESS

FUNKY CHICKEN
29 WITHY GROVE,
MANCHESTER,
M4 2BJ

TITLE
PROPOSED AUTOMATED TELLER MACHINE (ATM)
INSTALLATION FOR CASHZONE

DRAWN	DATE	SCALE
MAL	04/12/20	VARIOUS @A3
REF/DRG No.	SHEET	REVISION
E023636		01

REVISION	DESCRIPTION	DATE	BY
04			
03			
02			
01	REMOVED SHOP SIGNAGE FOR PLANNING	27/09/21	NG

drawing approval

NAME:-
POSITION:-
APPROVED:-
DATE:-
SIGNED:-

CARDTRONICS Service Solutions