
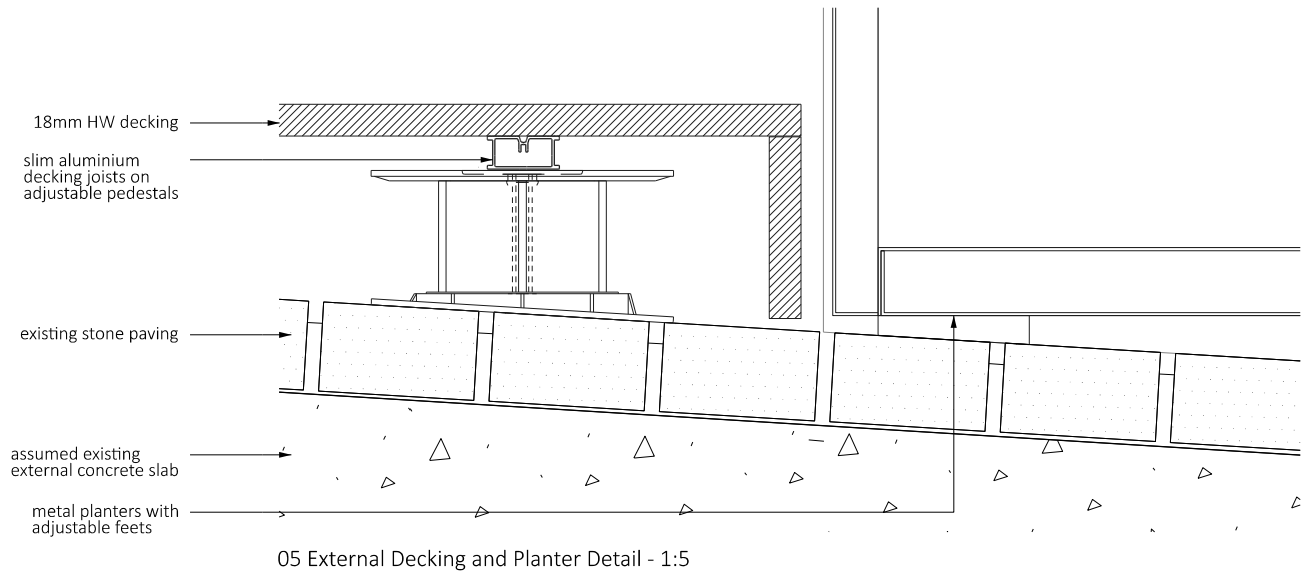
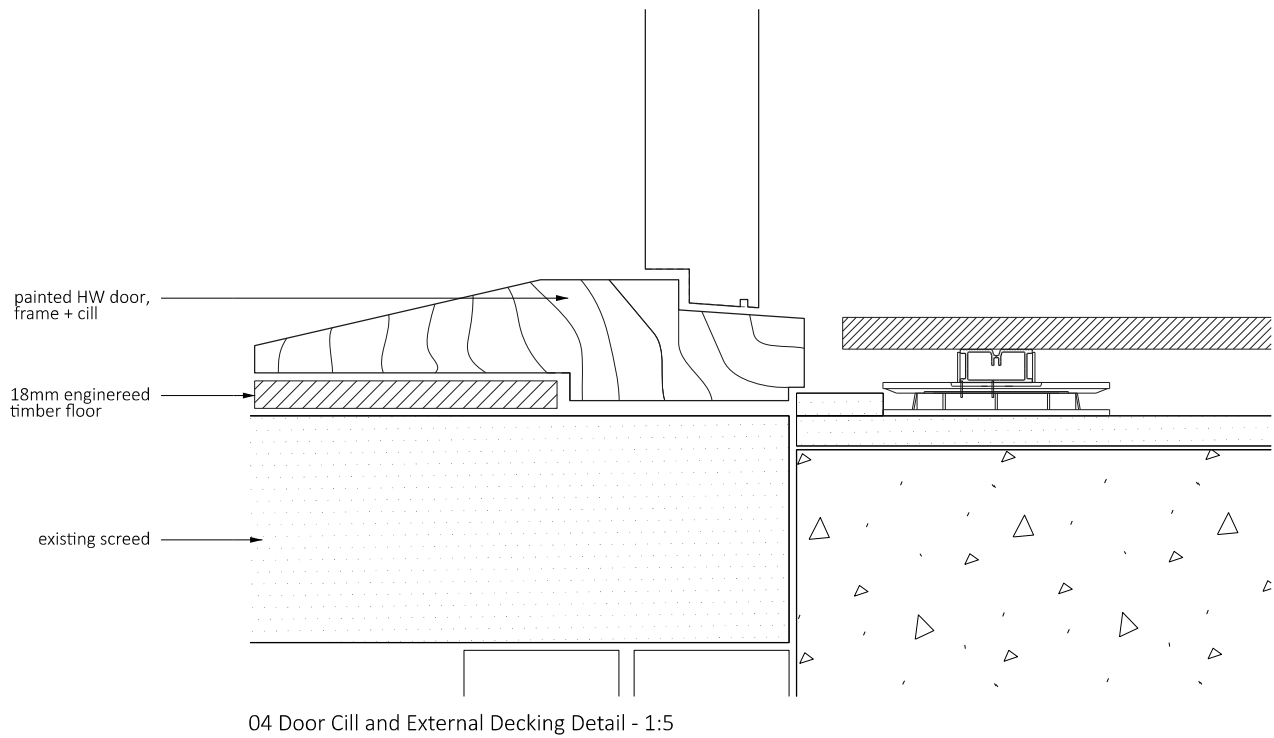
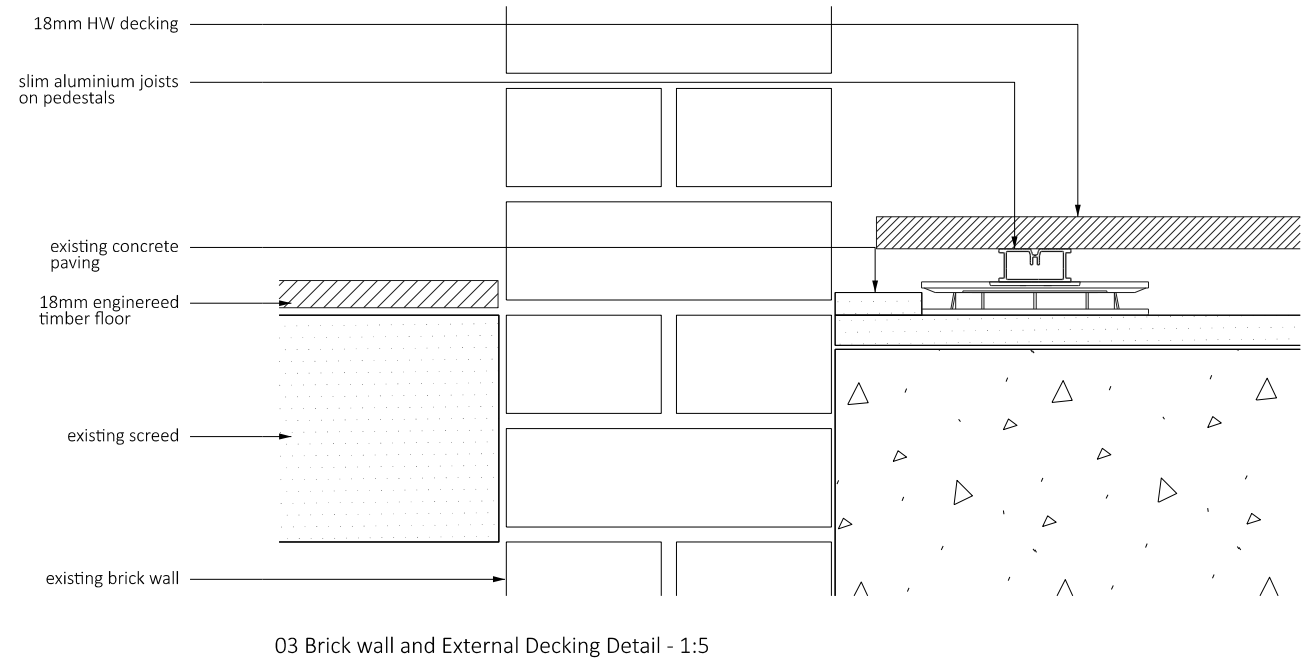
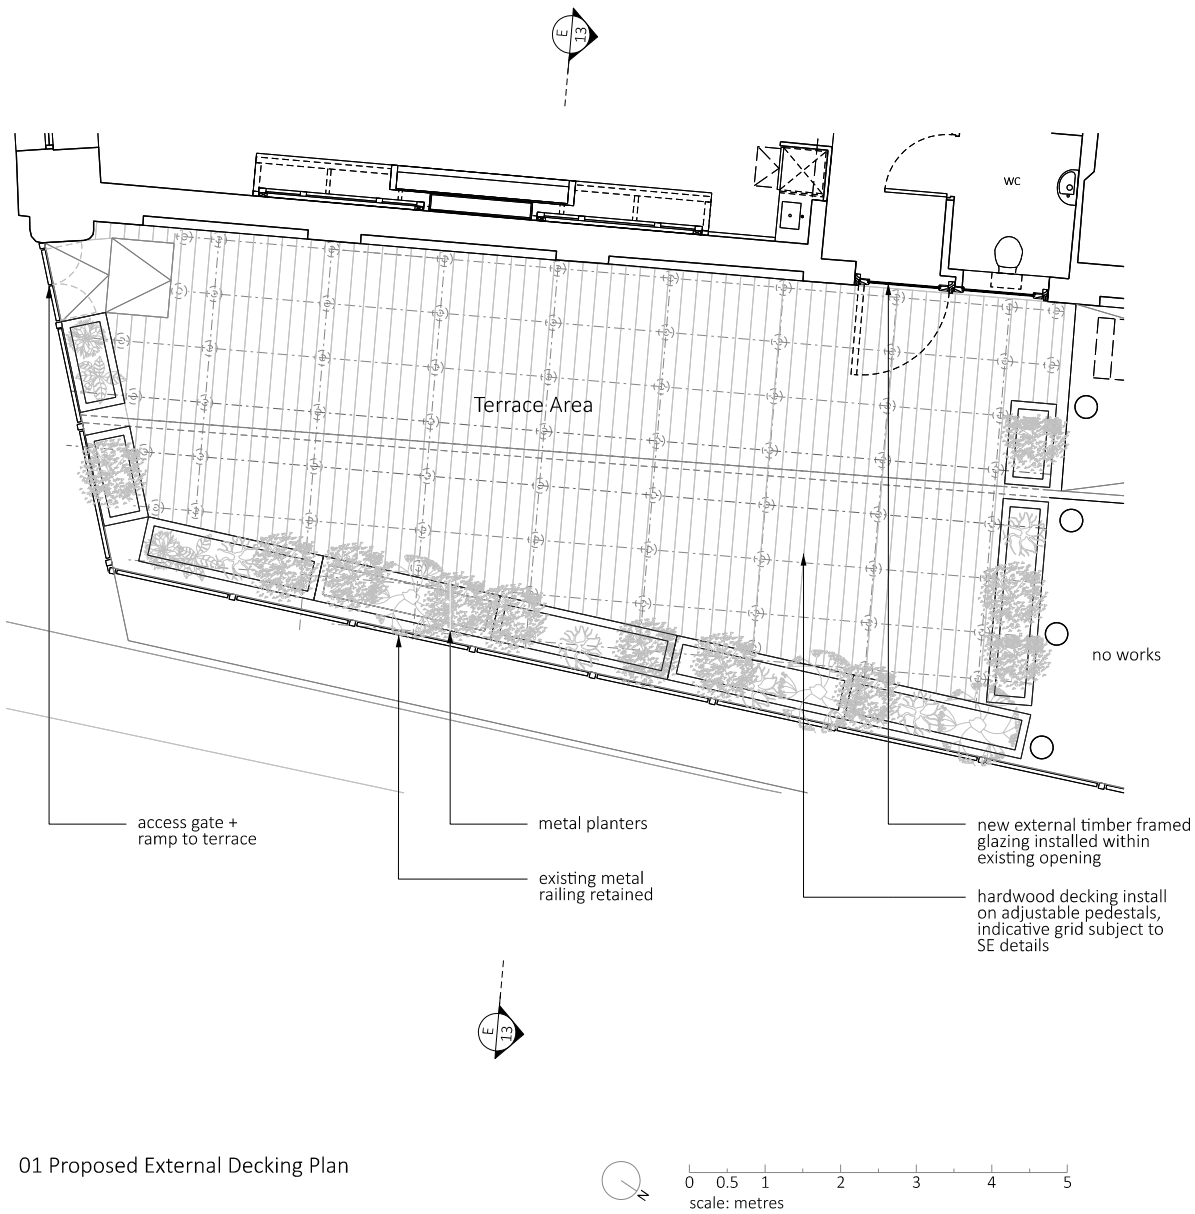


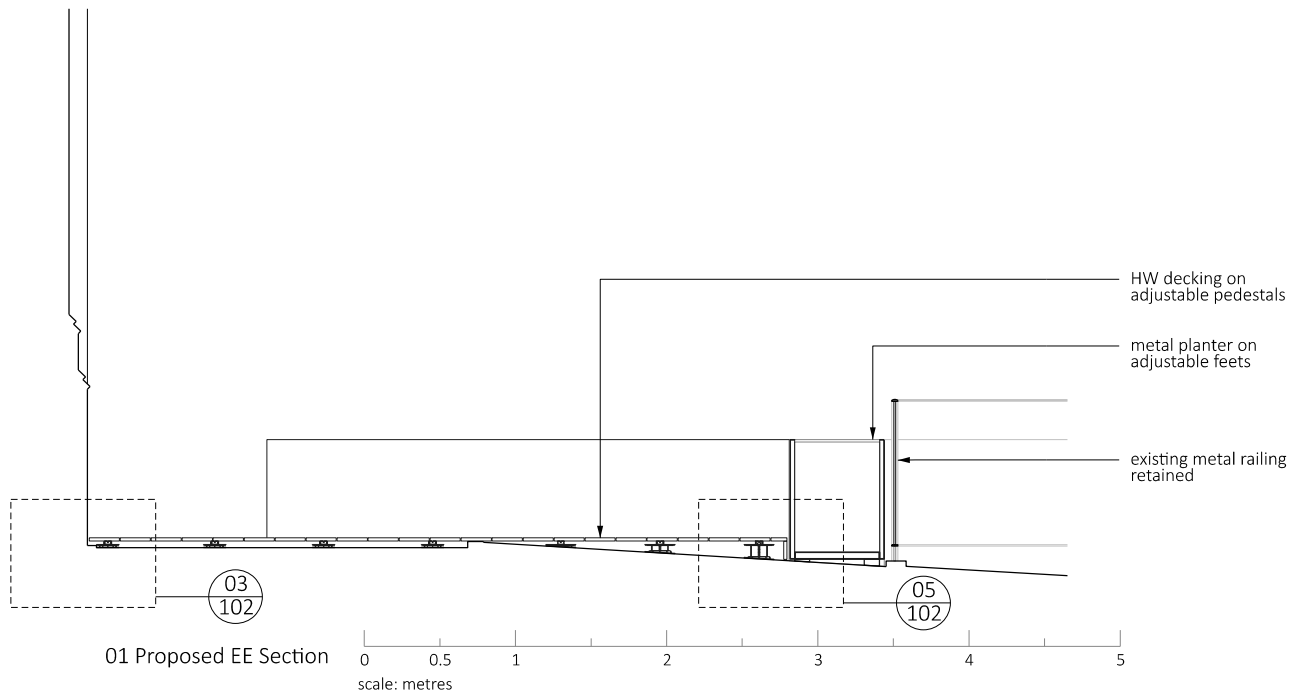

SAFETY, HEALTH AND ENVIRONMENTAL INFORMATION:	
IN ADDITION TO THE HAZARDS / RISKS NORMALLY ASSOCIATED WITH THE TYPES OF WORK DETAILED ON THIS DRAWING, NOTE THE FOLLOWING:	
Significant Residual Risks:	
Action to be Taken:	
Refer to Health and Safety Plan	

NOTES:
EXISTING ETERNAL DRAINAGE UNAFFECTED BY NEW RAISED DECKING

REV	DATE	DETAIL	DRN	CHK
-----	------	--------	-----	-----

PROJECT TITLE
Victoria Tap

DRAWING TITLE
External Decking
Plan, Section and Details

DATE 310821	SCALE 1:100	@A3
STATUS PLANNING	DRAWN AP	CHECKED DD

DRAWING NUMBER 071_PL102	REVISION -
-----------------------------	---------------

BEASLEY DICKSON ARCHITECTS
Address
PROJECT EMAIL: info@beasleydickson.com

© BEASLEY DICKSON ARCHITECTS LTD 2014