



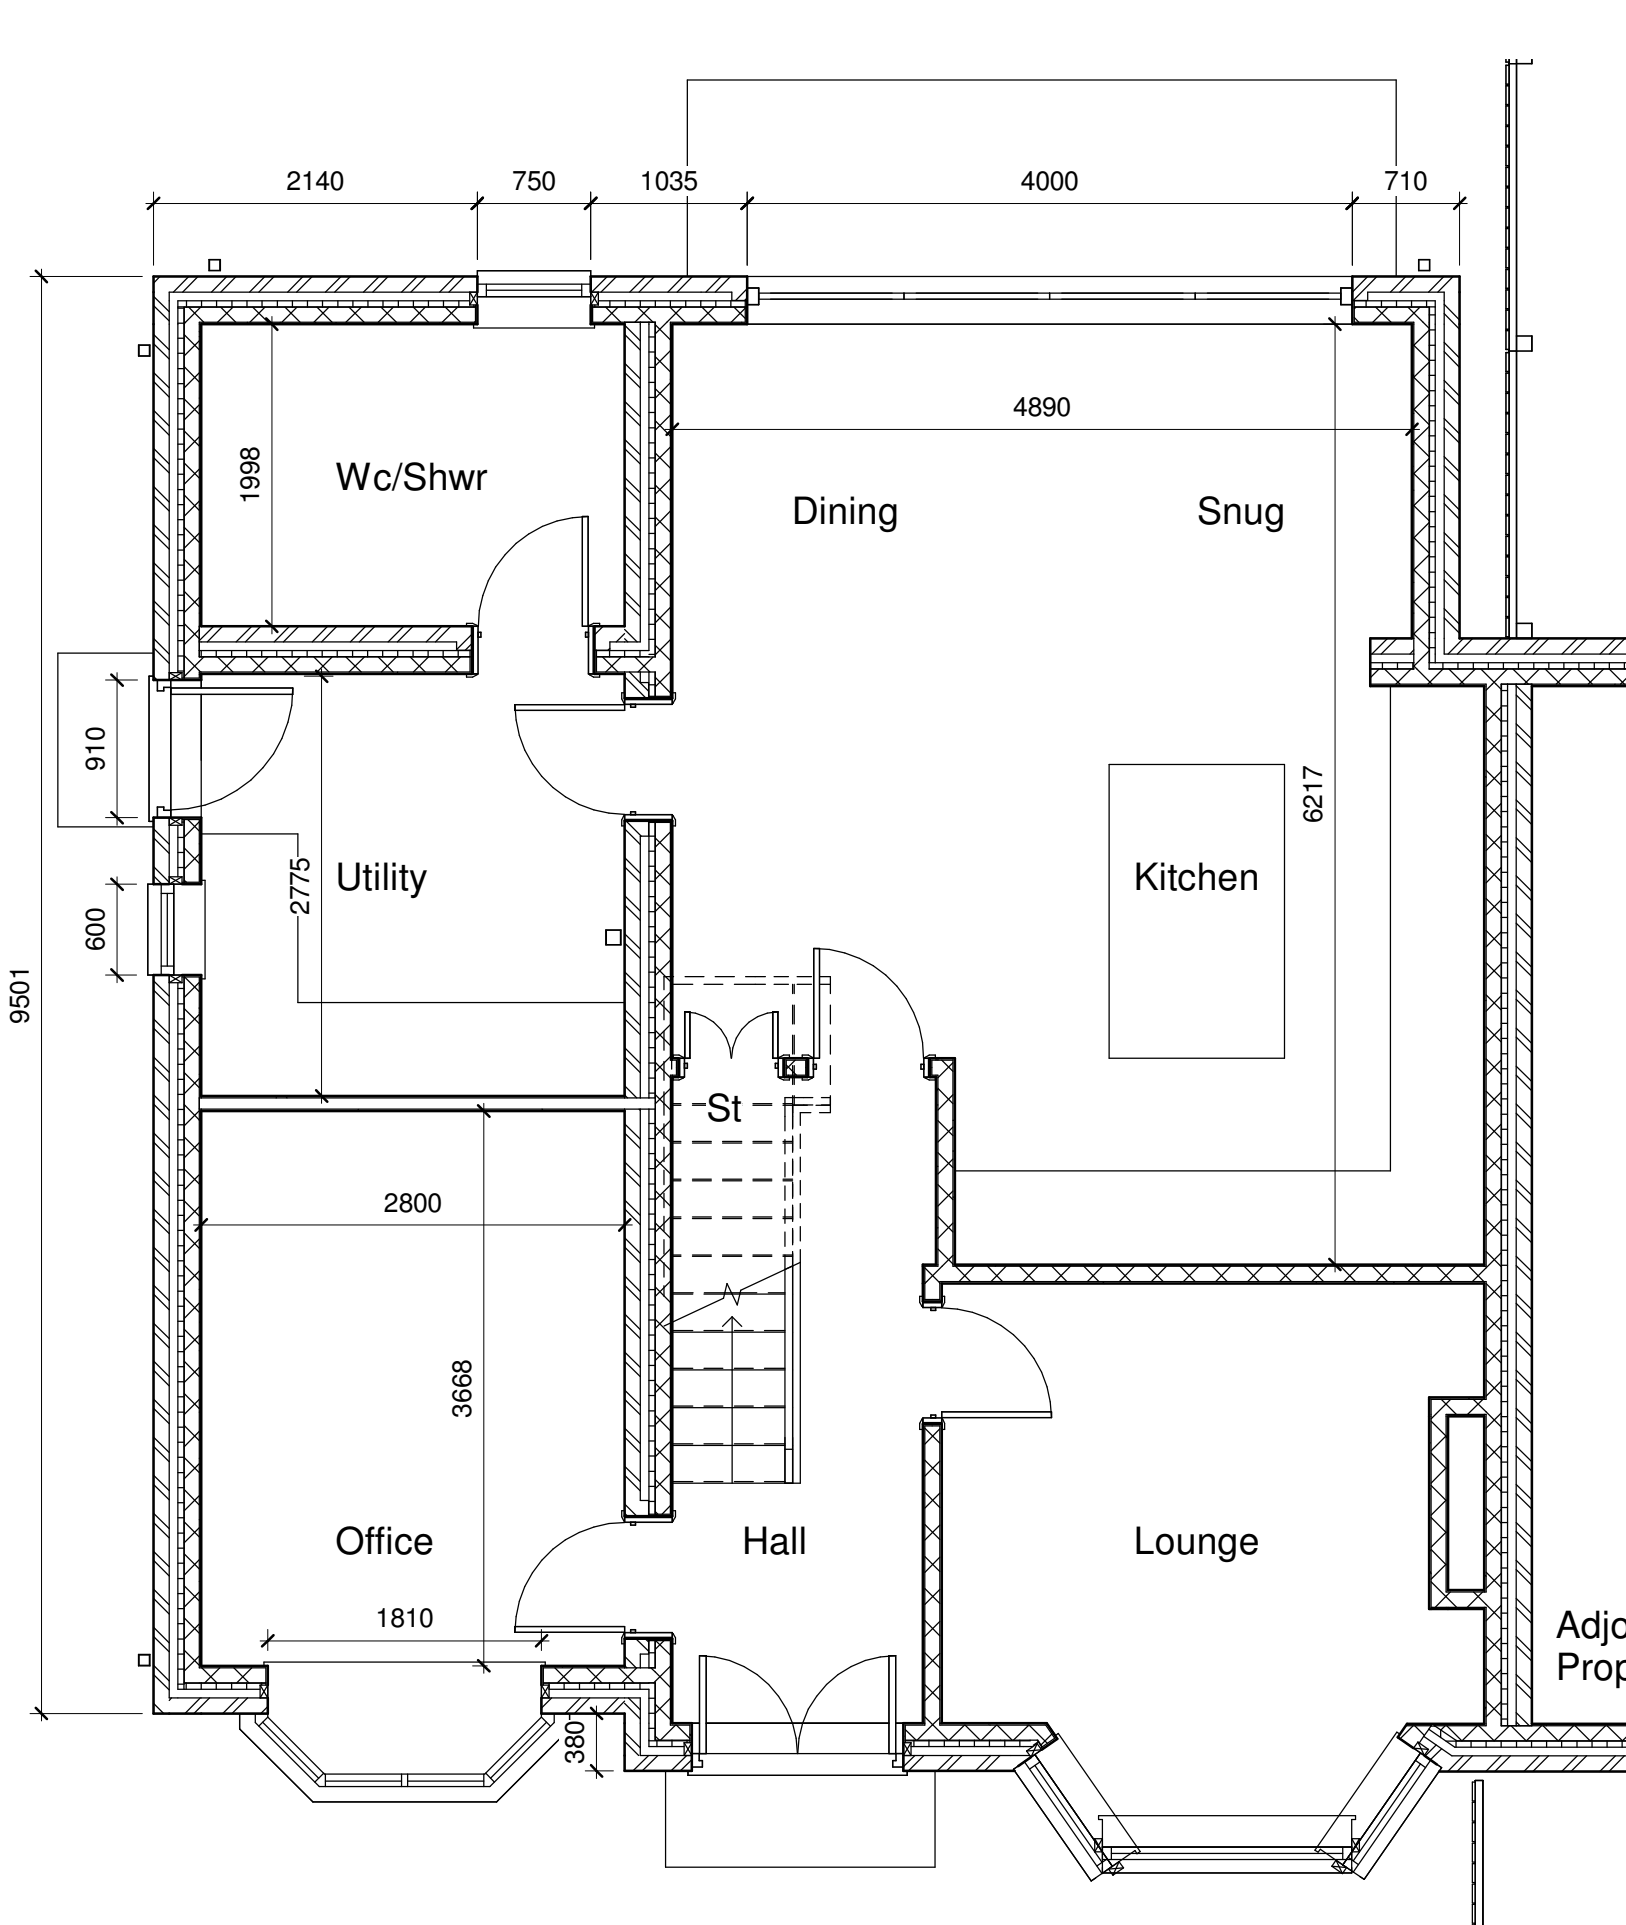


01 Proposed Ground Floor Plan
1 : 50

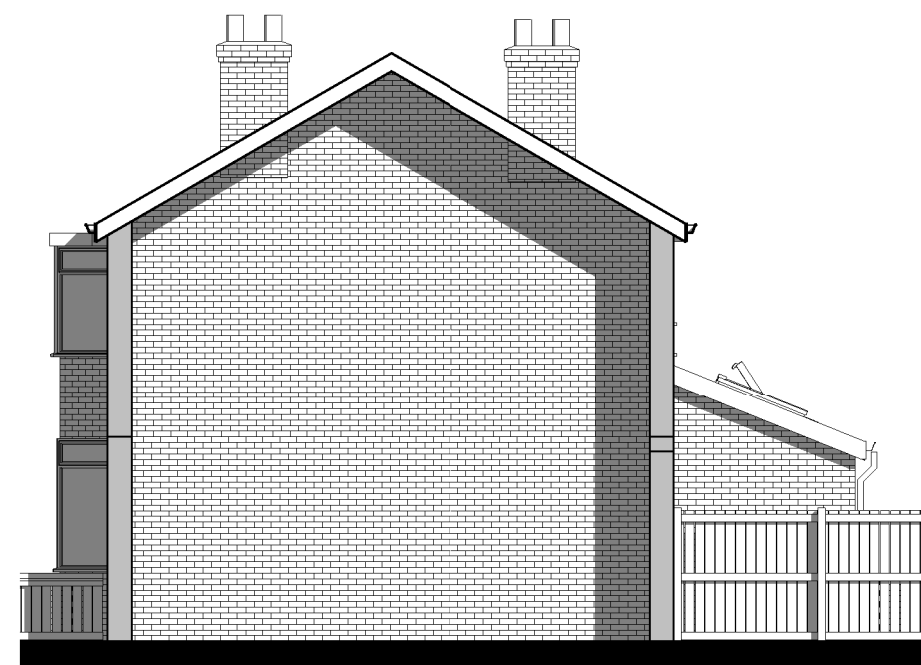

Proposed Elevation Side 1
1 : 100



Proposed Rear Elevation
1 : 100

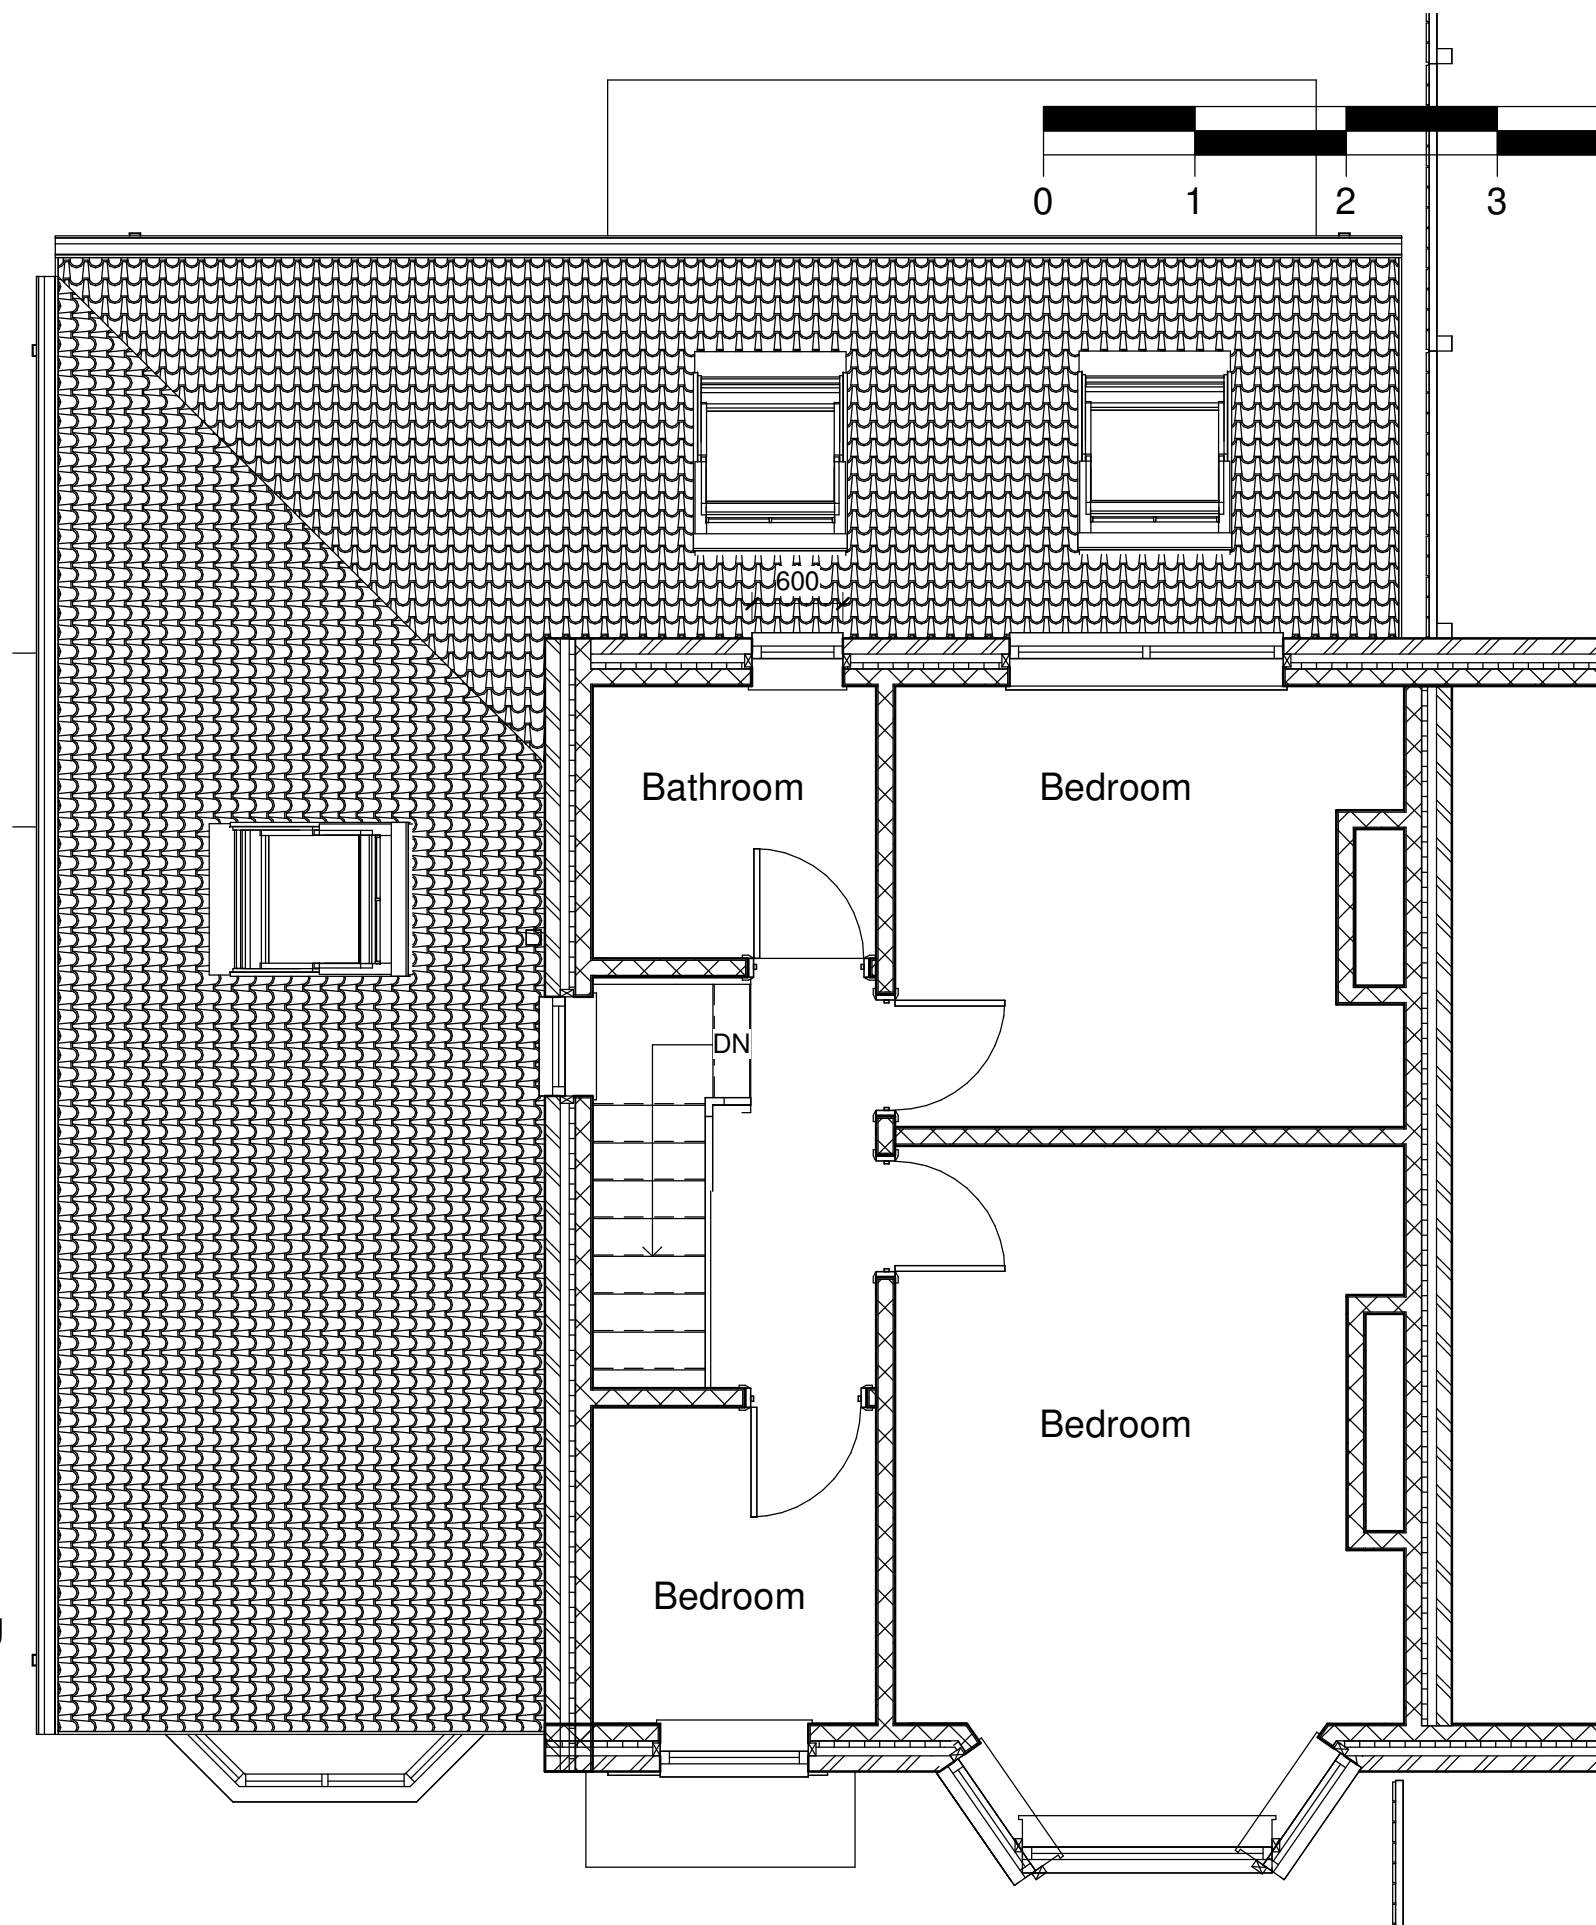


02 Proposed First Floor Plan
1 : 50



Proposed Front Elevation
1 : 100



Proposed Side Elevation
1 : 100

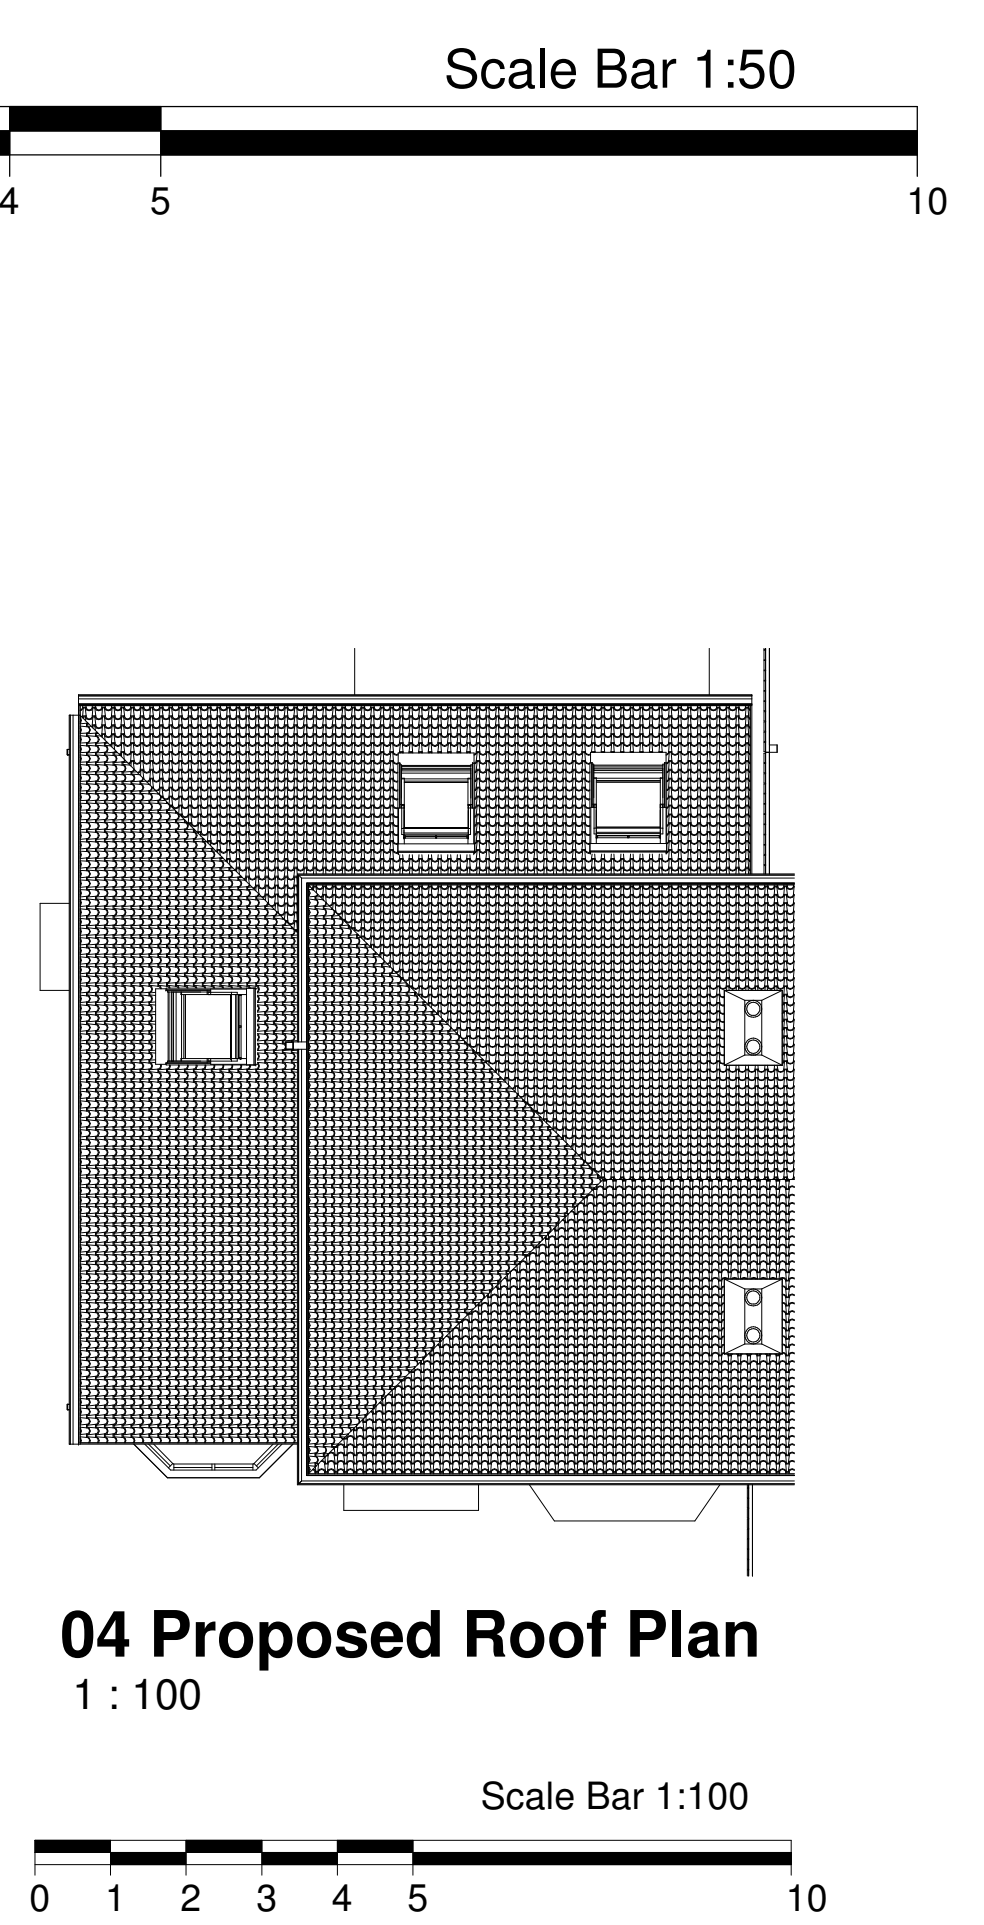

04 Proposed Roof Plan
1 : 100

SCALEs indicated
A2 DRAWING

Client:
Mr Christopher Schofield
33 Kingsdale Road
Gorton
Manchester
M18 7WB



Bricks and Pieces
Suite 301
Broadstone Mill
Broadstone Road
Stockport
SK5 7DL
Tel: 0161 443 4117