


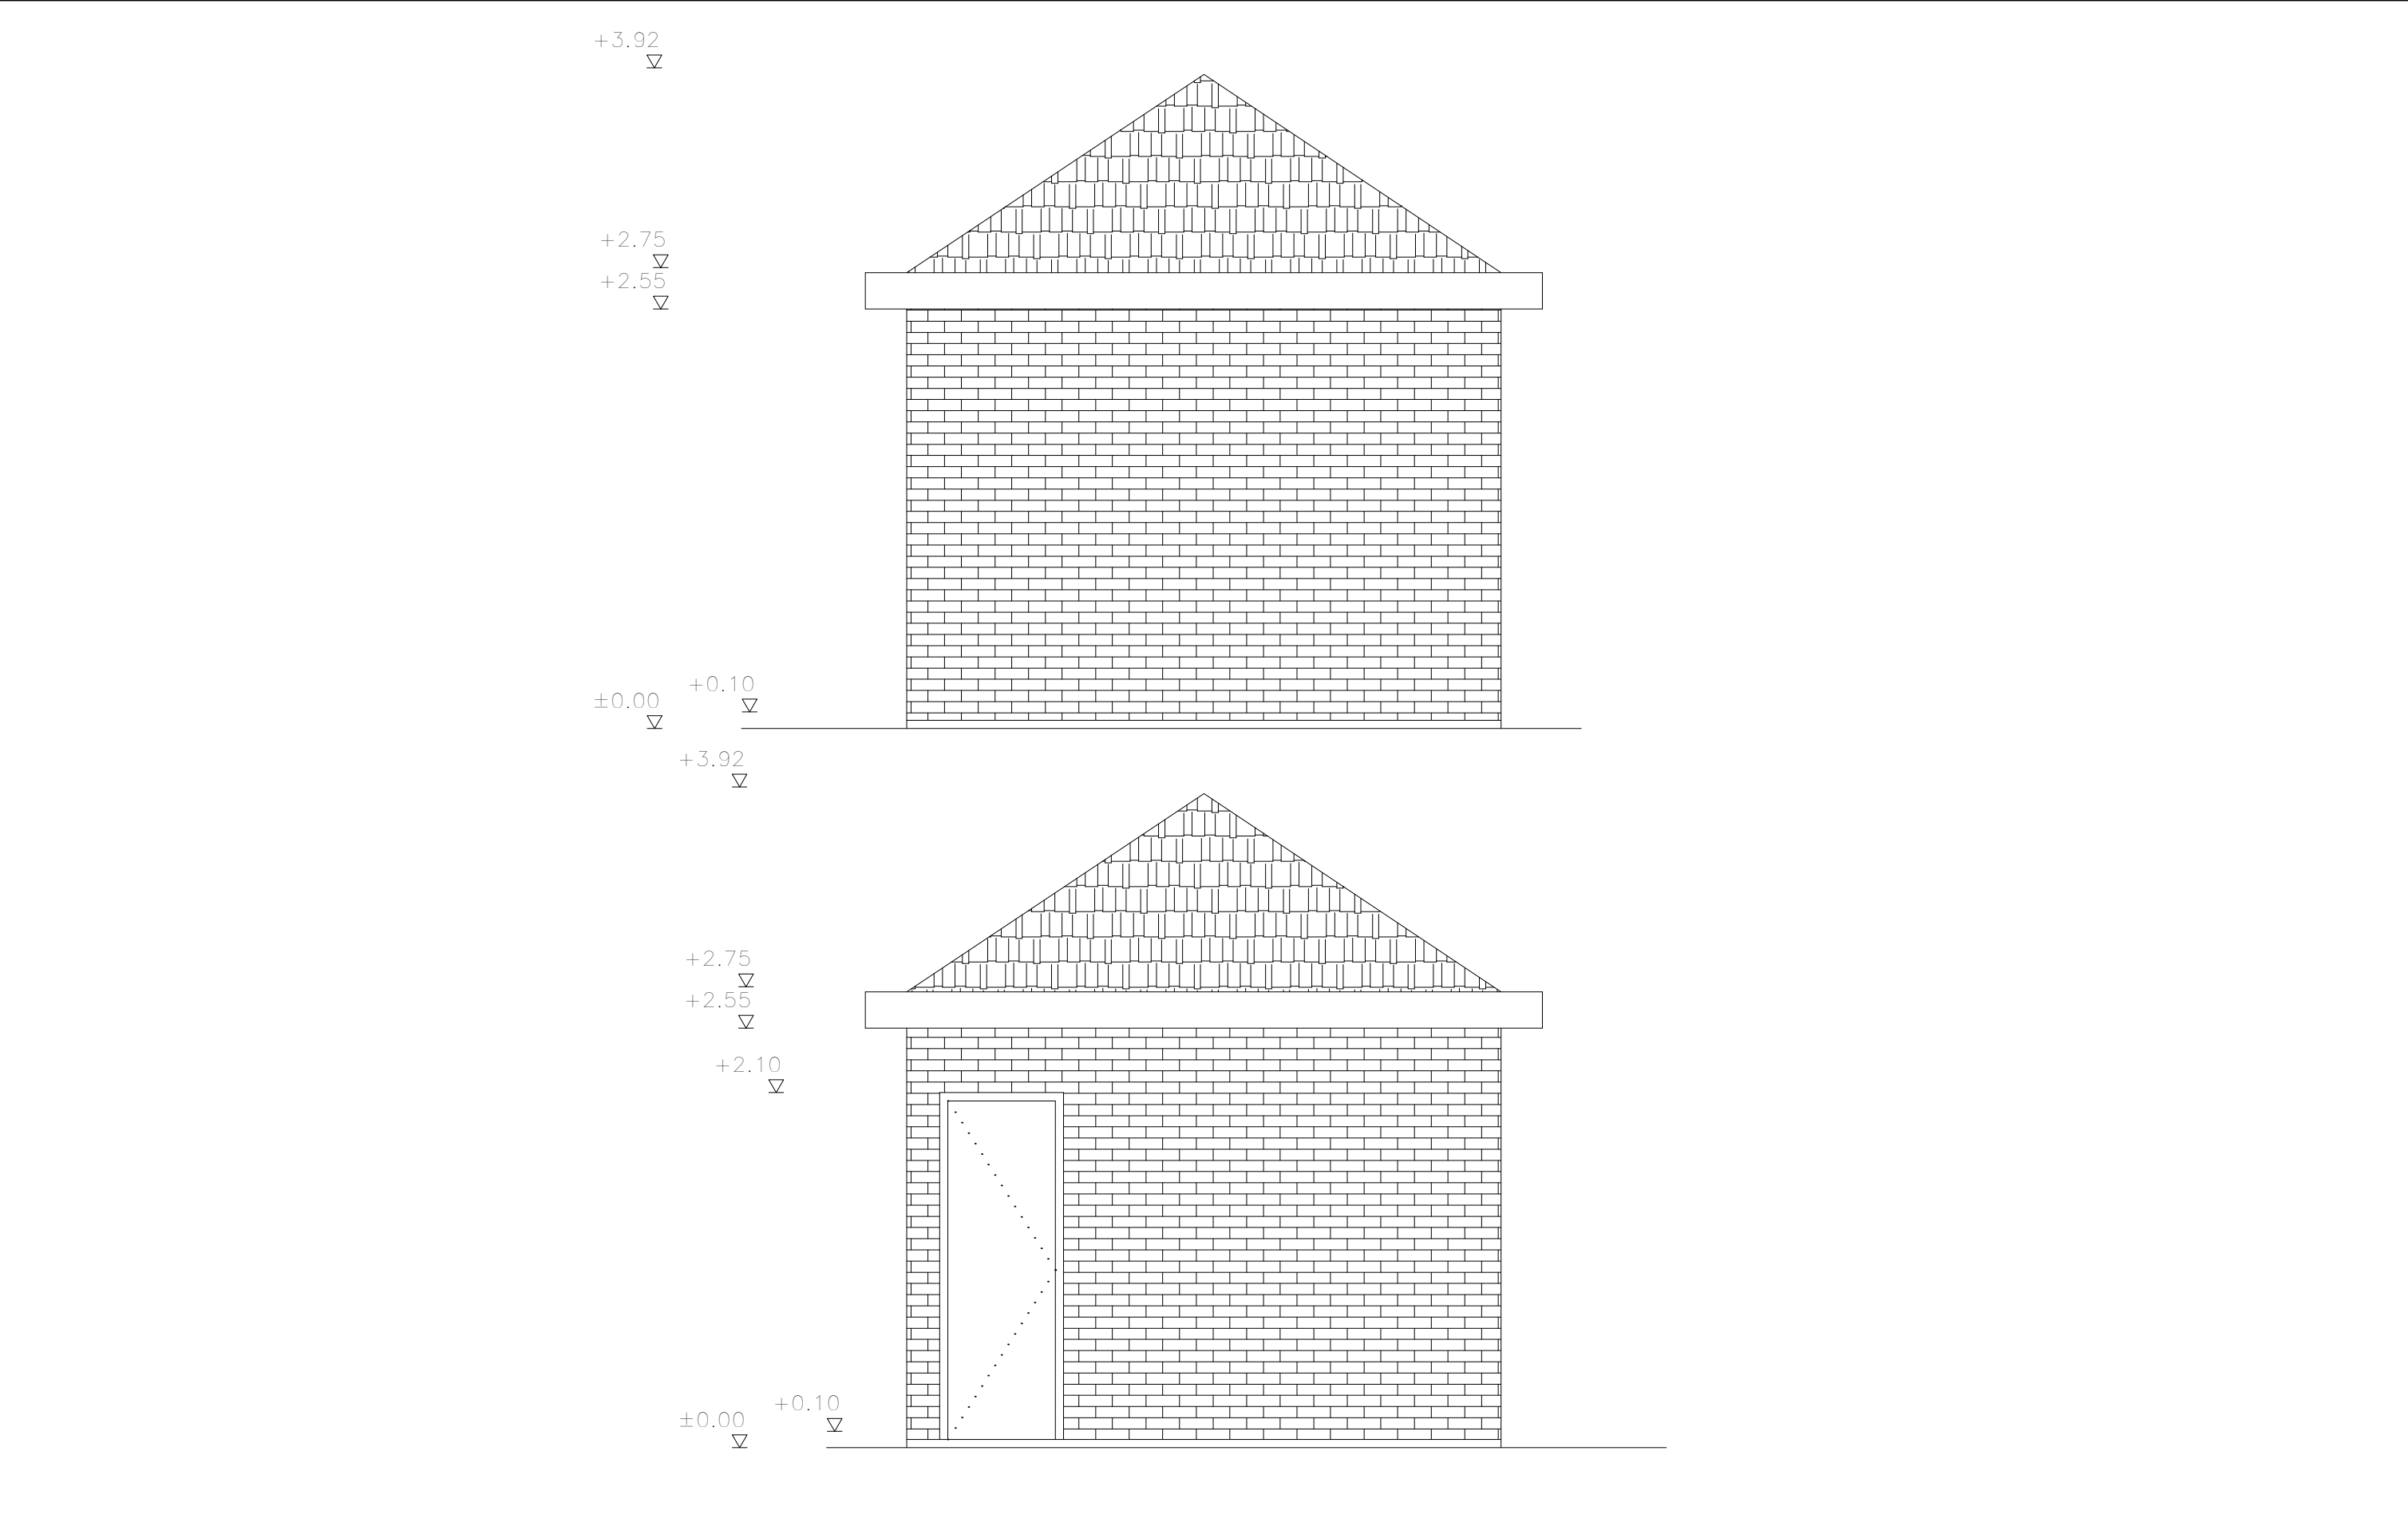

client: **JAMES FARREL-ROBERTS**

project: **Existing Development  
BARLOW MOOR ROAD**

drawing no: **2021/06-046**

drawing title: **EXISTING ELEVATIONS**

scale/date **1:50 28/06/2021**

by: **MANSUROGLU LTD**  
checked: **E.M.**