

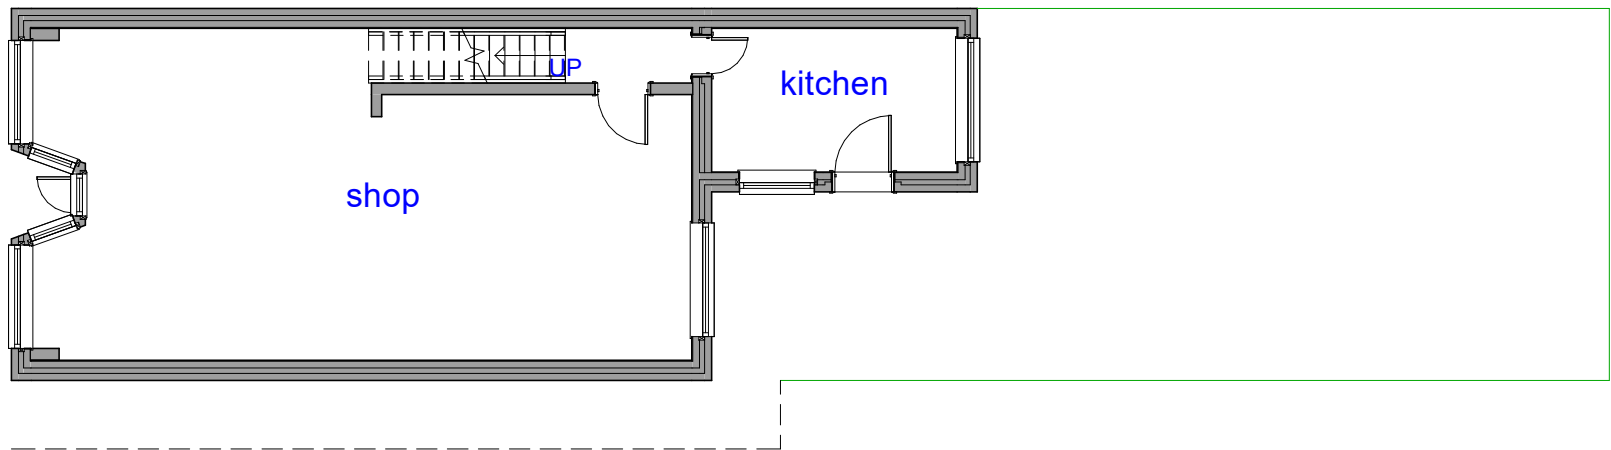


This drawing is the copyright of LDM Design.
All dimensions to be checked on site.
Do not scale.
All levels to be checked on site and refer to Ordnance
Survey Datum Newlyn unless alternative datum given.
All errors and omissions to be reported to the Architect
prior to commencement.
This drawing must be read in conjunction with the relevant
specification clauses.
This drawing must not be used on site unless issued for
construction.

1 **Ground Floor Existing**
1 : 100

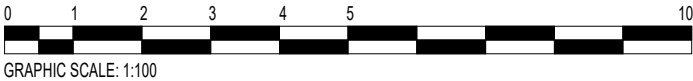

2 **First Floor Existing**
1 : 100

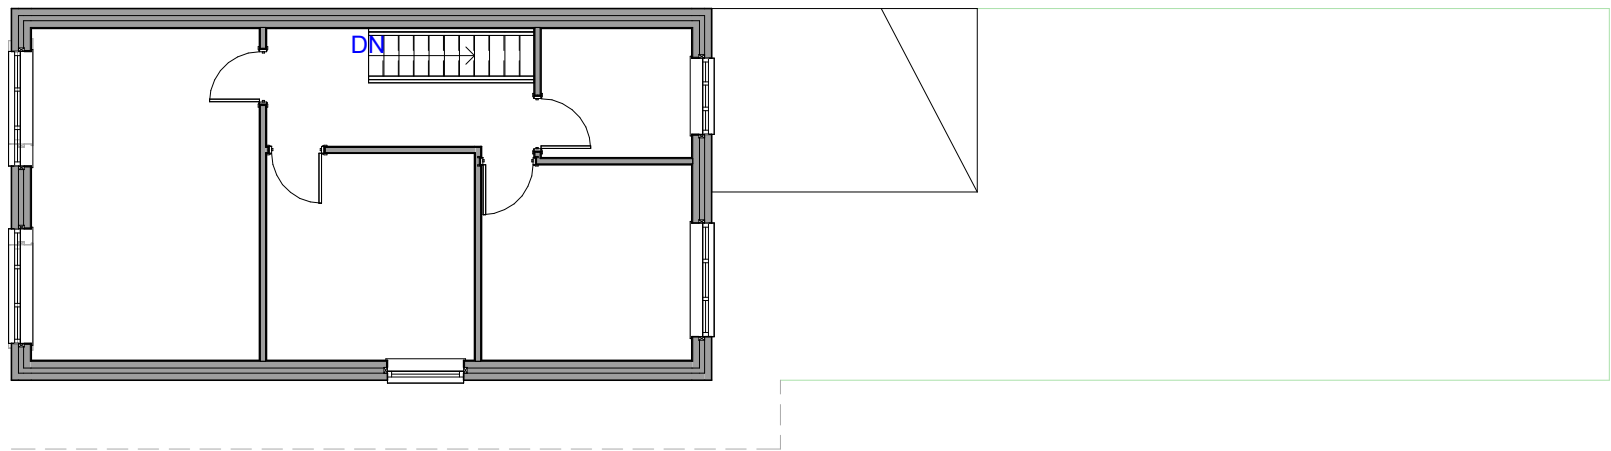

LDM Design

PROJECT	128 Withington Road, Whalley Range, Manchester, M16 8FB		CLIENT Naranjargal Bayaraa	
	SHEET Existing Layout Plan		Scale (@ A3) 1 : 100	DRAWING NUMBER PS131
Drawn by JG		Checked by ST		REV A