




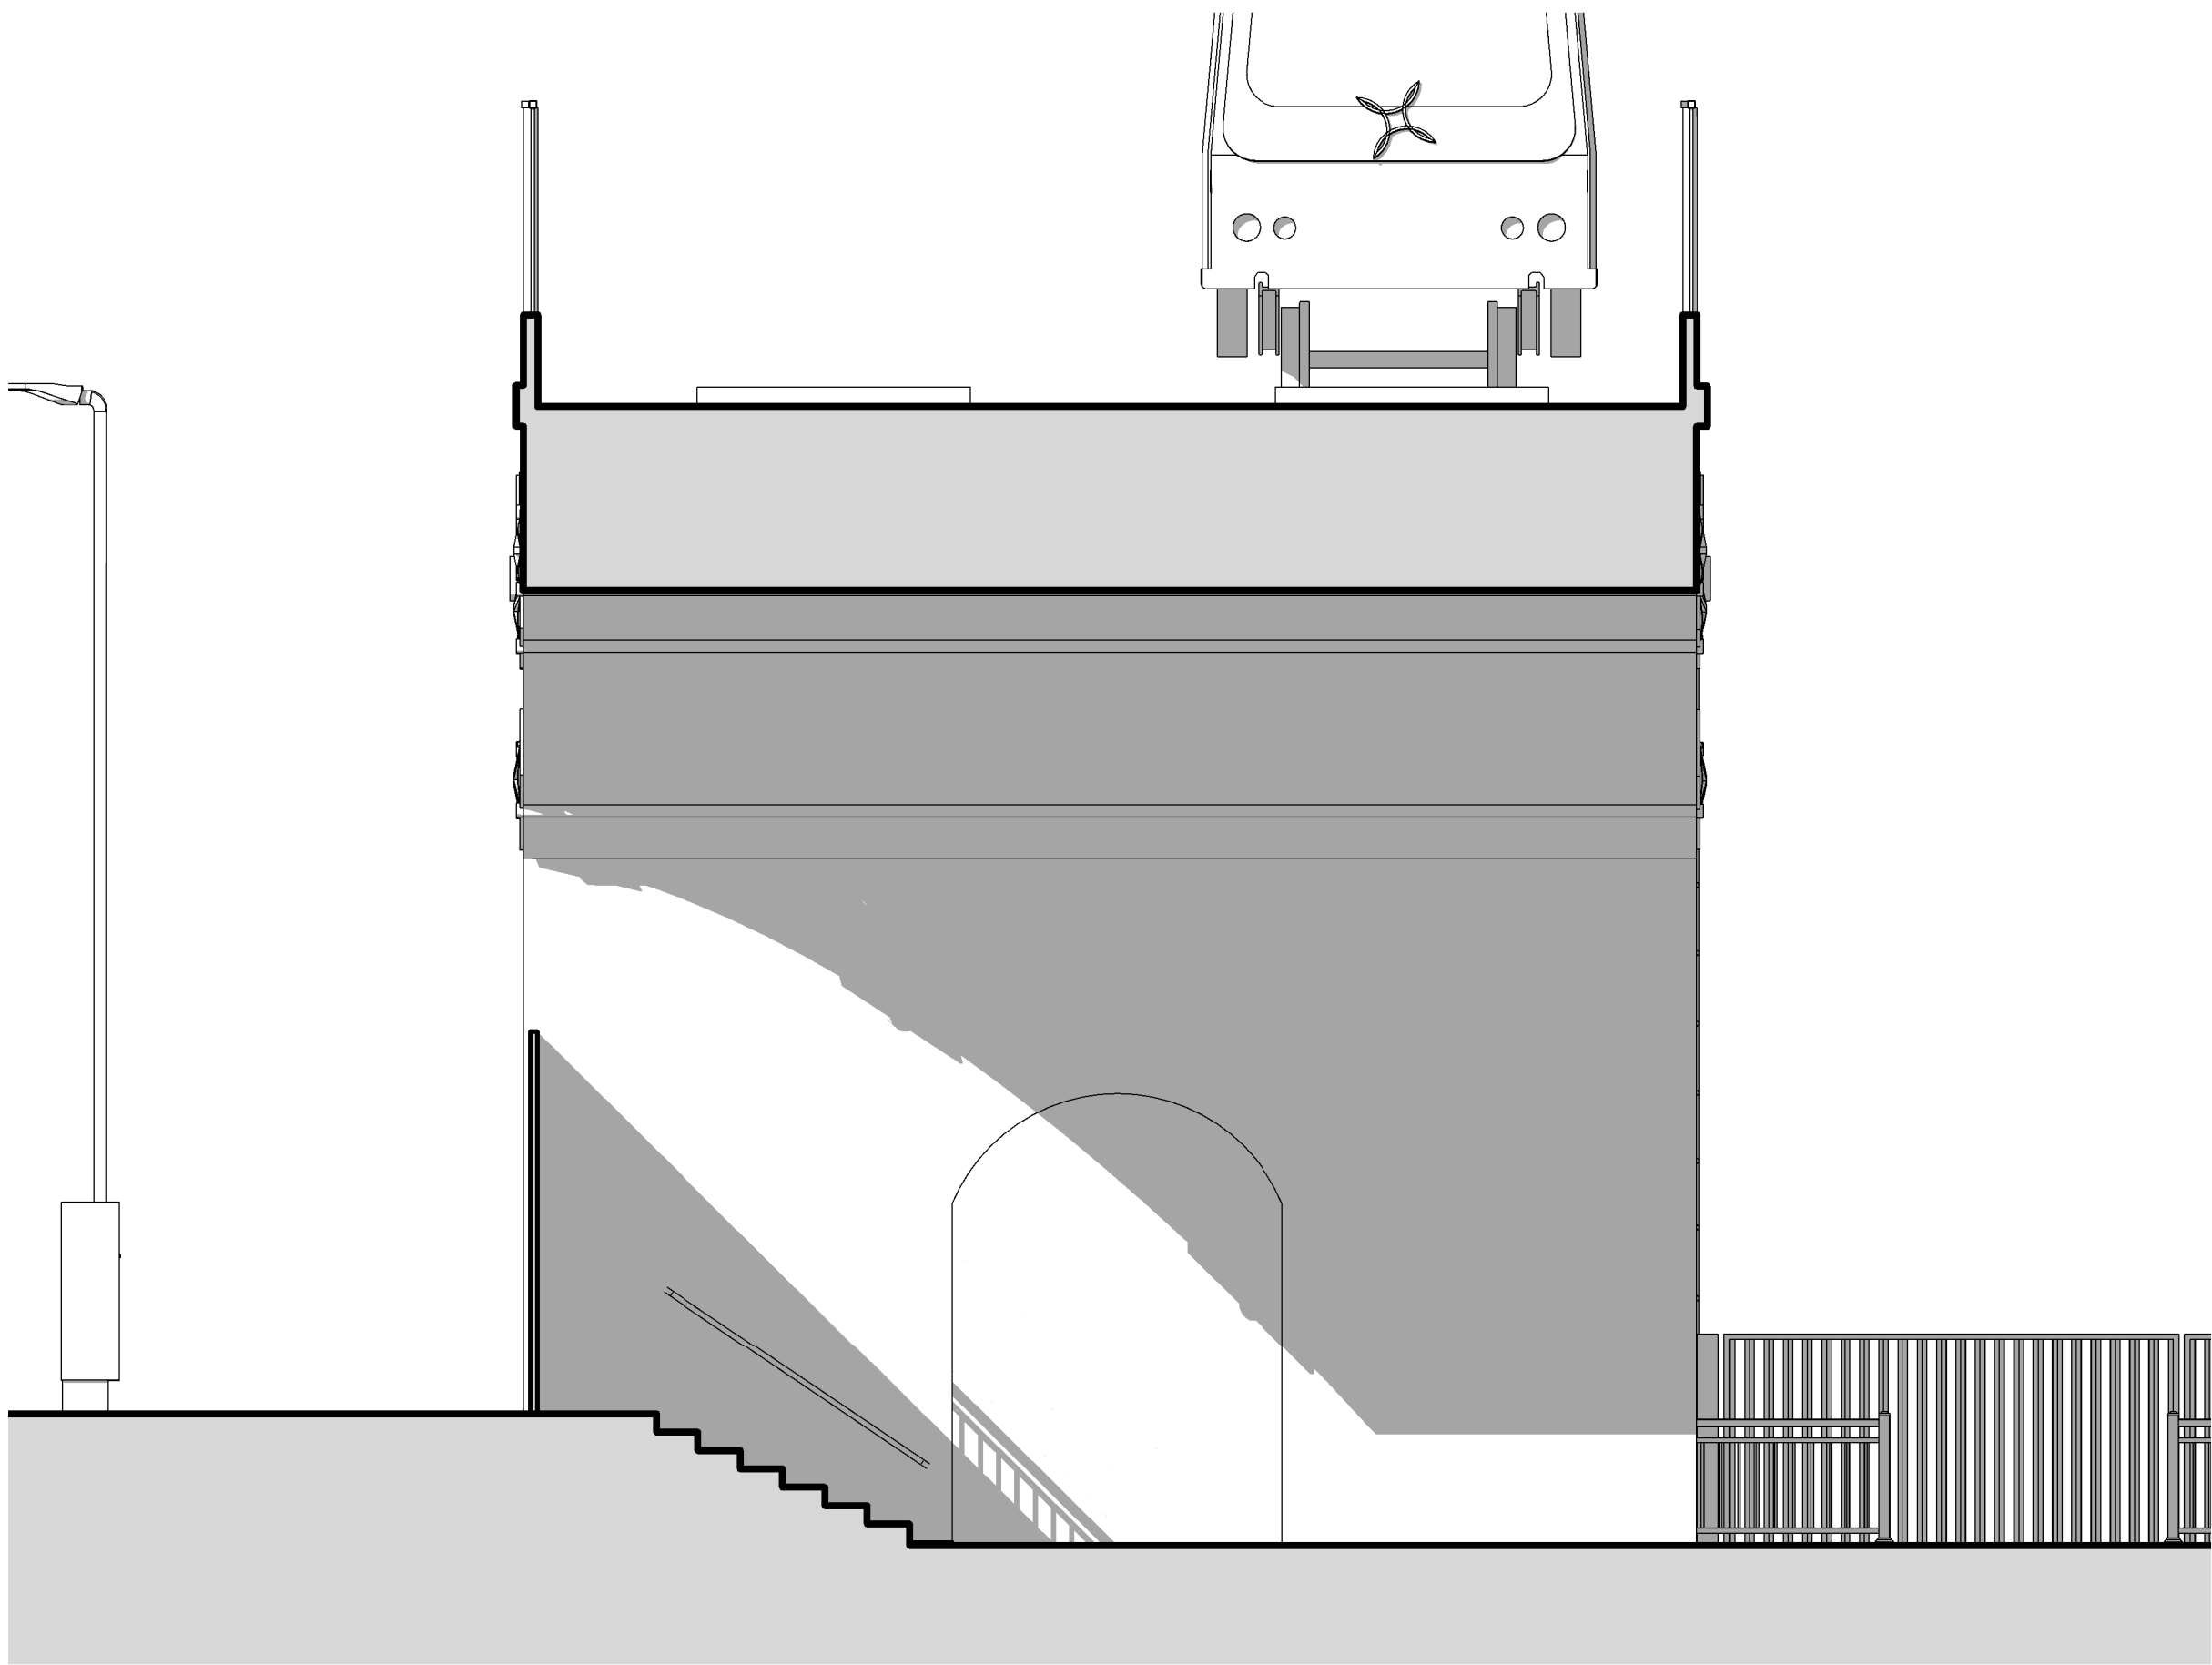

ARCH 01
Existing section CC

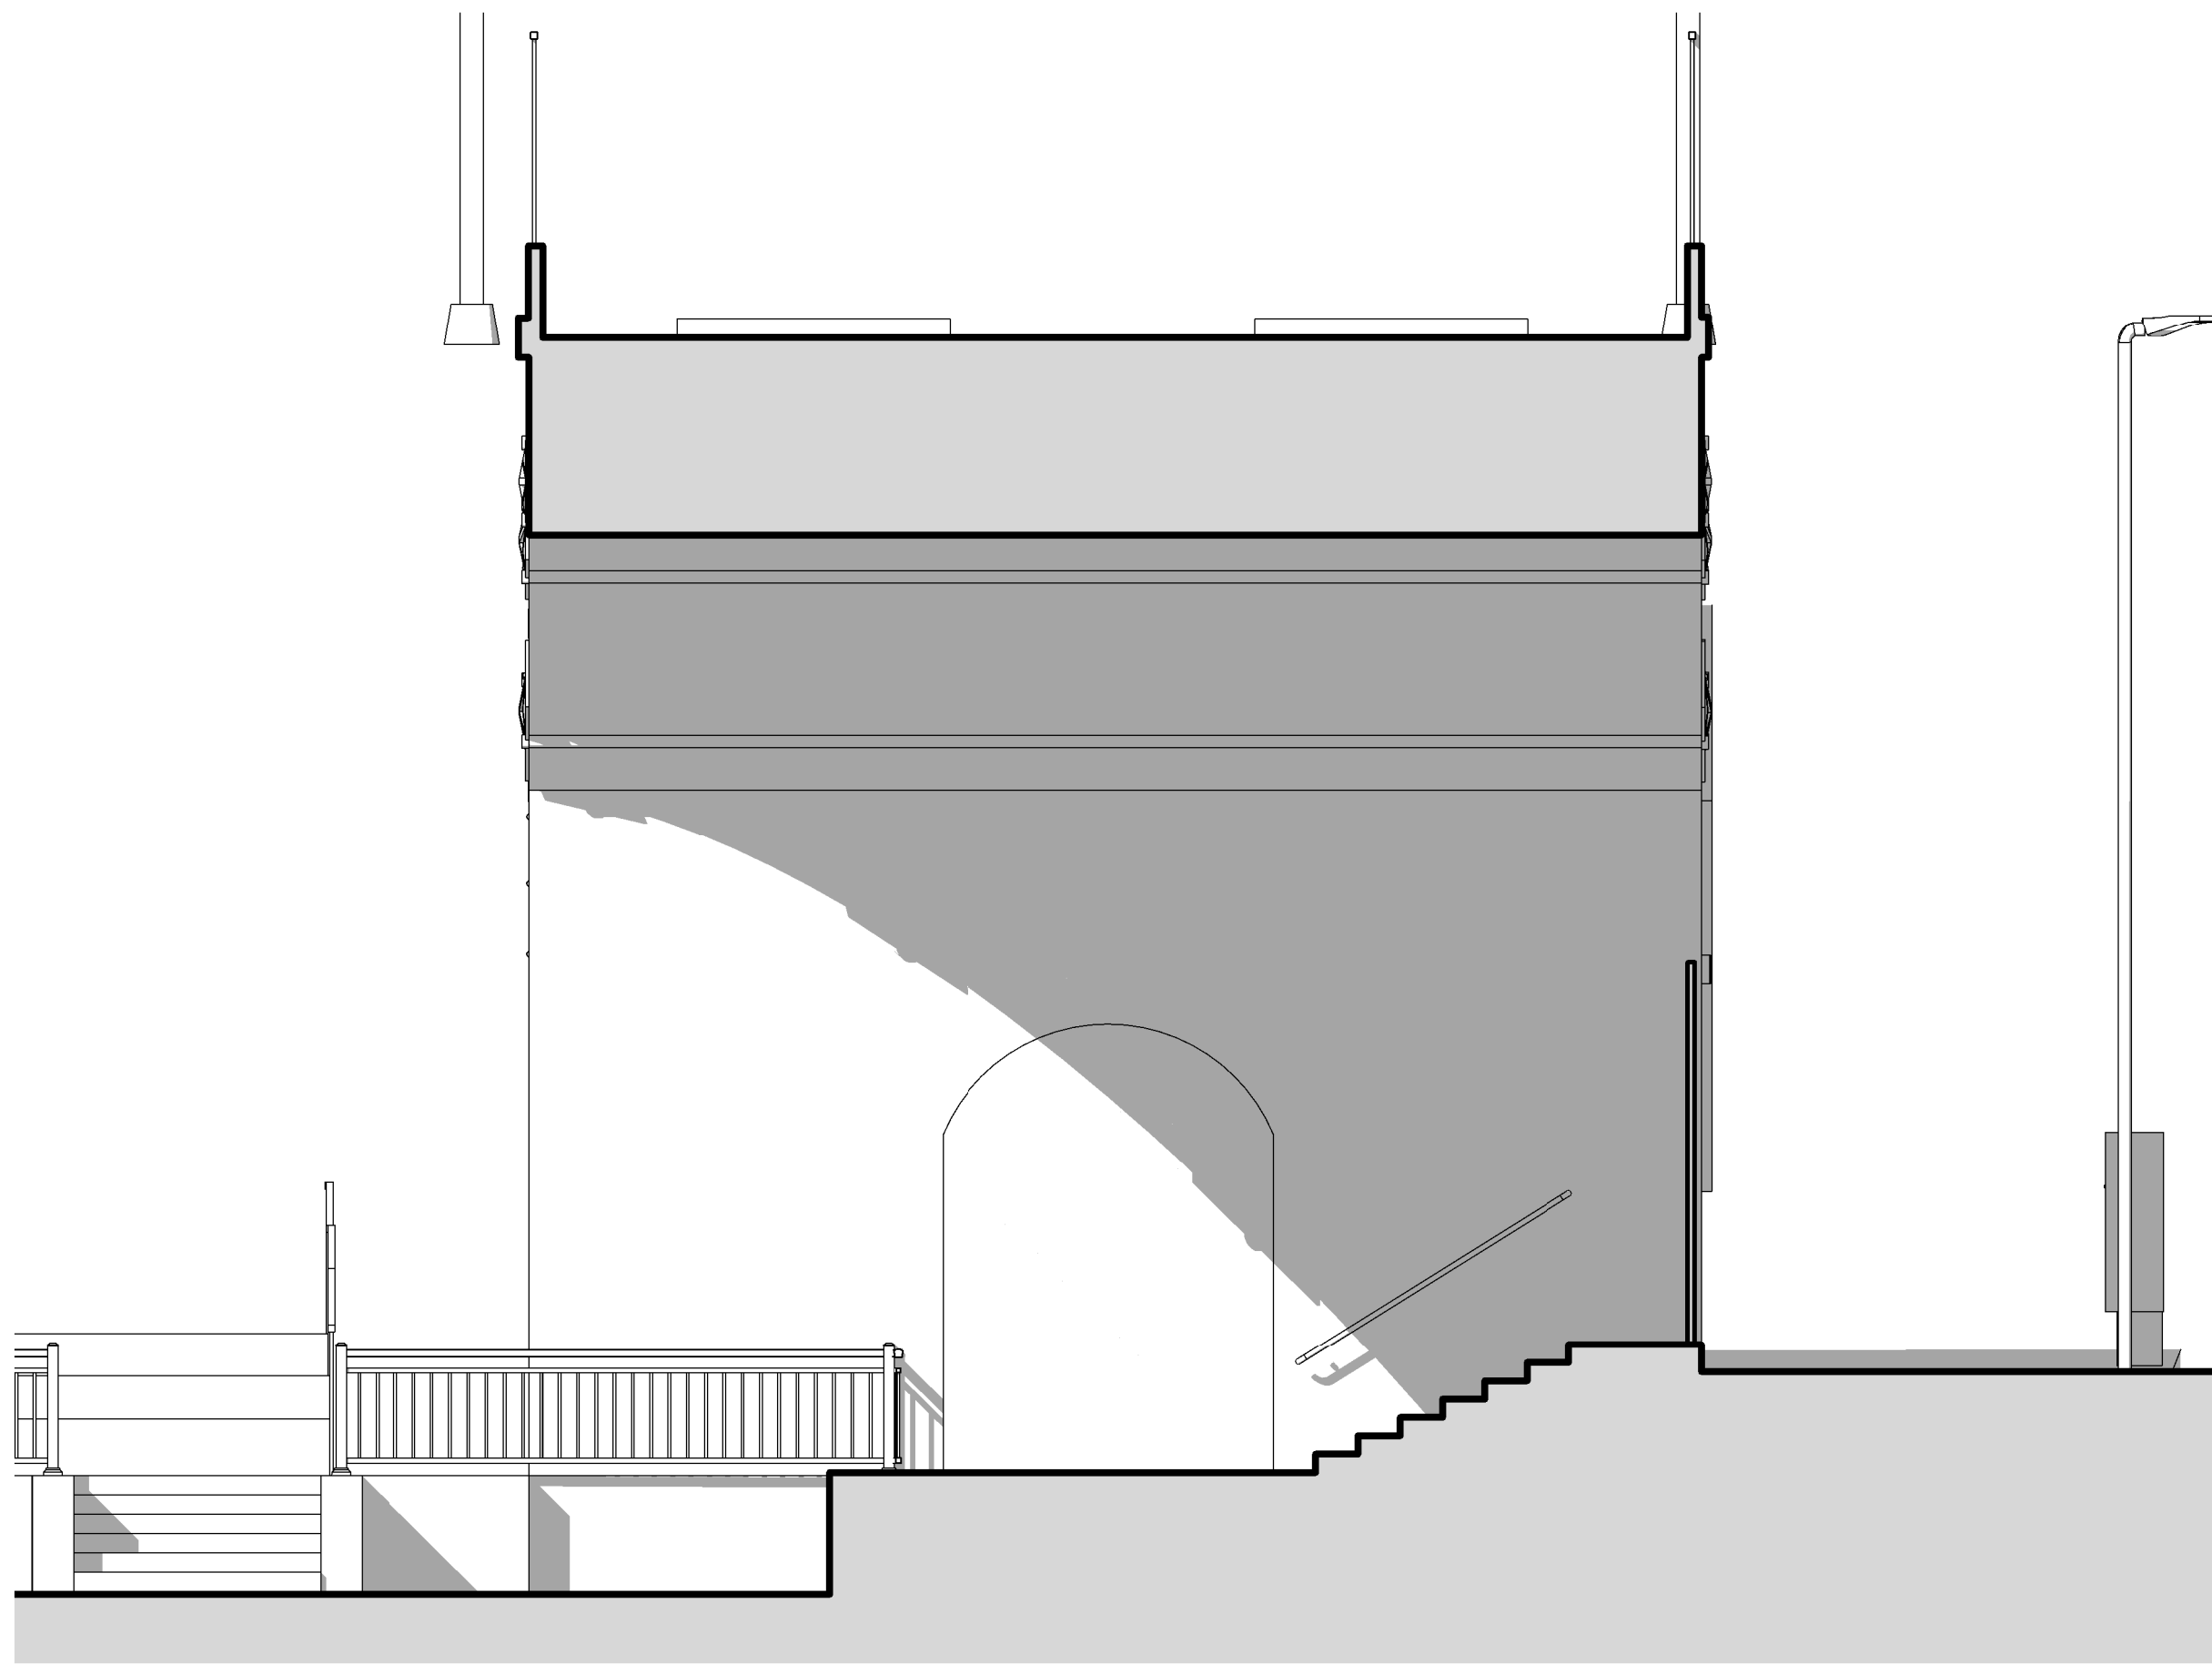

ARCH 02
Existing section DD

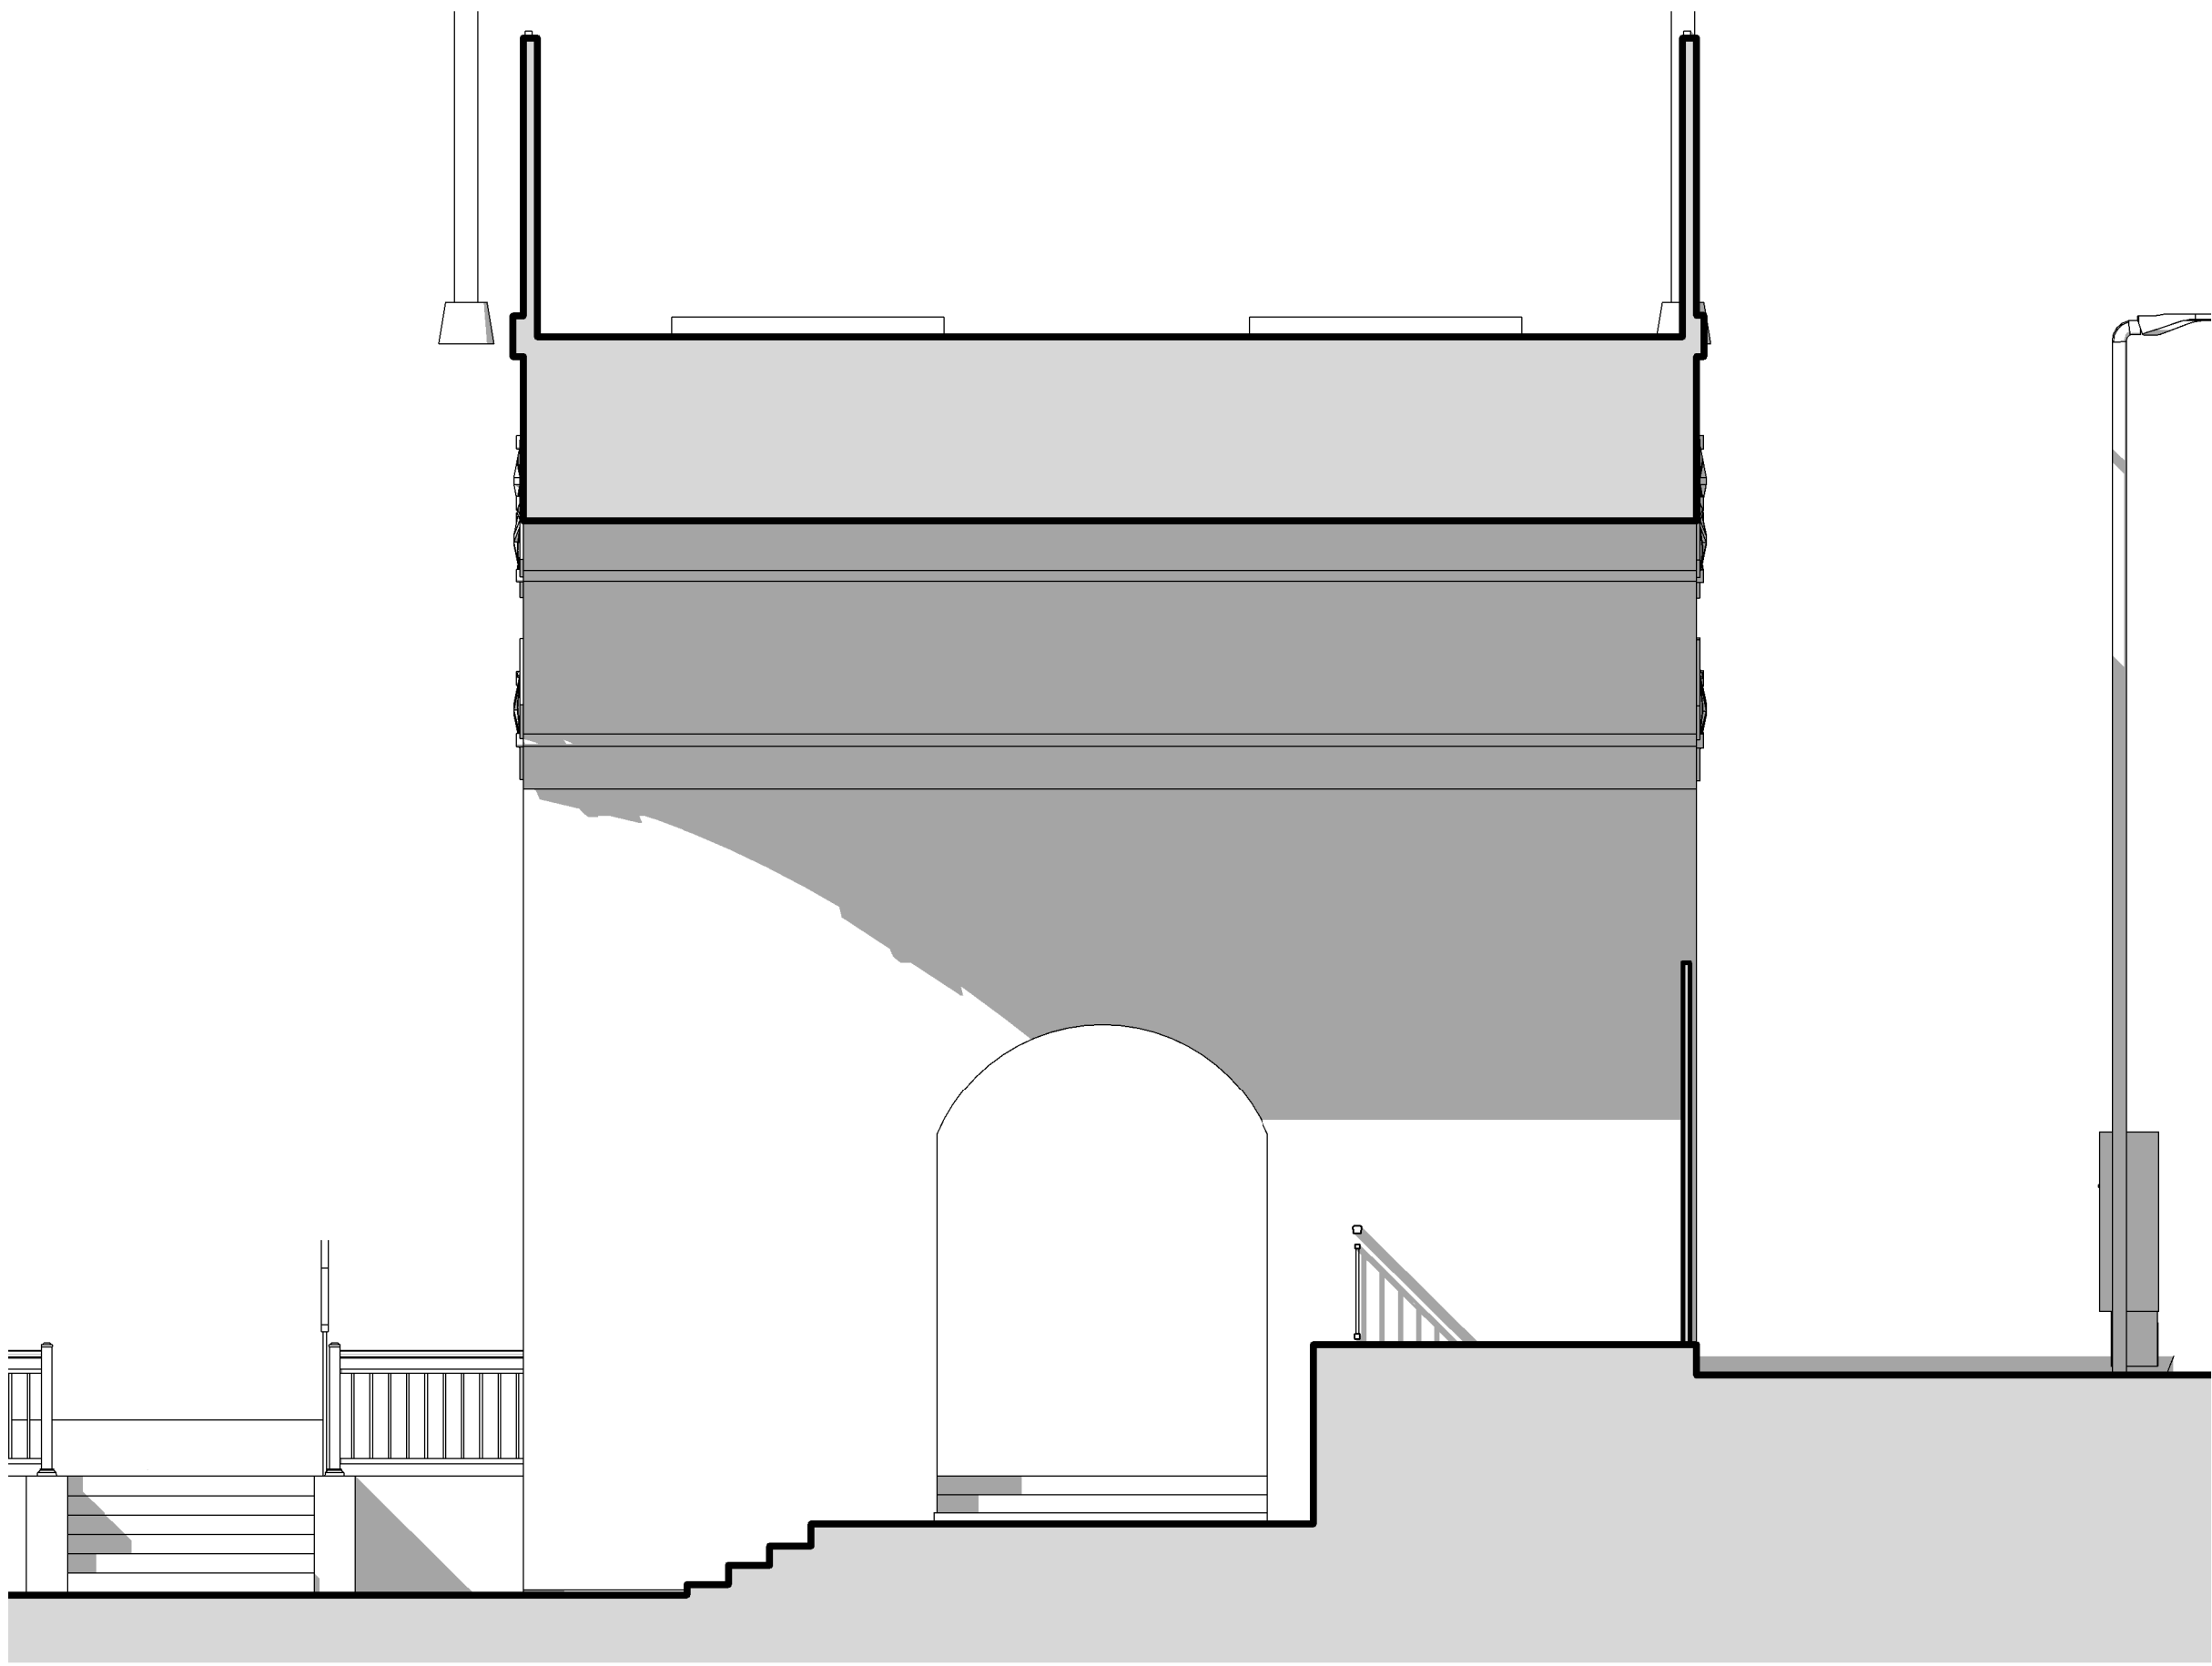

ARCH 03
Existing section EE

Notes