

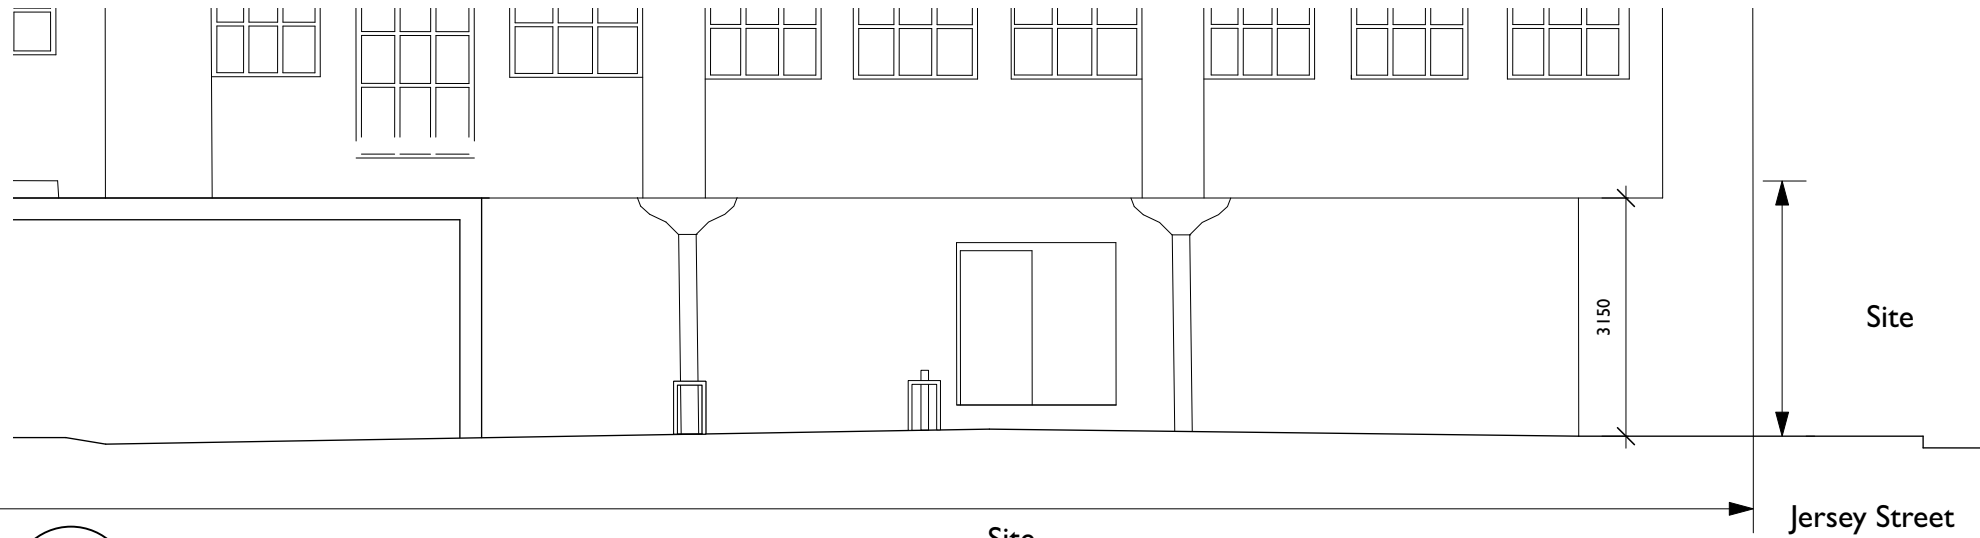


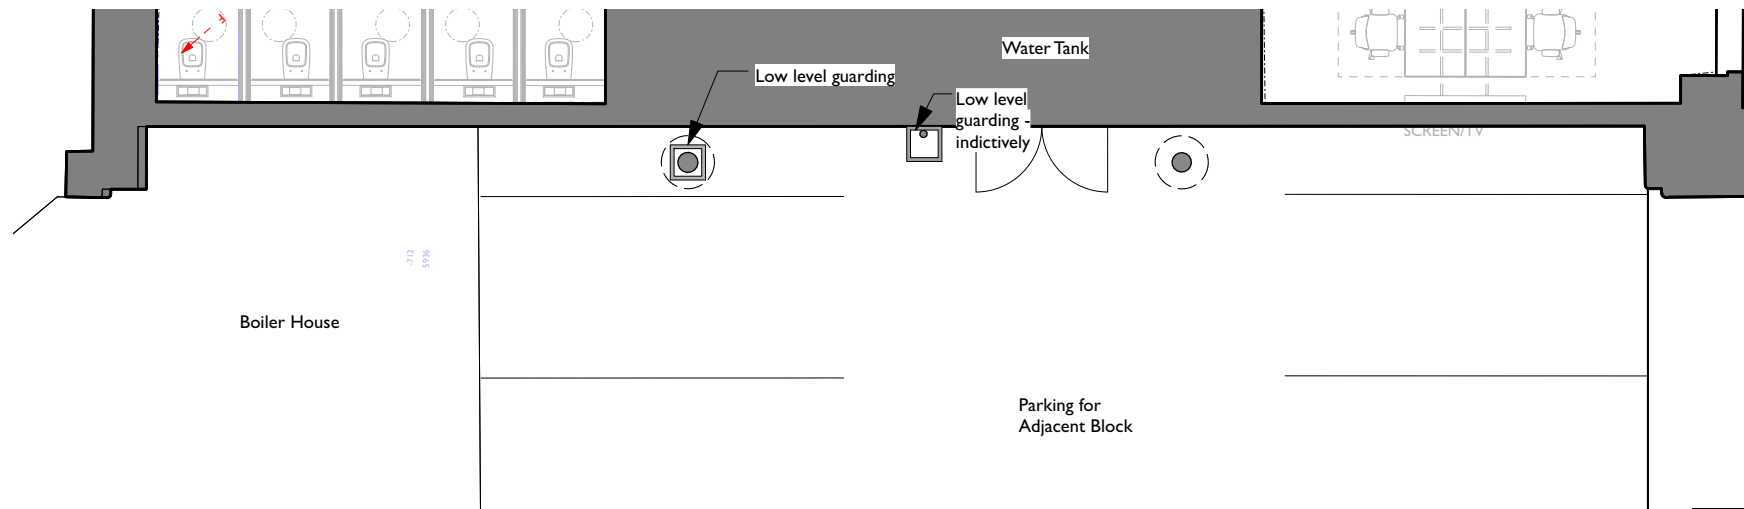

1 Elevation - Existing
Scale: 1:100

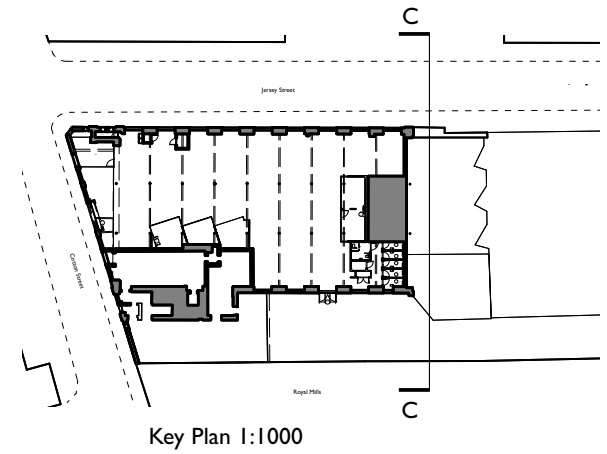

2 Localised Plan - Existing
Scale: 1:100