


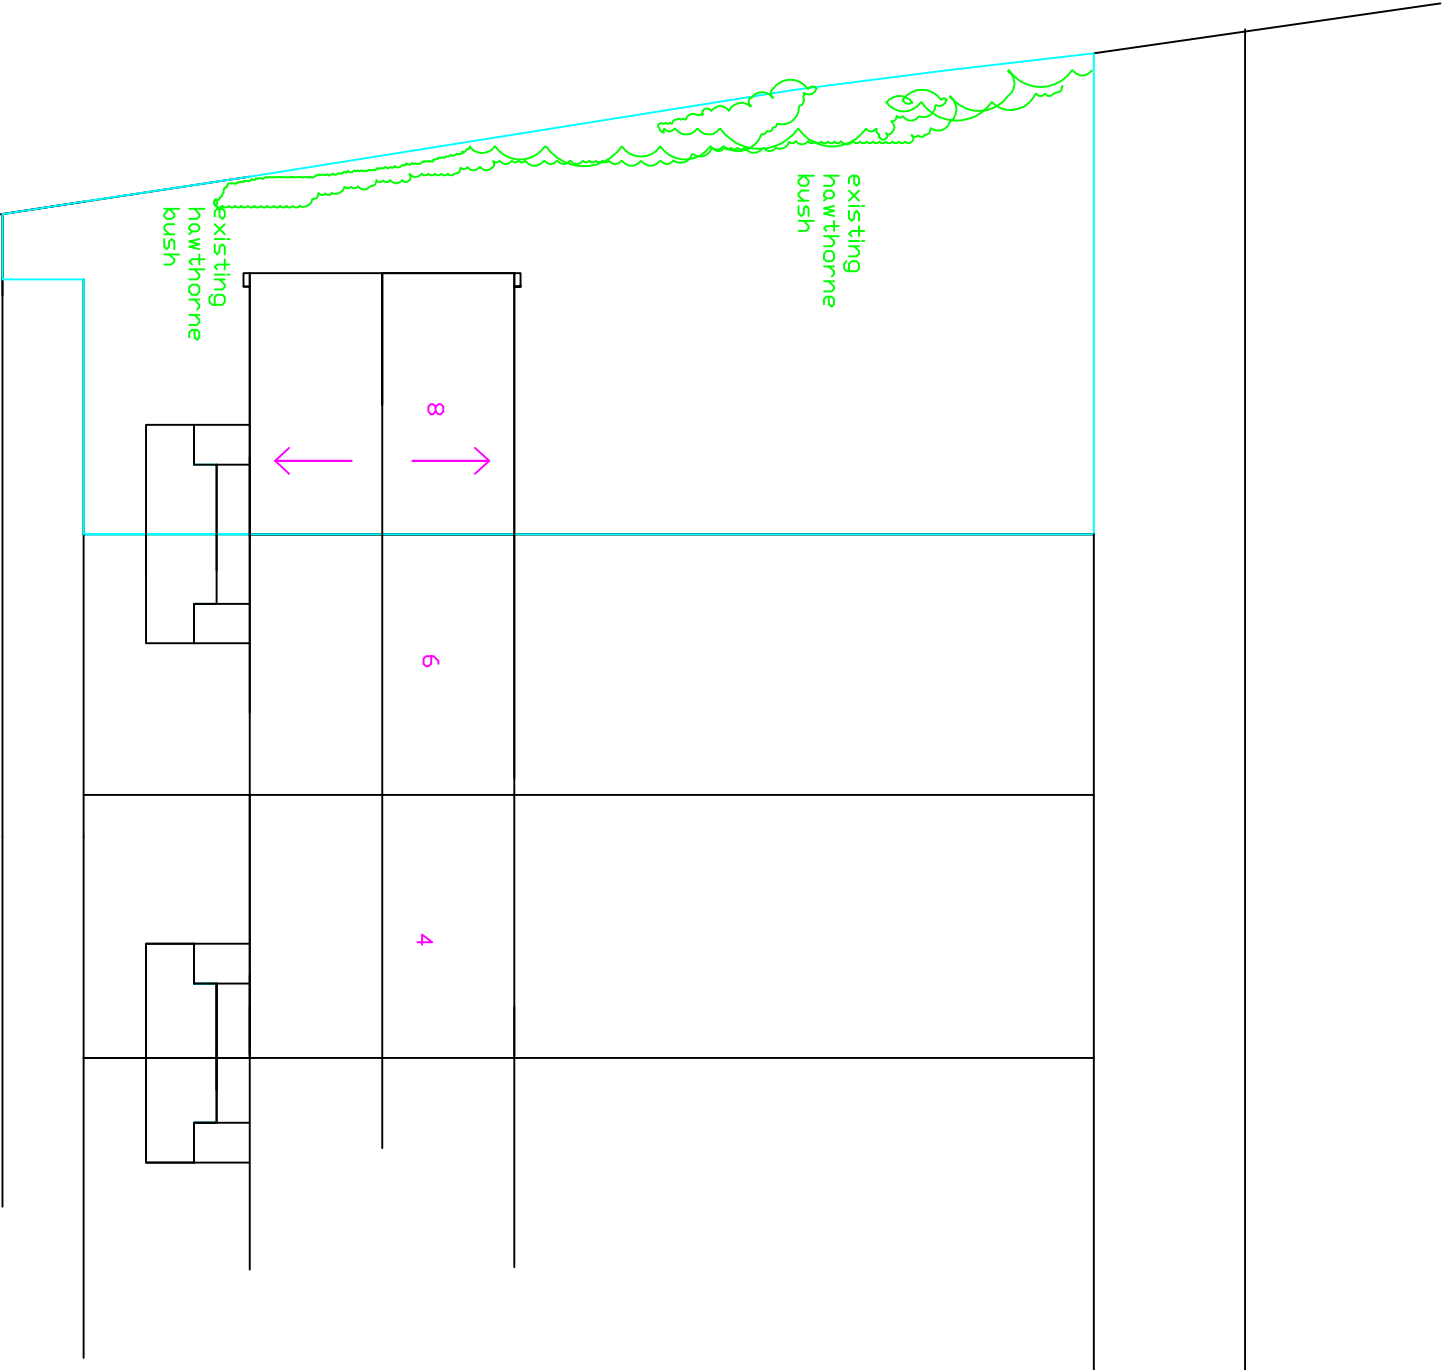

EXISTING BLOCK PLAN
1:200

DO NOT SCALE OF THIS DRAWING
TAKE ALL DIMENSIONS ON SITE
(builders Note)
Do not start any works until
all the approvals have been
obtained.
Any discrepancy to be reported
to Plans Drawn as soon as
possible.

client:
**PETER GRAVEN,
8, THORNFORD WALK,
NEW MOSTON,
M40 0FH,
TEL 07960643449**

date:	drawn:
OCT. 2021	DRW
drawing title: PROPOSED SIDE AND REAR SINGLE STOREY EXTENSION	

project:
**MANCHESTER CITY
COUNCIL
PLANNING AND
BUILDING CONTROL
APPLICATION**

PLANS DRAWN
tel.no
07952934281
07856609593
email
Bawin terbotton
@adl.com
www.plansdrawn.org
www.plansforproperty.com

project no.	drw. no.	A3 paper
TW 08	06	