


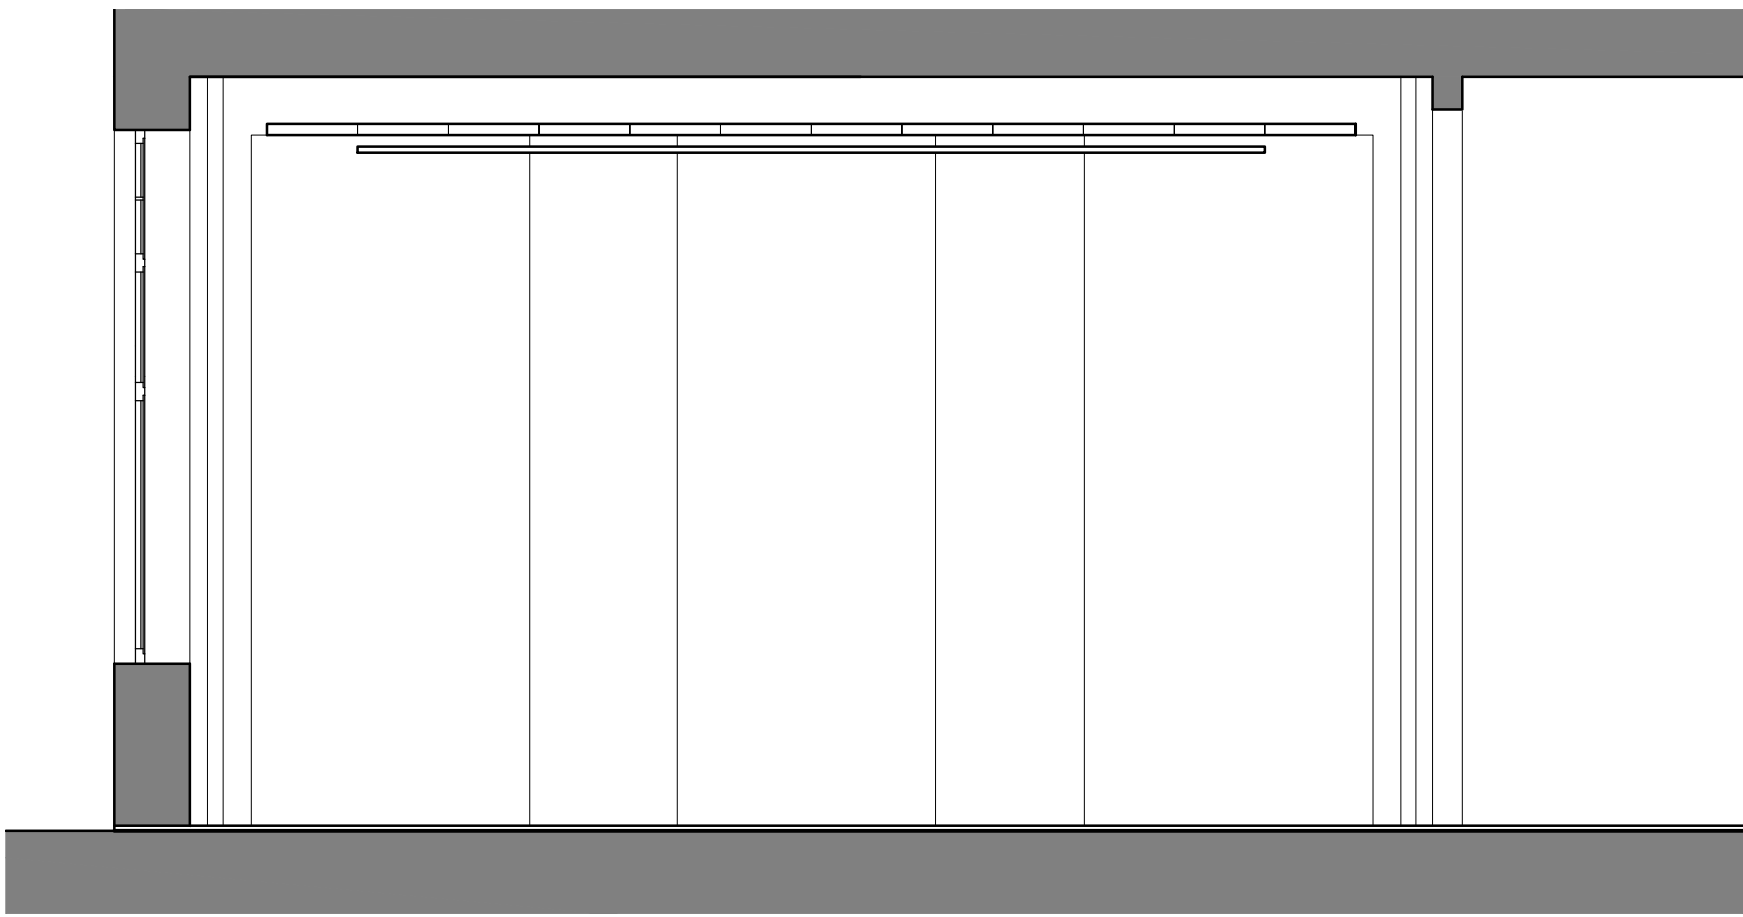


Section A

1:50




Section C

1:50

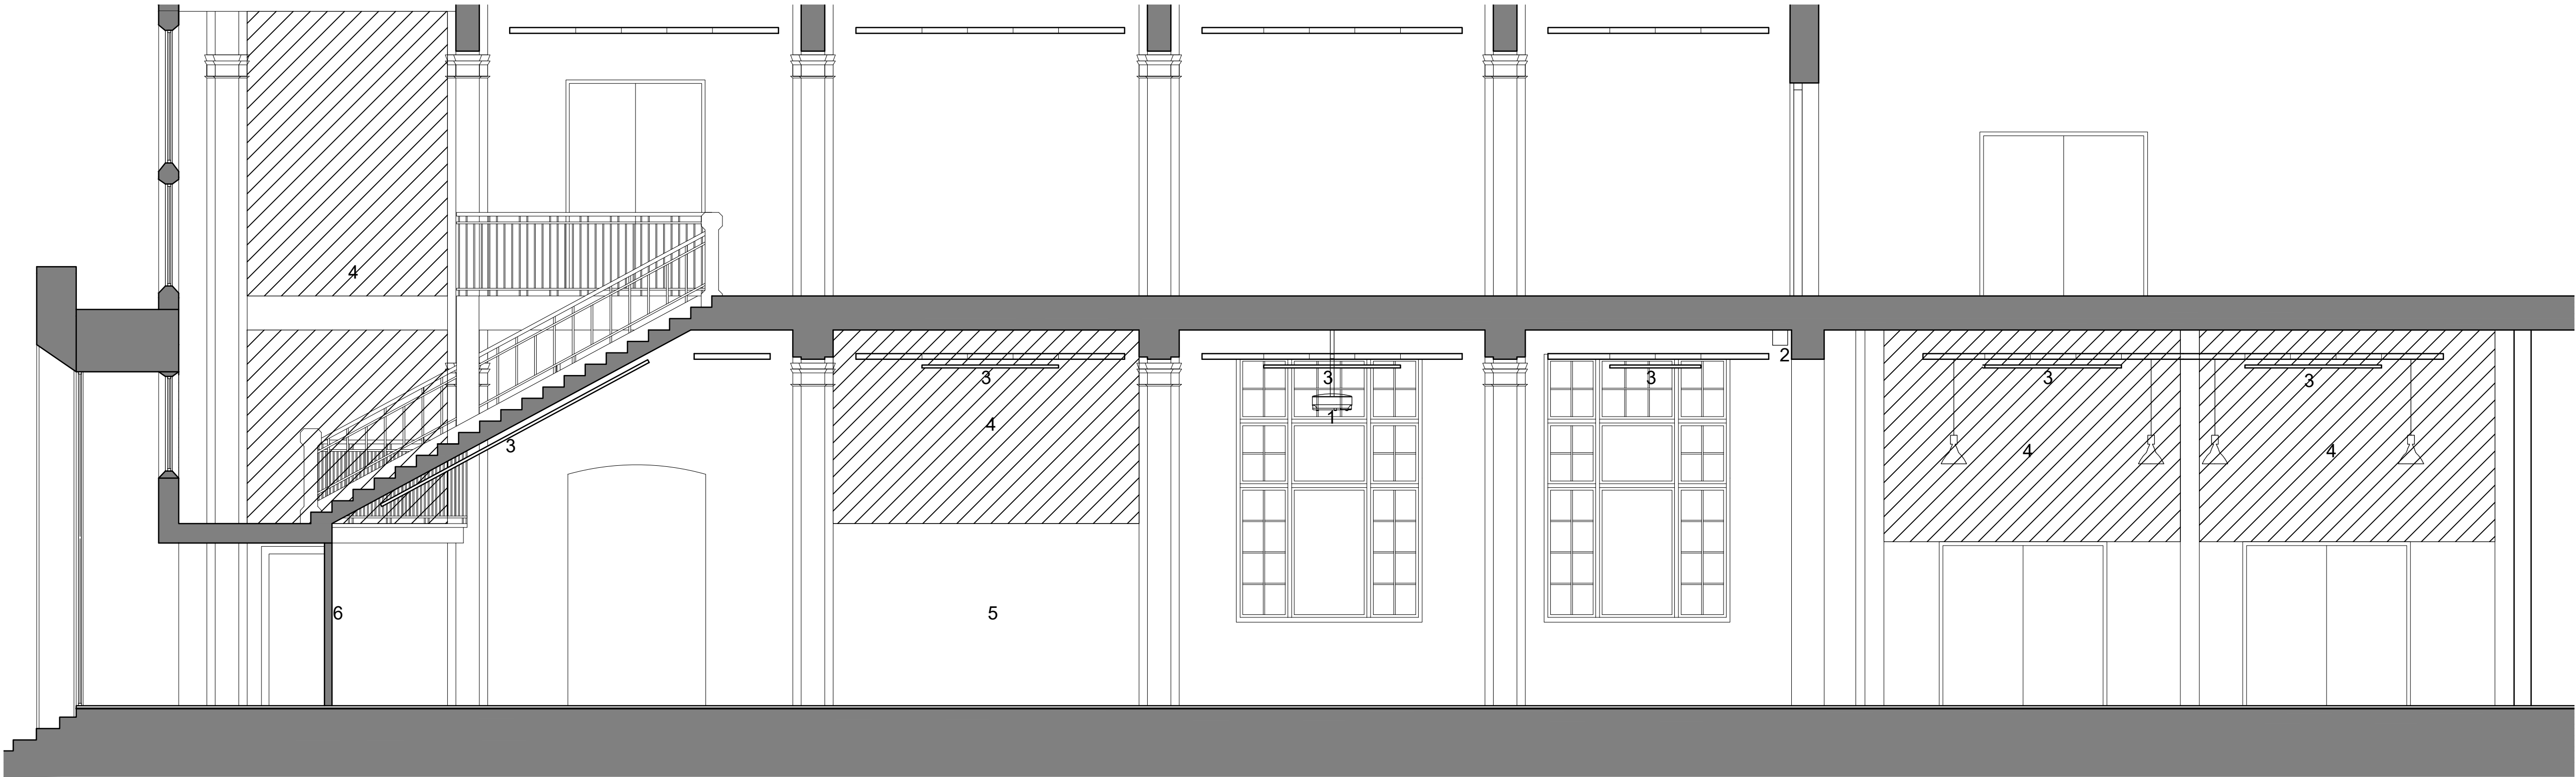

Section B

1:50

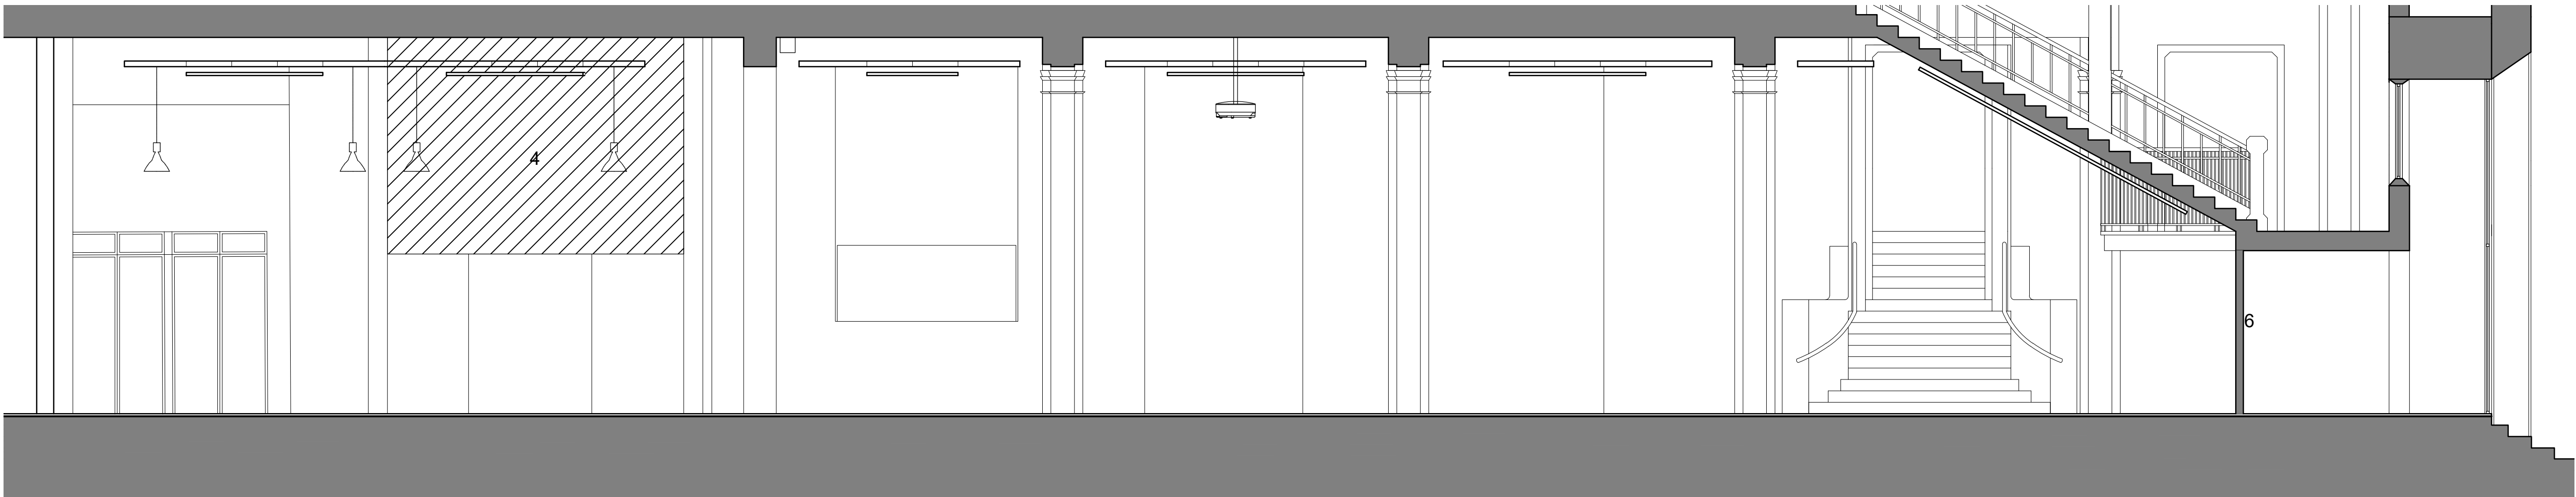


Section D


1:50

KEY:

1. Projector suspended from structural ceiling bracket. Refer to reflected ceiling plan and M&E Engineers information.
2. Projector screen fixed to structural ceiling. Refer to Reflected Ceilin plan and M&E Engineers information.
3. Ecophon Solo raft - White. Refer to Reflected ceiling plan.
4. Ecophon Akusto wall panels - Finish TBC. Panels to fill extent of wall as illustrated between columns and up to the ceiling. Panels to be installed to the manufacturers standard details and recommendations.
5. Pop up cafe unit. Refer to Interior Designer information for details.
6. New partition wall. Refer to proposed plan drawings.

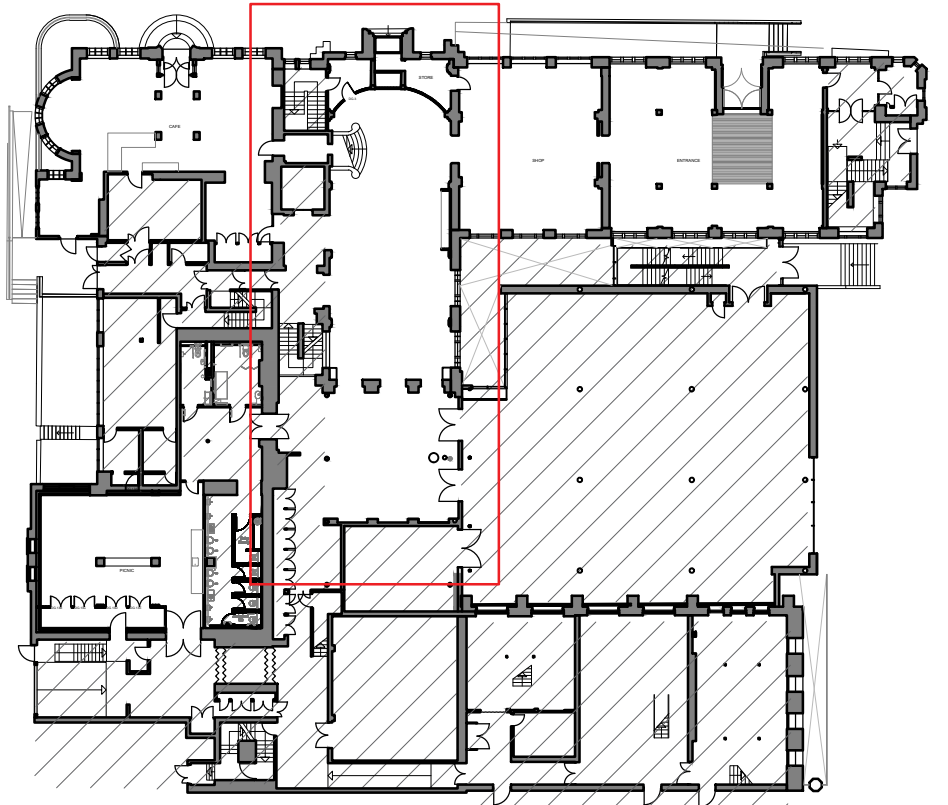

Location Plan

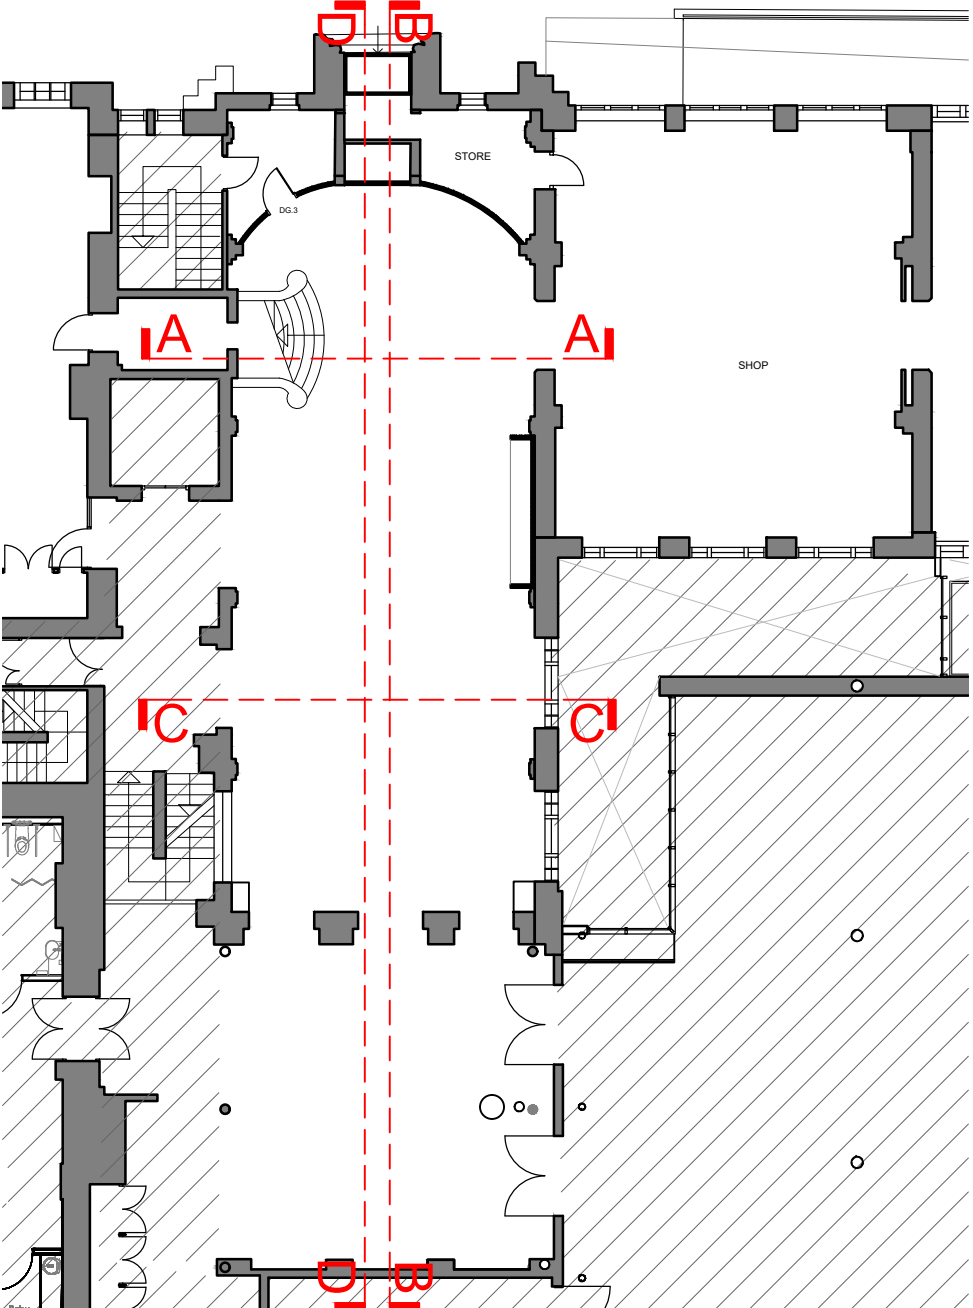

Key Plan

WILSON MASON

Upland House
Spring Lane
Samlesbury
Preston
PR5 0UX

T 01772 877455
F 01772 877456

E preston@wilsonmason.co.uk
www.wilsonmason.co.uk

This drawing is to be read in conjunction with all relevant consultants' and specialists' drawings. The Architect is to be notified of any discrepancies before proceeding. Do not scale from this drawing. All dimensions are to be checked on site. This drawing is subject to copyright.

MANCHESTER
1824

The University of Manchester
Manchester Museum

project

Project Kick Start

by

clk.

date

scale

sheet size

ds

aw

20.07.2021

1:50

A1

title

Main Hall Internal Elevations

status

job no. / dsg. no

revision

-

7011 L(2)-02

01

WILSON MASON