© CALDERPEEL PARTNERSHIP LTD

NOTE: DO NOT SCALE FROM THIS DRAWING

REV	DESCRIPTION	DATE	DRAWN
A	General Amendments	24-11-21	IW

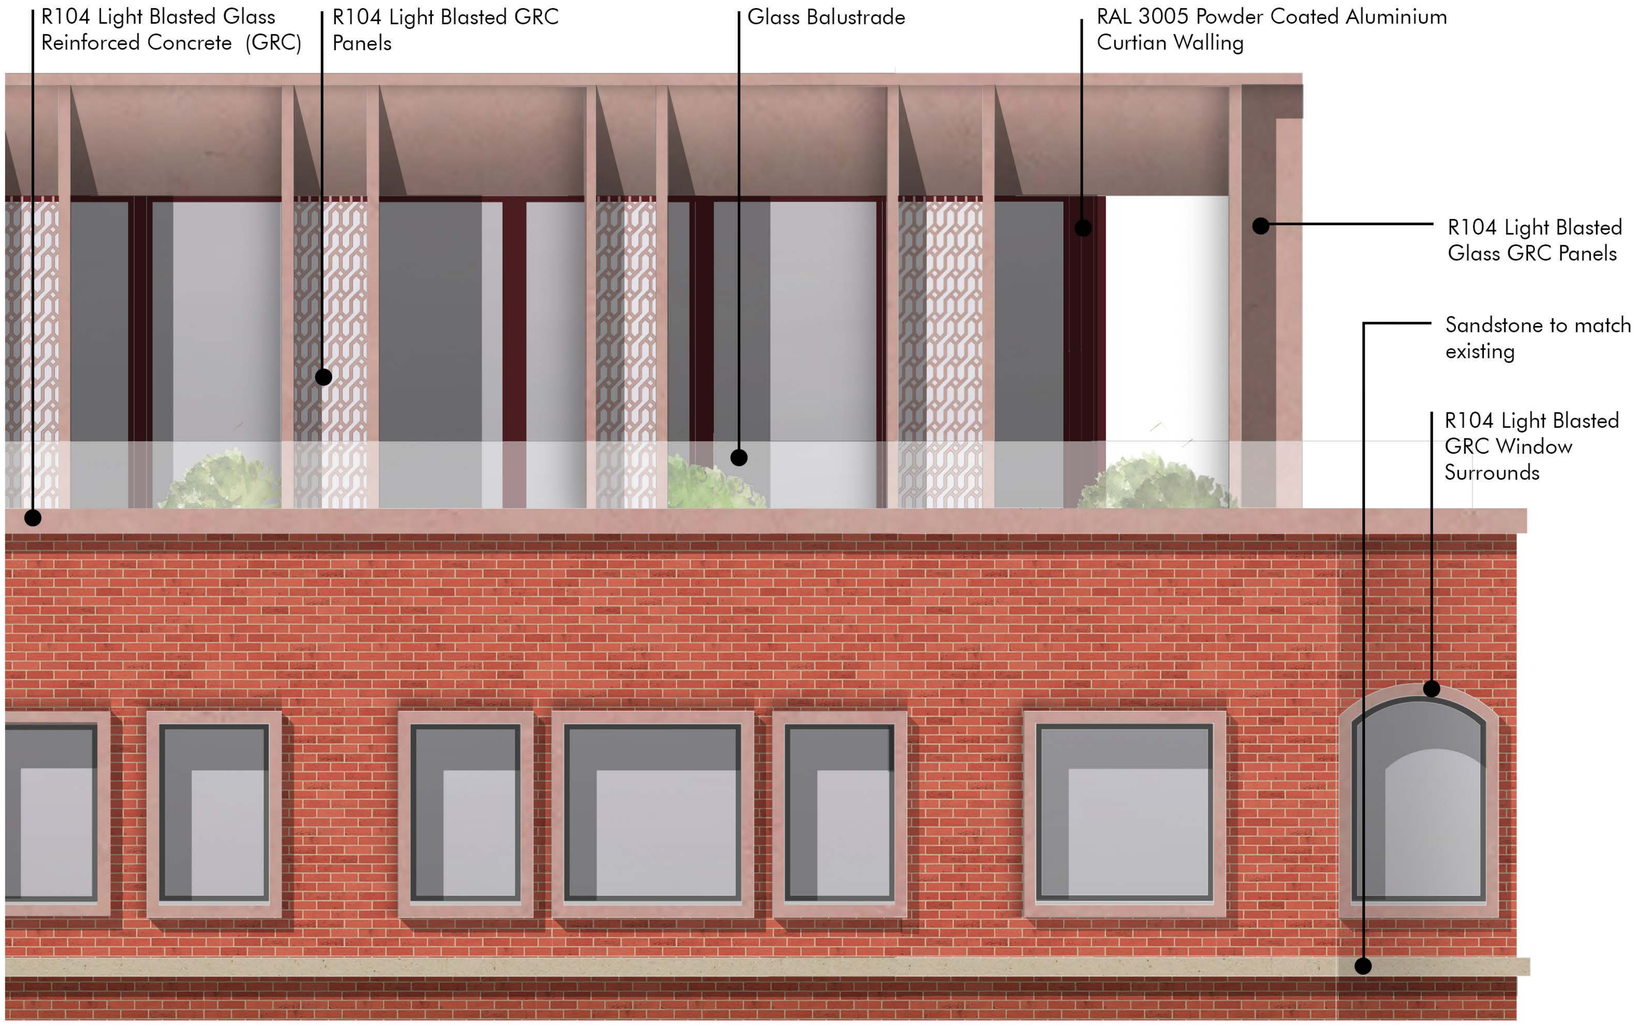

PLAN KEY

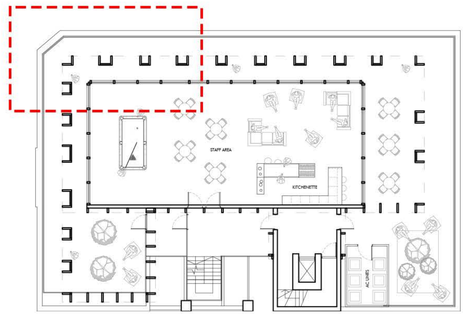

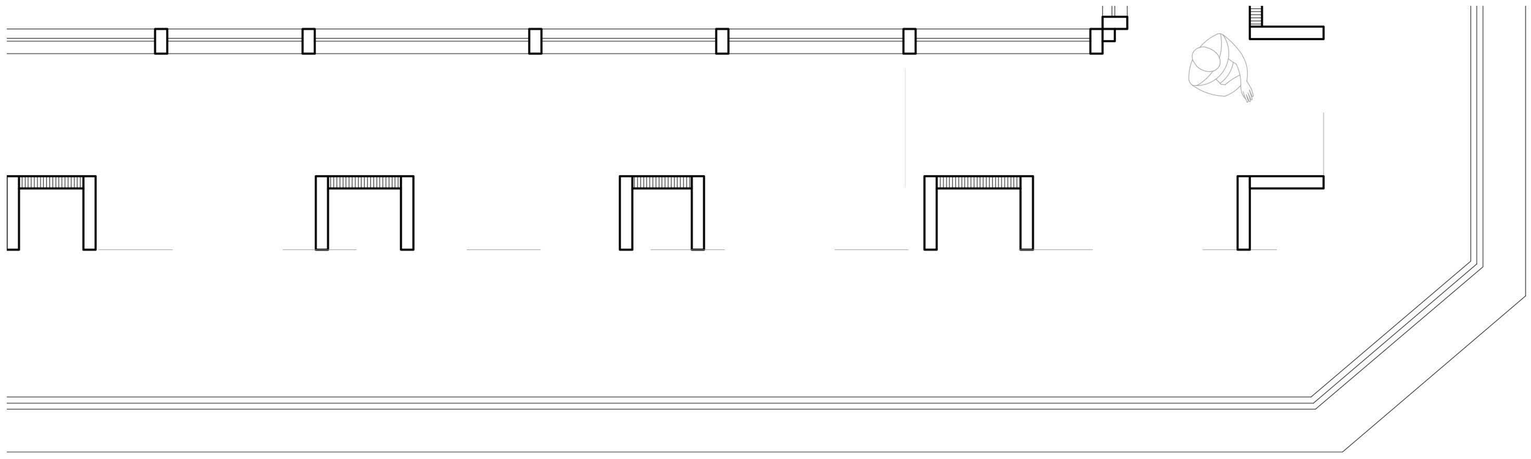

ELEVATION KEY

CHESHIRE	SURREY	SHEFFIELD	LIVERPOOL	MANCHESTER
Market Court	100 High St	Electric Works	AvenueHQ	All Work & Social
20-24 Church St	Esher	3 Concourse Way	17 Mann Island	XYZ Building
Altrincham	Surrey	Sheffield	Liverpool	2 Hardman Boulevard
WA14 4DW	KT10 9QJ	S1 2BJ	L3 1BP	M3 3AQ
0161 929 7622	01372 203 335	0114 250 7983	0151 662 0122	0161 929 7622

274 DEANSGATE

WHISPERING SMITH

PROPOSED FACING MATERIALS
DWG: 21057 (PL) 560 A
DATE: 19.11.21
SCALE: 1:50 @ A3 DRAWN: IW

CALDERPEEL
ARCHITECTS