






- Drawing Status**
- ☐ PRELIMINARY FOR APPROVAL
 - ☐ AGREED LAYOUT - SIGNED OFF
 - ☒ PLANNING DRAWING
 - ☐ BUILDING CONTROL DRAWING
 - ☐ TENDER DRAWING
 - ☐ CONTRACT DRAWING
 - ☐ CONSTRUCTION DRAWING
 - ☐ AS-BUILT DRAWING

- 1 Proposed White UPVC Components to Match Existing
- 2 Proposed Masonry to Match Existing
- 3 Proposed Black Fascia's & Soffitt's to Match Existing
- 4 Proposed Roof Finish to Match Existing
- 5 Proposed Black Barge Boards

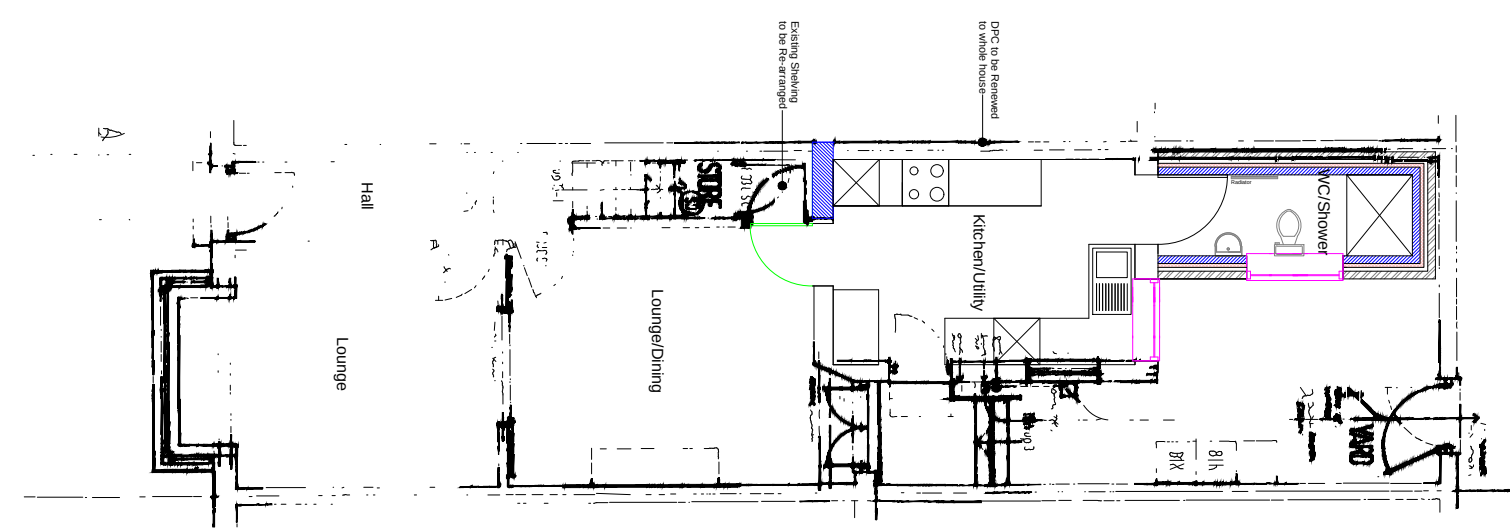

PROPOSED GROUND FLOOR PLAN
SCALE - 1:50@A1

LOCATION PLAN
SCALE - 1:1250@A1

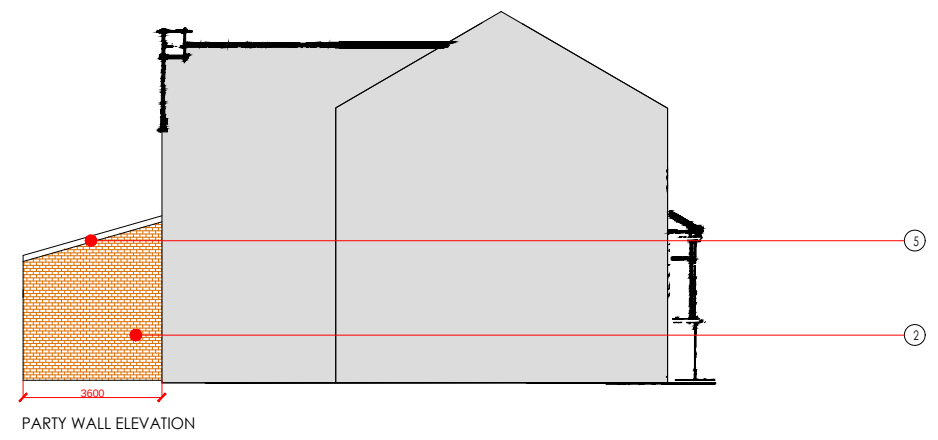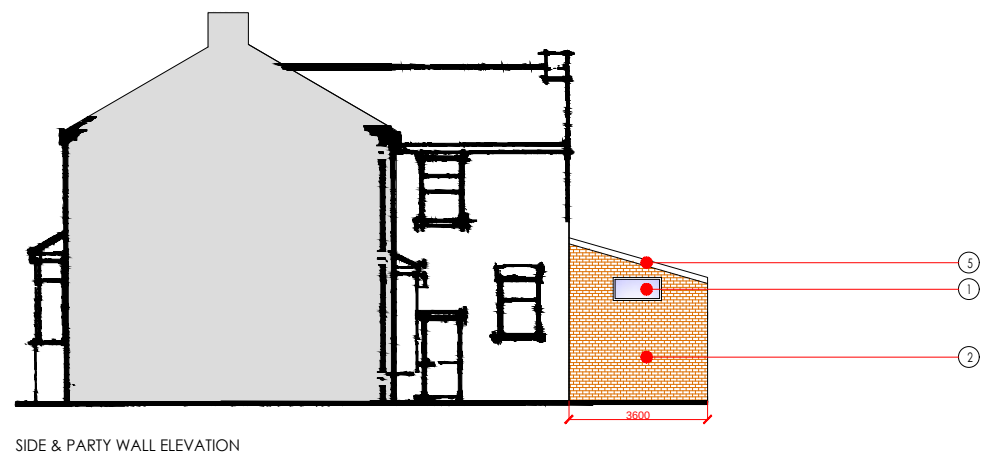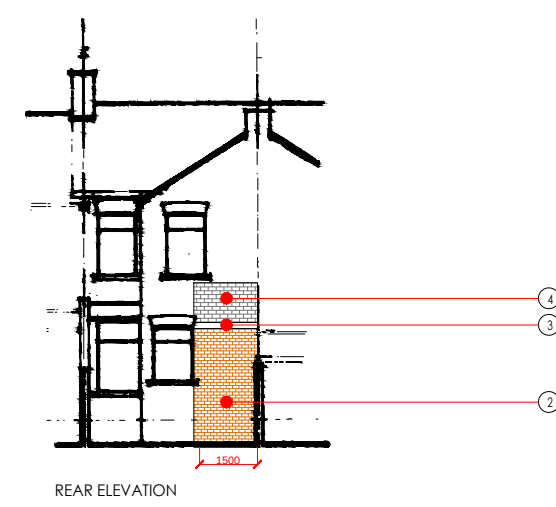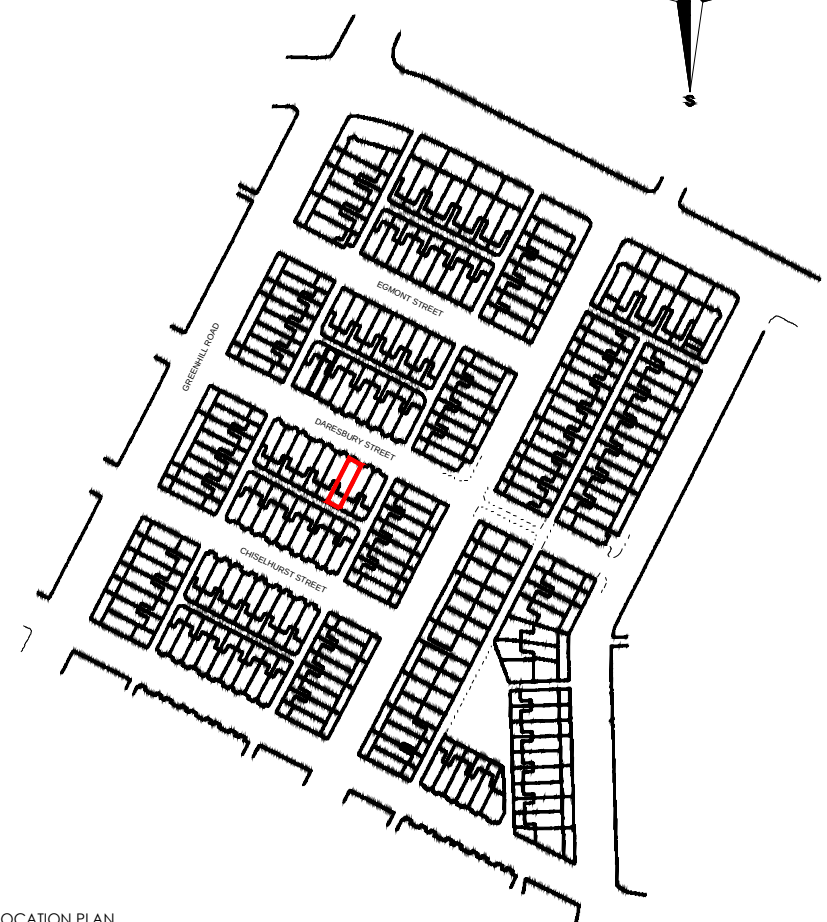

PROPOSED ELEVATIONS
SCALE - 1:100@A1