




APPENDIX 8.1

Chris Burnett Associates

23 09 21



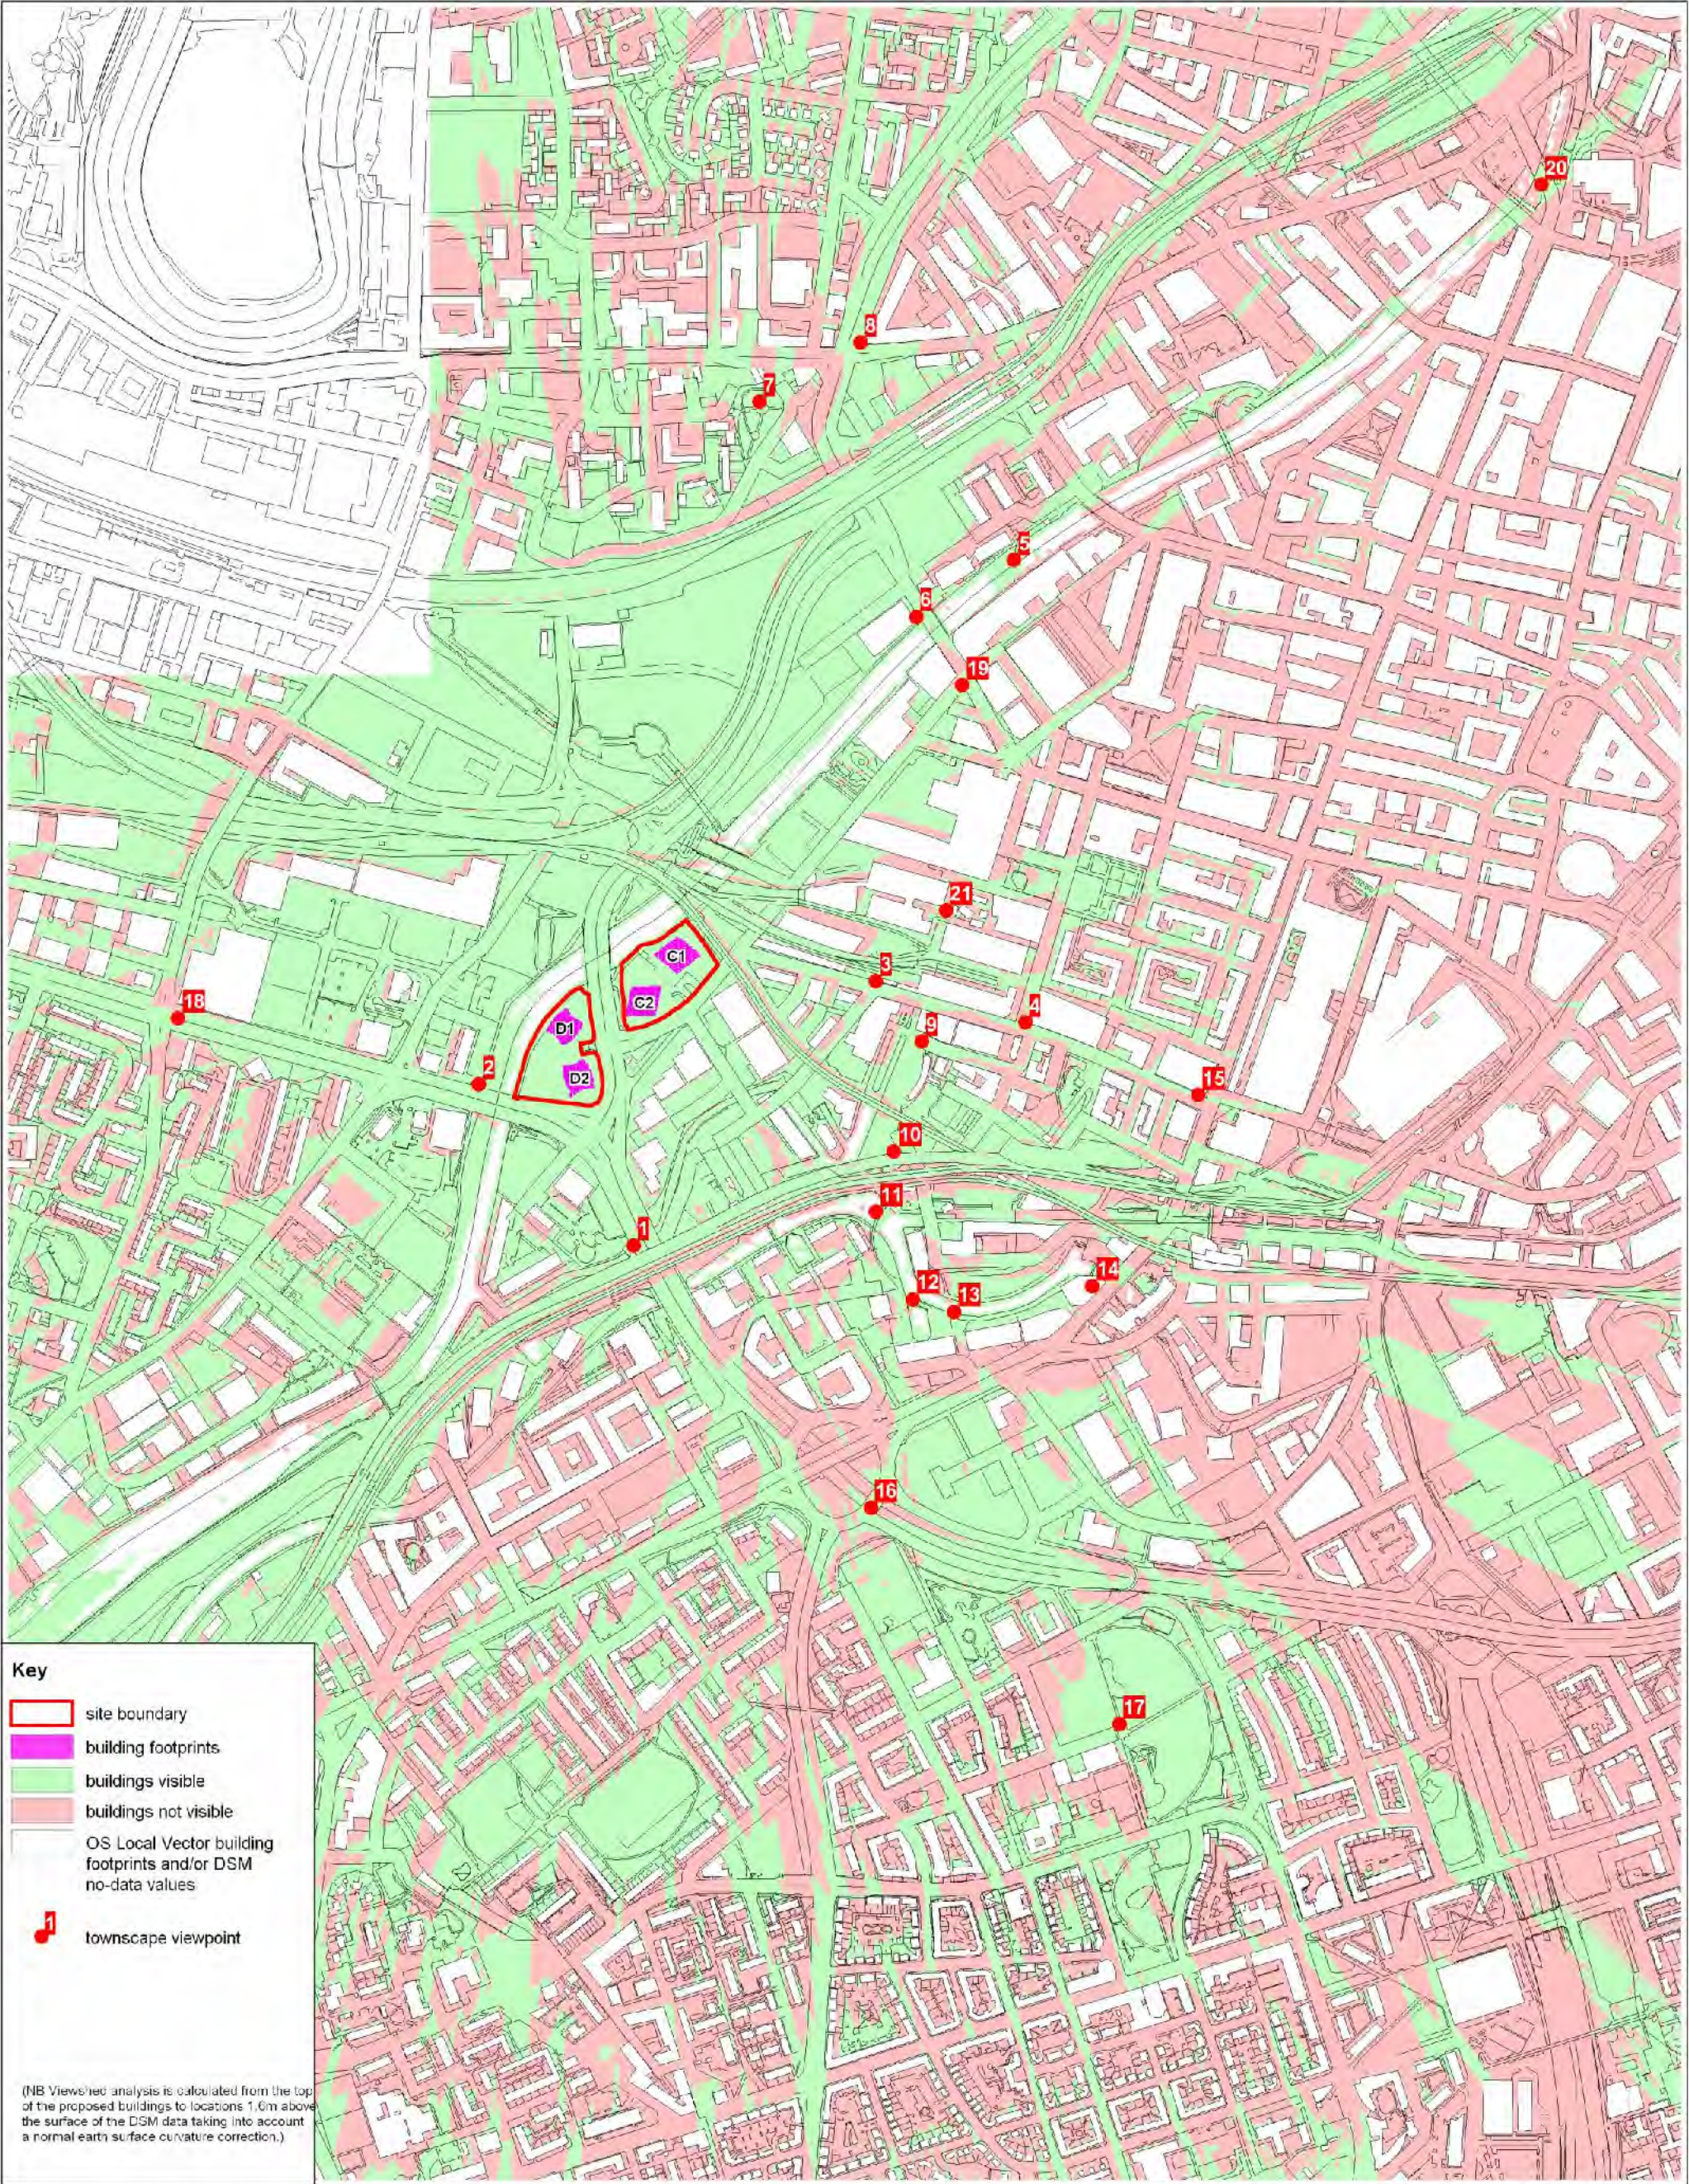

Key

- site boundary
- building footprints
- buildings visible
- buildings not visible
- OS Local Vector building footprints and/or DSM no-data values
- townscape viewpoint

(NB Viewshed analysis is calculated from the top of the proposed buildings to locations 1.6m above the surface of the DSM data taking into account a normal earth surface curvature correction.)

Date	Details	Revision
04/05/21	Revised viewpoint locations, DSM data & visible code	-01
23/09/21	Revised building heights.	-02

© Chris Burnett Associates 2021. This map should not be reproduced in whole or in part without prior written permission. This product includes mapping data licensed from Ordnance Survey. © Crown copyright and/or database right 2021. Licence No. 0100031673.

Viewshed Analysis & Viewpoint Locations

Landscape Architects

William Faye
William Faye
William Faye
Tel: 0161 275 0000
Fax: 0161 275 0001
Email: info@cburnett.co.uk
www.cburnett.co.uk

Client **Manchester Quays Limited**


Project **Trinity Islands TVIA**

Scale **1:7,100 @ A3**

Date	Drawn	Checked
23/09/21	JHD	CB

Dwg No. **TITVIA21.04** Revision **-02**



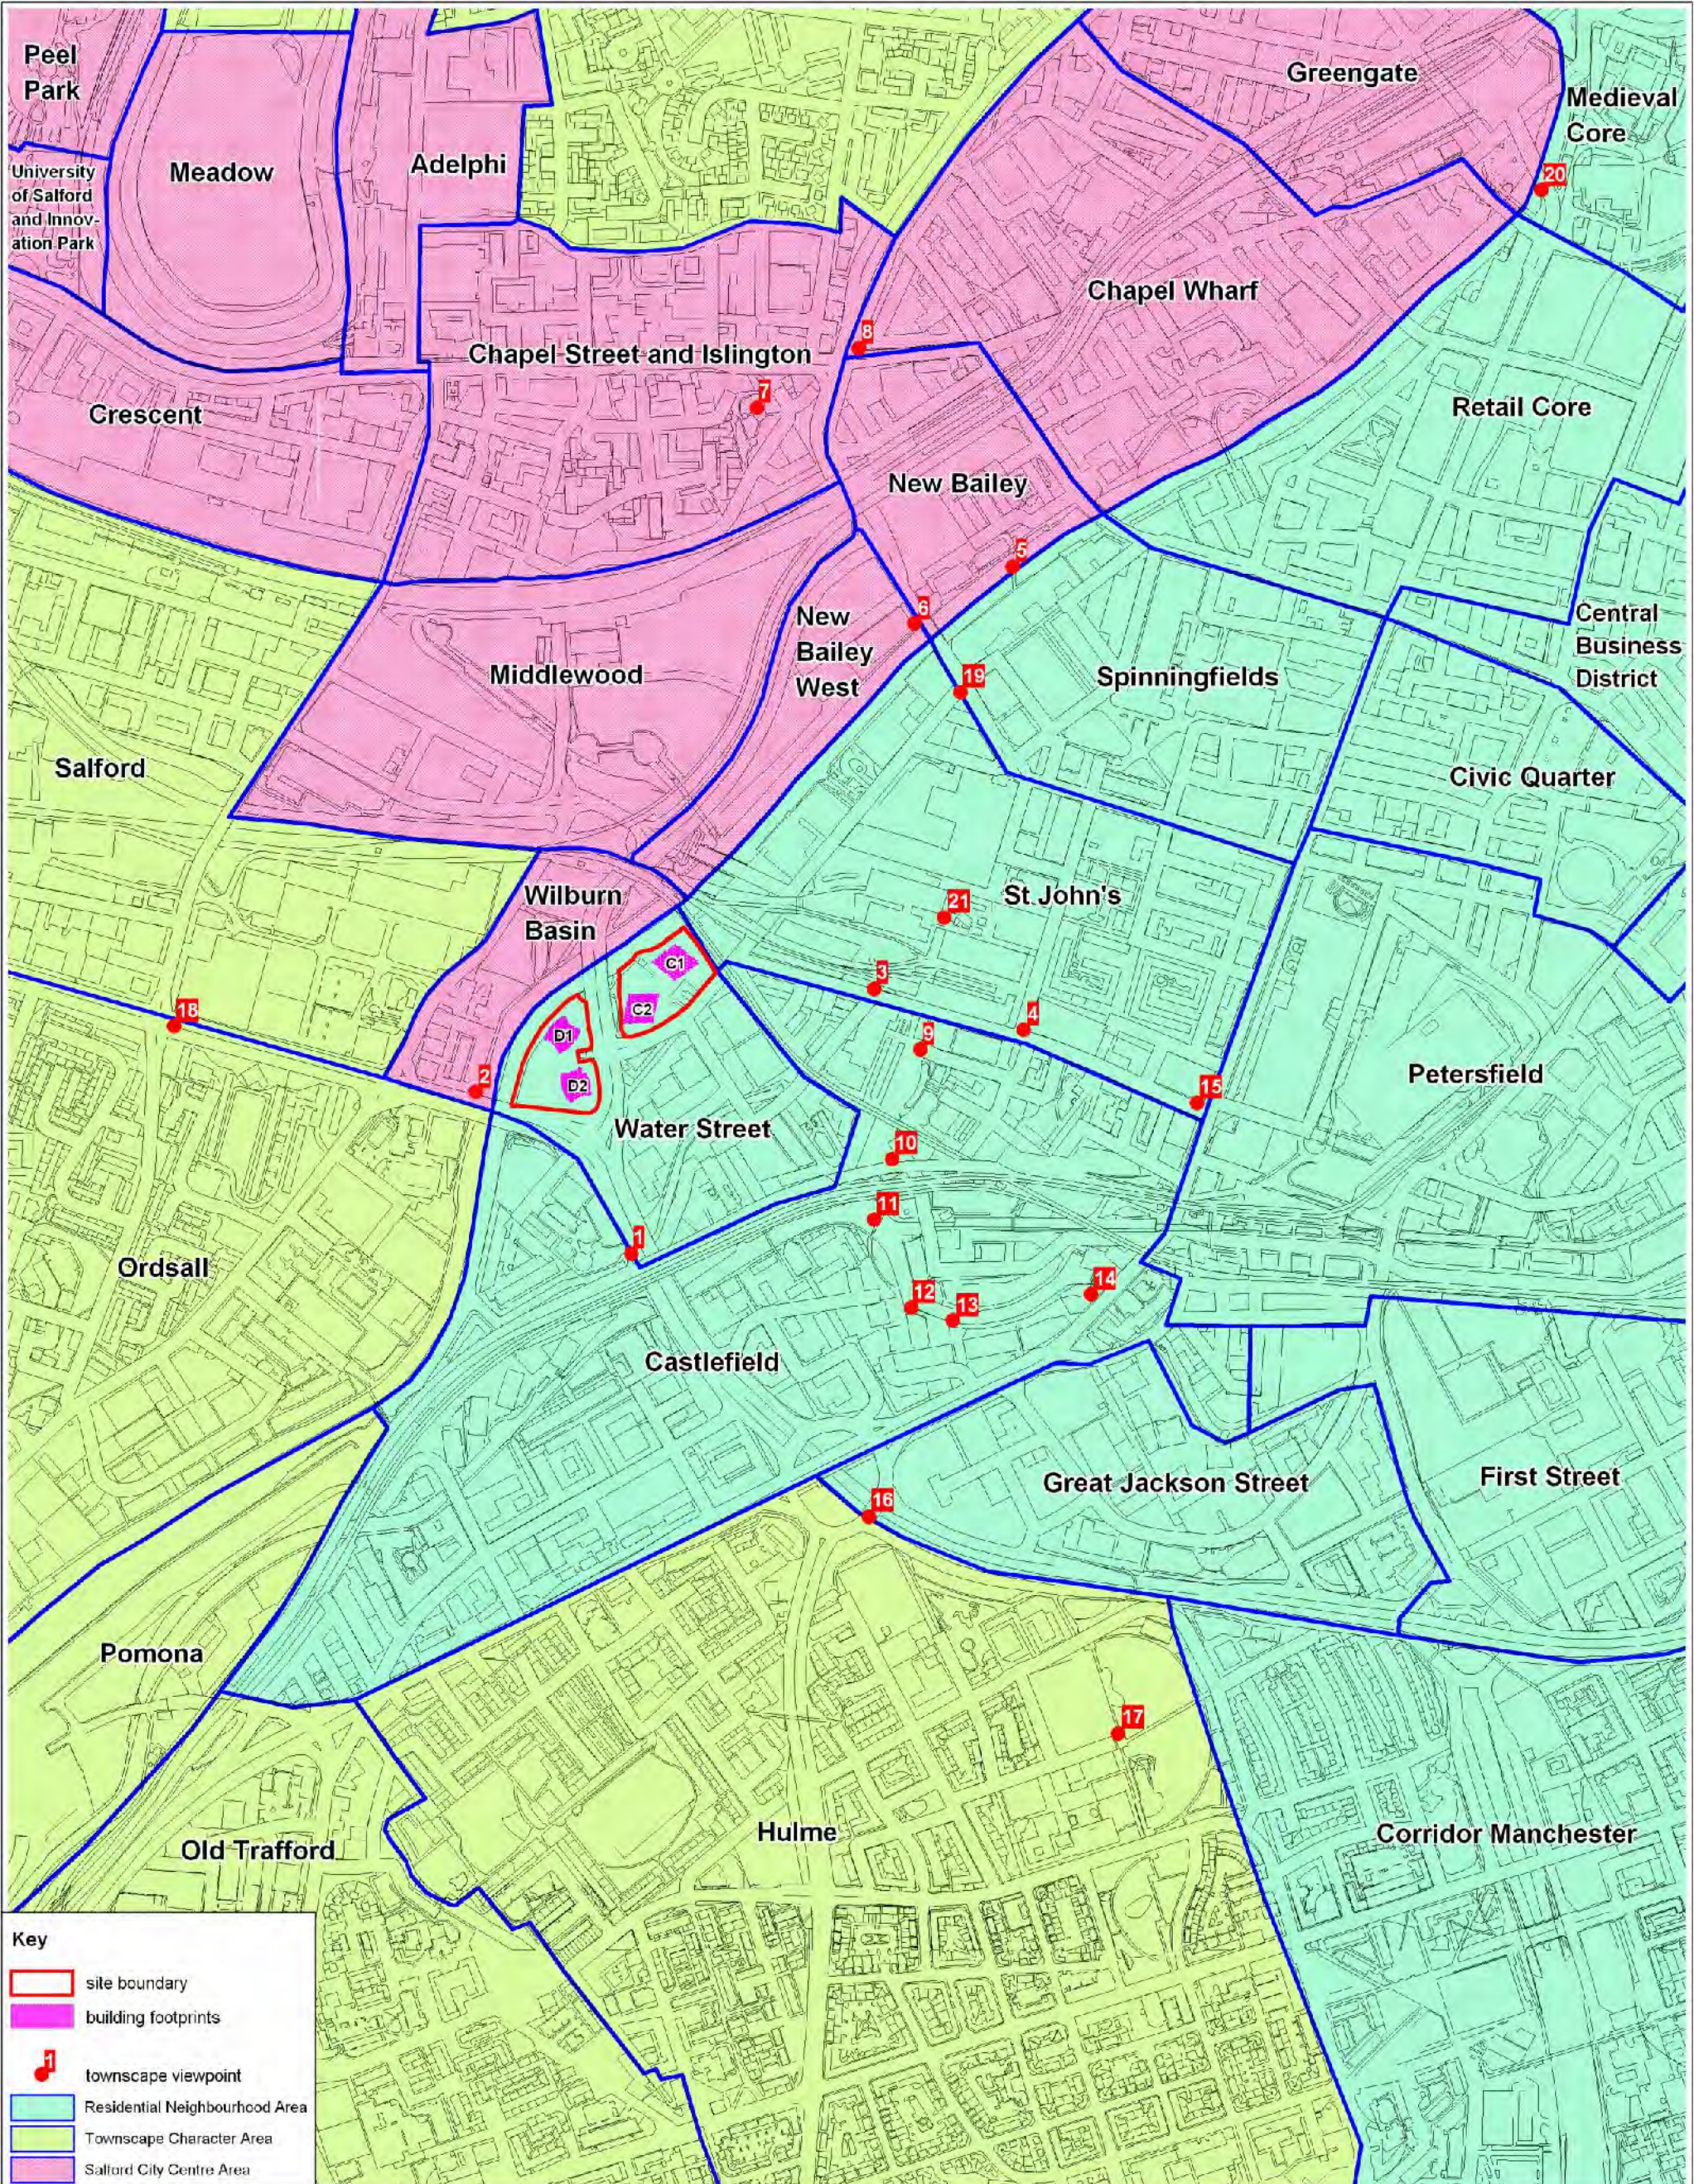

Key

- site boundary
- building footprints
- townscape viewpoint
- Residential Neighbourhood Area
- Townscape Character Area
- Salford City Centre Area

Date	Details	Revision
23/09/21	Minor amendment.	-01

© Chris Burnett Associates 2021. This map should not be reproduced in whole or in part without prior written permission. This product includes mapping data licensed from Ordnance Survey. © Crown copyright and/or database right 2021. Licence No. 0100031673.

Viewpoint Locations and Character Areas

CHRIS BURNETT
associates

Landscape Architects

Williamson Park
Wharf Road
Salford M6 6PU
Tel: 0161 928 0000
Fax: 0161 928 0001
Email: info@chrisburnett.co.uk
www.chrisburnett.co.uk

Client Manchester Quays Limited

Project Trinity Islands TVIA

Scale 1:7,100 @ A3

Date	Drawn	Checked
23/09/21	JHD	CB

Dwg No. TITVIA21.05

Revision -01