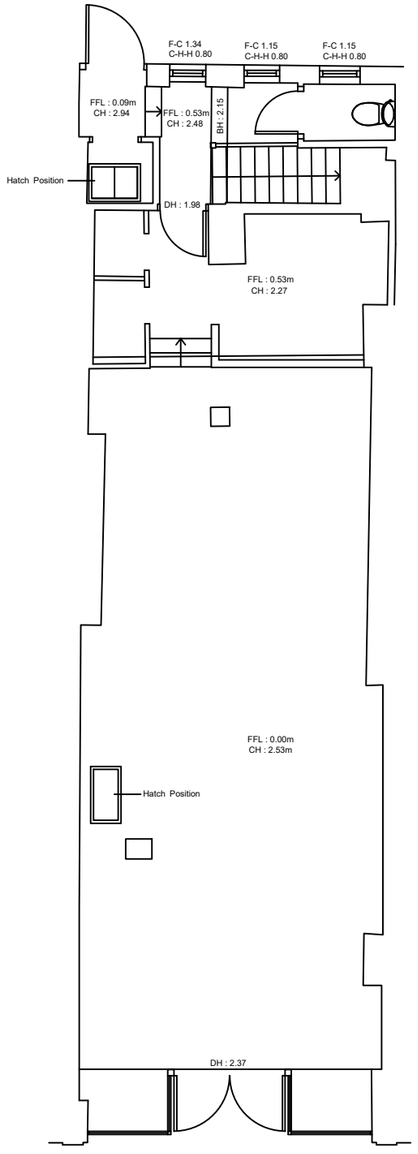

Existing Ground Floor
Scale 1:100

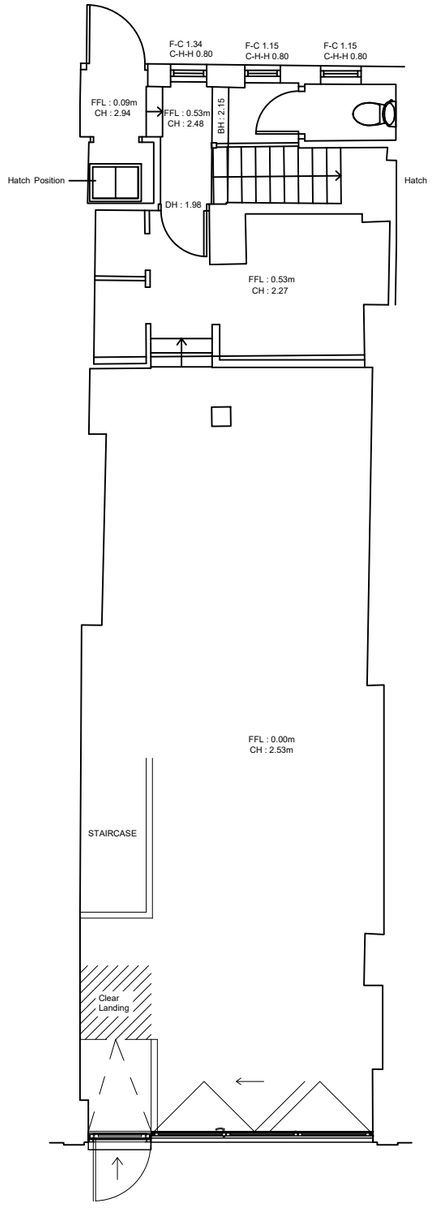

Proposed Ground Floor
Scale 1:100

REV	DATE	DESCRIPTION	DRN	CHK
P4	2021-11-15	Entrance awning omitted	PC	PC
P3	2021-08-10	Door system adjusted and existing staircase indicated	KR	PC
P2	2021-07-29	Door system adjusted in line with facade, ramp and infill zone indicated	KR	PC
P1	2021-07-27	Initial issue	KR	PC

Do not scale from this drawing.
The contractor is to check all dimensions on site and report any discrepencies to MHA.
© 2021 Michael Hyde and Associates. All rights reserved.
This drawing has been produced for Sixteen Real Estate for 25 King Street and is not intended for use by any other person or any other purpose.

MHA Architects is a trading name of Michael Hyde and Associates, a limited company registered in England and Wales under company number 1178091 whose registered office is at Suite 1B Origin, 70 Spring Gardens, Manchester, M2 2BQ.

CLIENT
Sixteen Real Estate

PROJECT TITLE
25 King Street
Manchester

TITLE
Existing and Proposed Ground floor Plans

SUITABILITY
For Information

DRAWN / CHECKED
KR / PC

INITIAL ISSUE DATE
07 2021

SCALE
Various @ A3

ARCHITECTS
Suite 1B Origin
70 Spring Gardens
Manchester
M2 2BQ
t +44 (0)161 834 1018
f +44 (0)161 834 4798
e contact@mhaarchitects.com
w www.mhaarchitects.com

DRAWING ID

Project	Originator	Volume	Level	Type	Role	Number	Status	Revision
1ST03	MHA	XX	00	DR	A	04000	S2	P4