


SLADE LANE

Slade Lane

310 Slade Lane

Outline of
Building

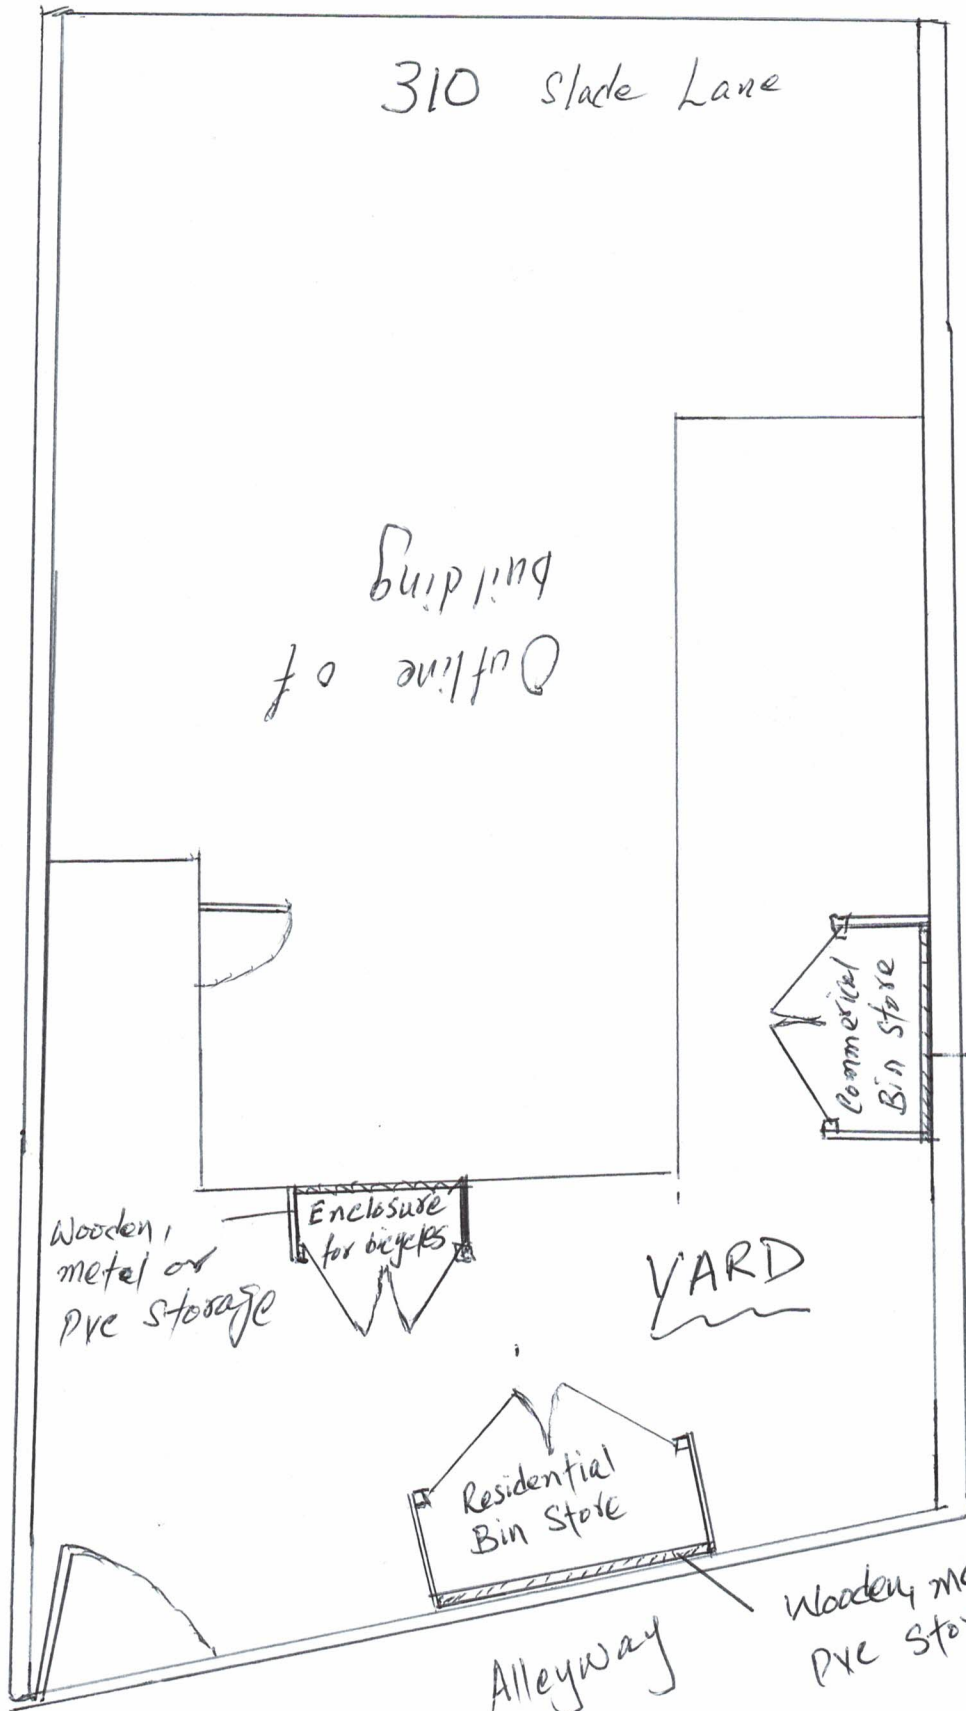

wooden, metal
or PVC storage

Wooden, metal or
PVC storage