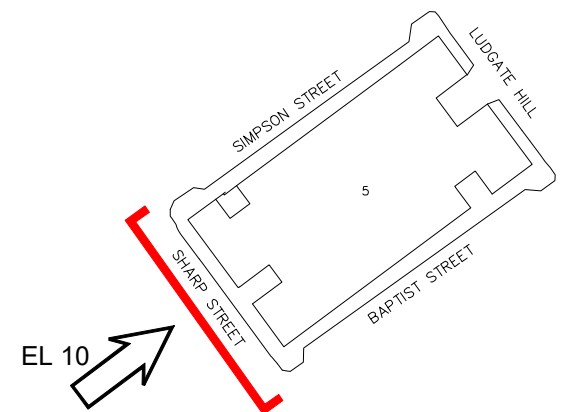
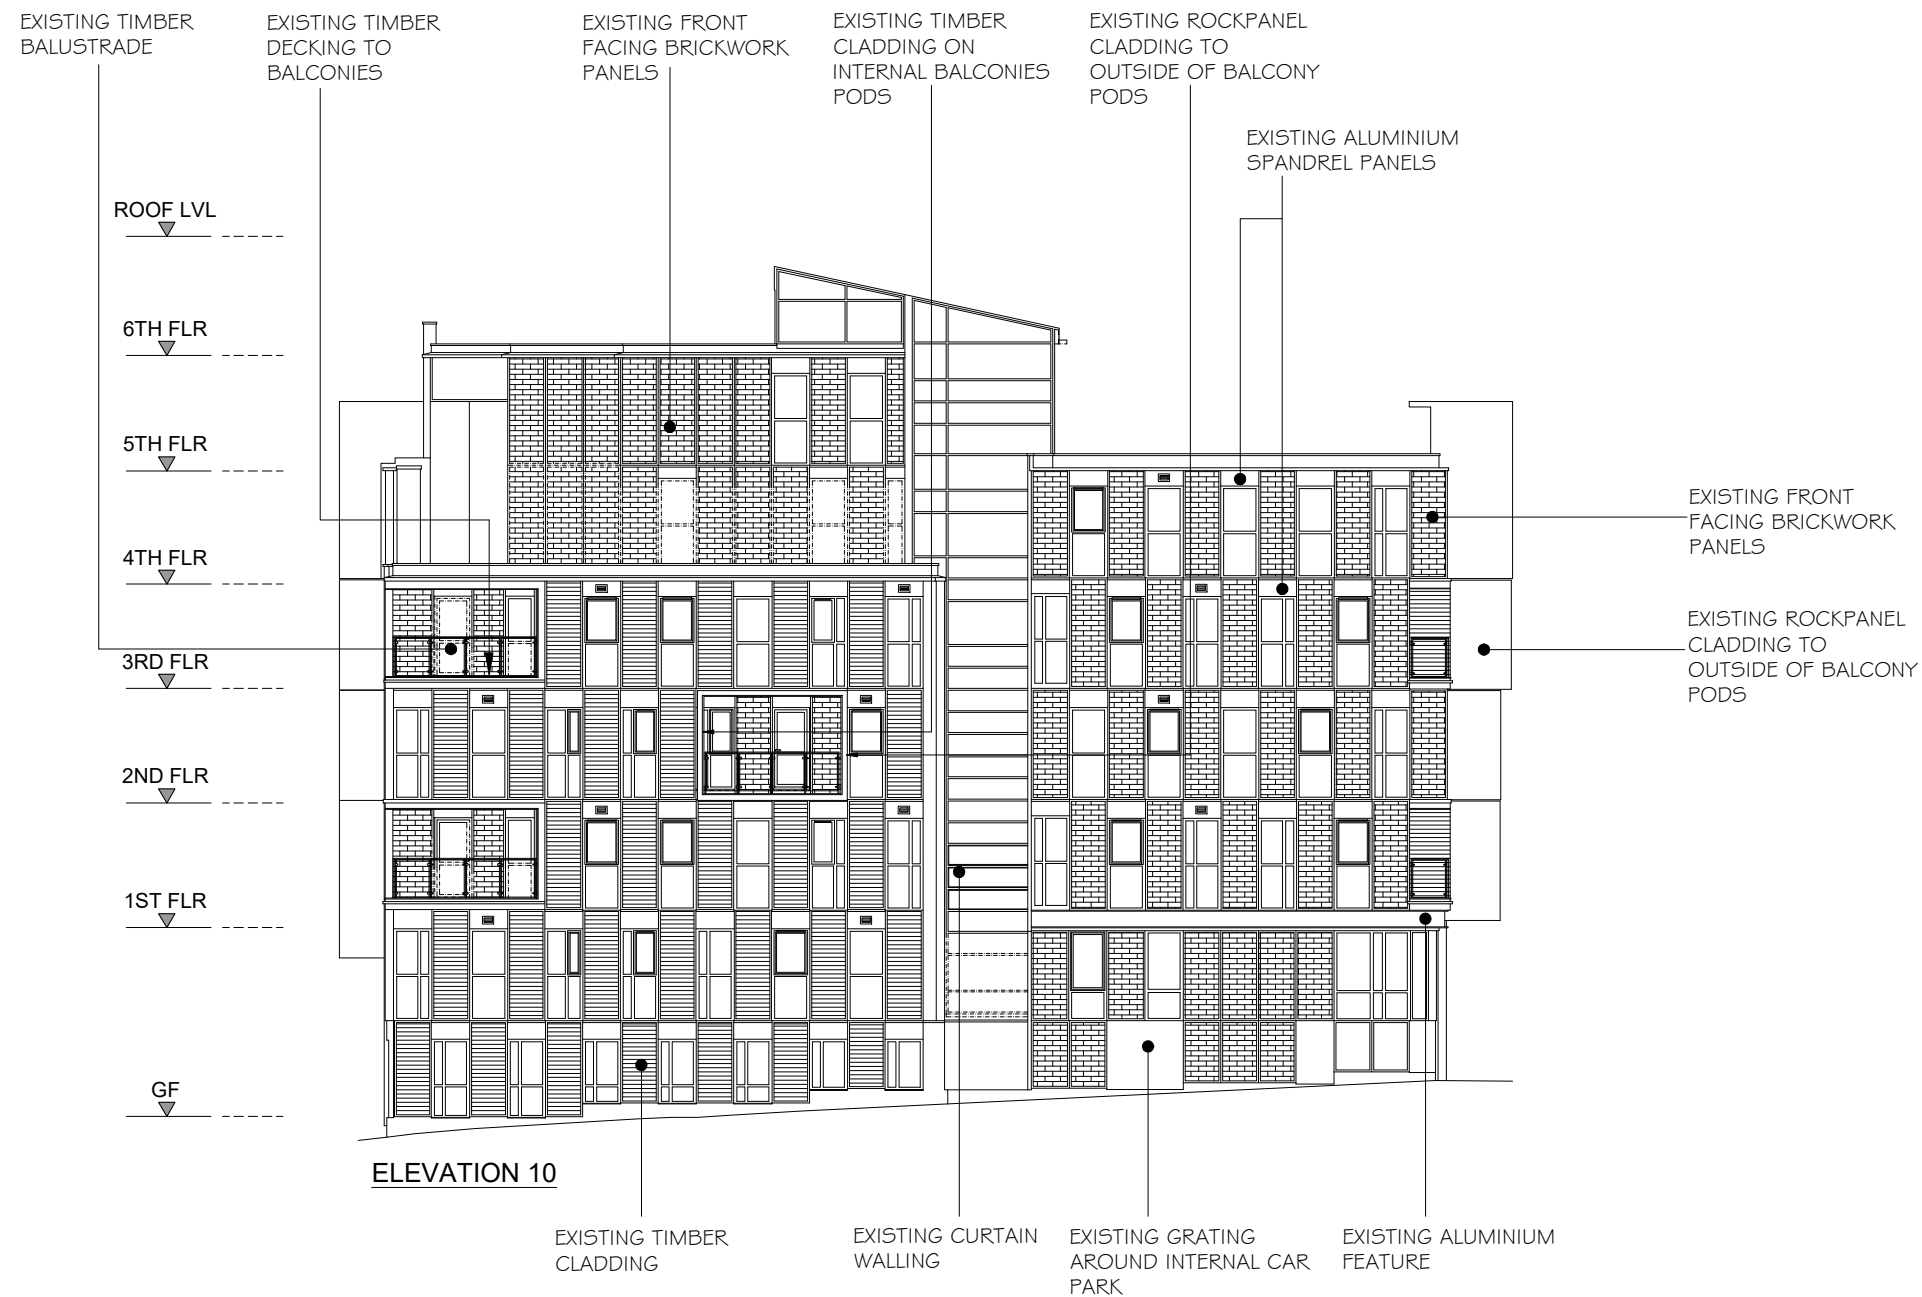


	PROJECT TITLE: SKYLINE CHAMBERS LUDGATE HILL MANCHESTER M4 4TG	DRAWING TITLE: EXISTING ELEVATIONS	REVISIONS: P1 - ISSUED FOR PLANNING - 20 OCT 2021	BY: JK	DRAWING DATE: SEP 2021	DRAWN BY: J KRAUZE	DRAWING STATUS: PLANNING
					Autocad generated drawing		
					AutoCAD - 2020		
					SCALE @ A3: 1:200	Please do not scale drawing. If in doubt ask	DRAWING NUMBER: FRC2885-PL10
							REVISION: P1