
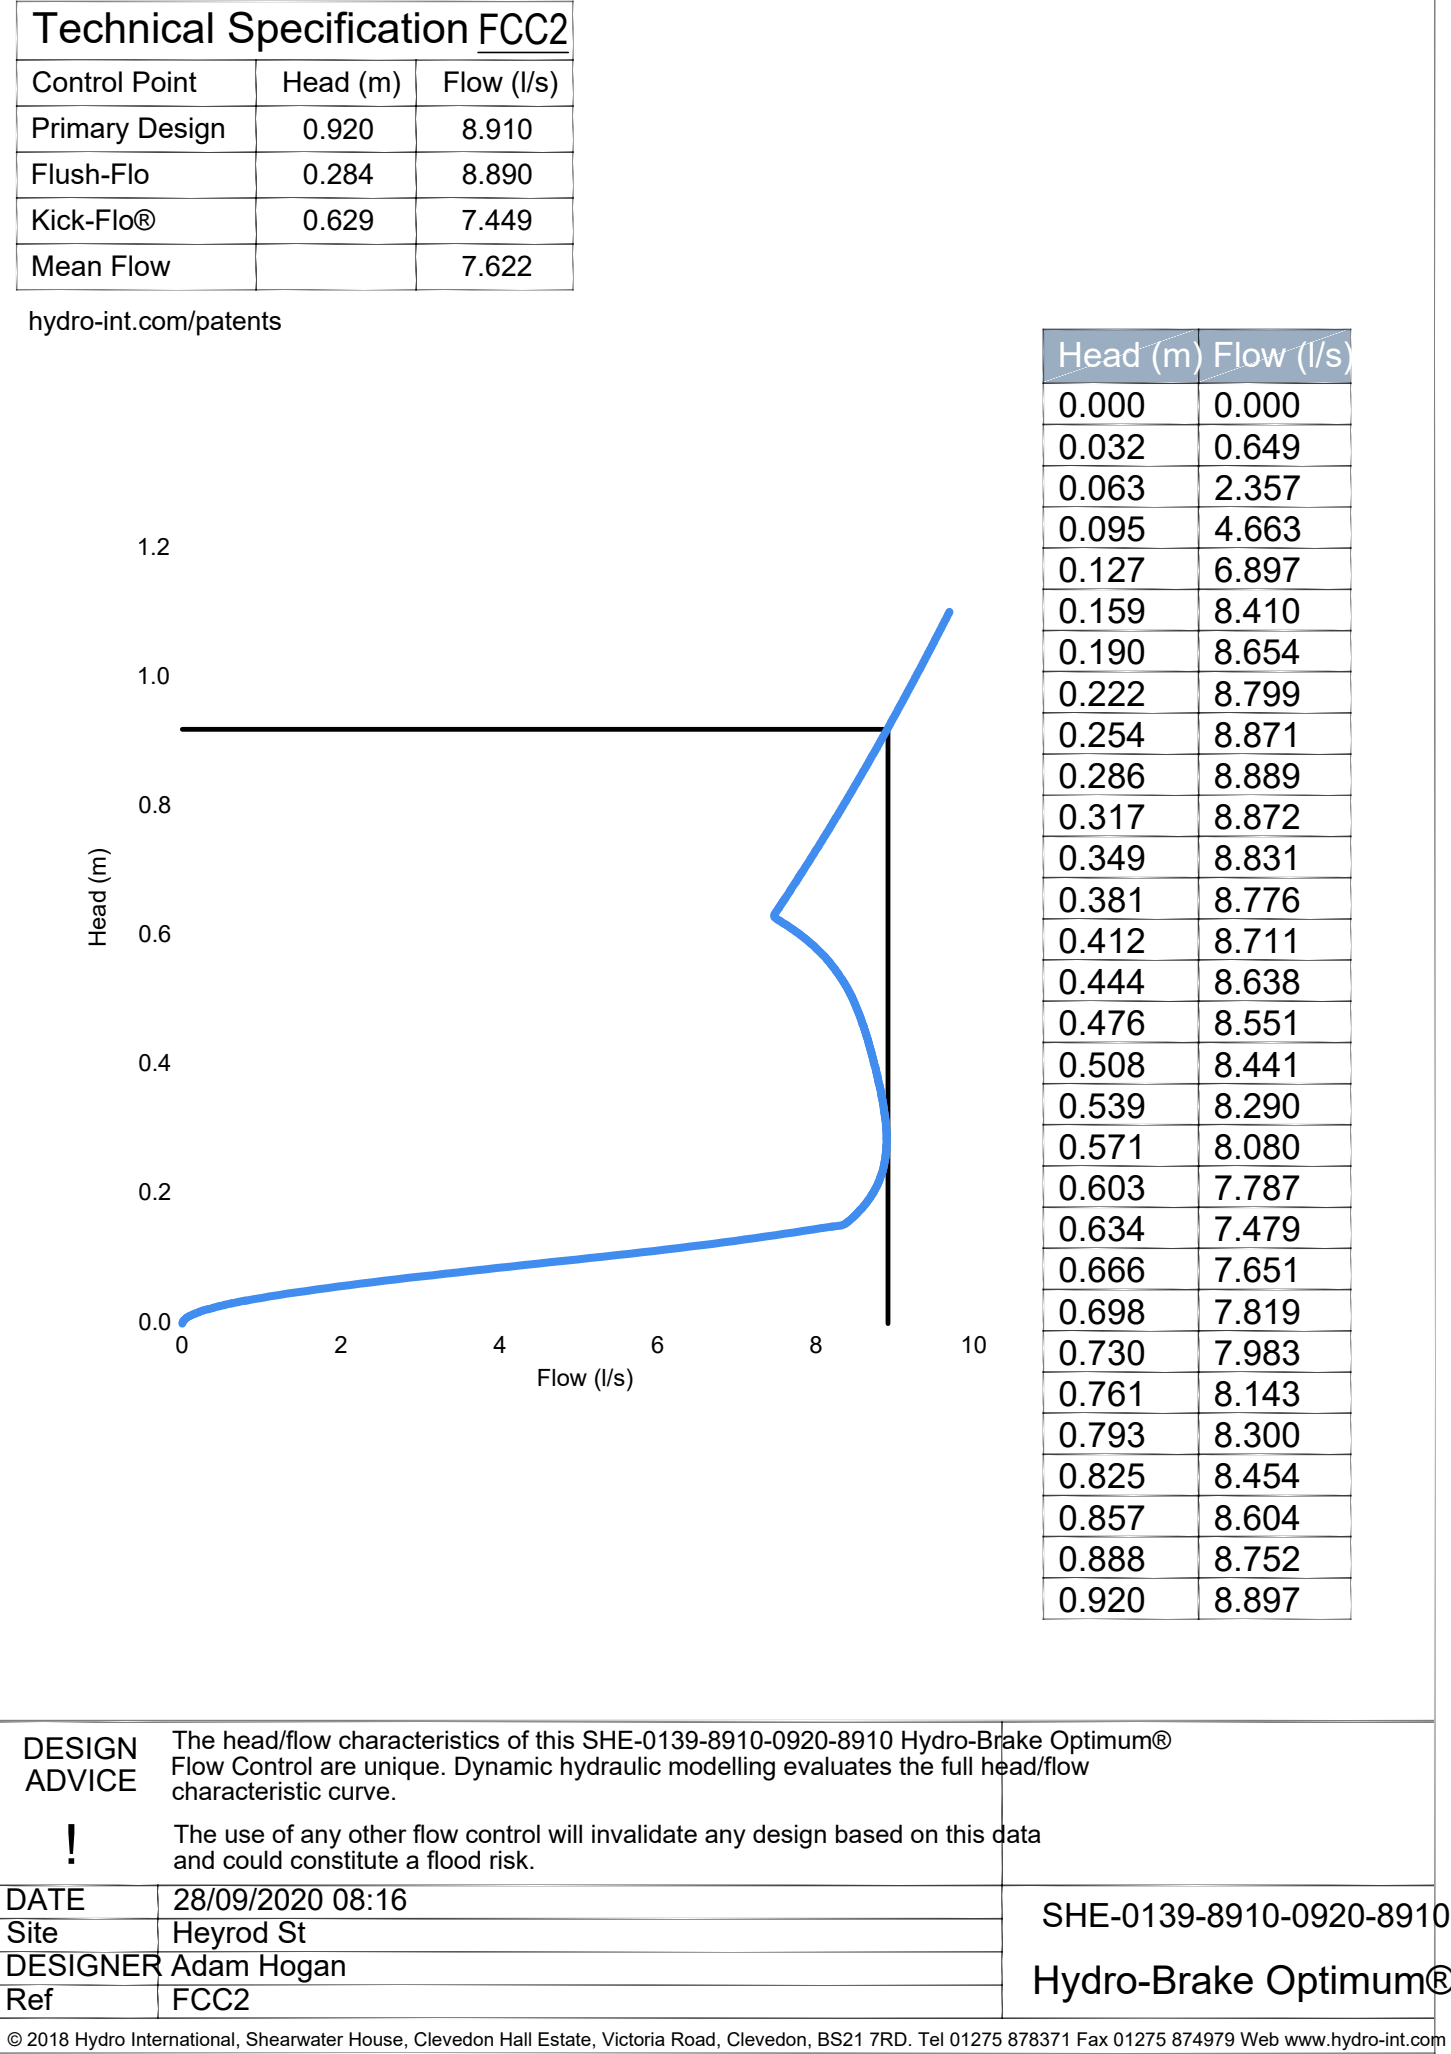
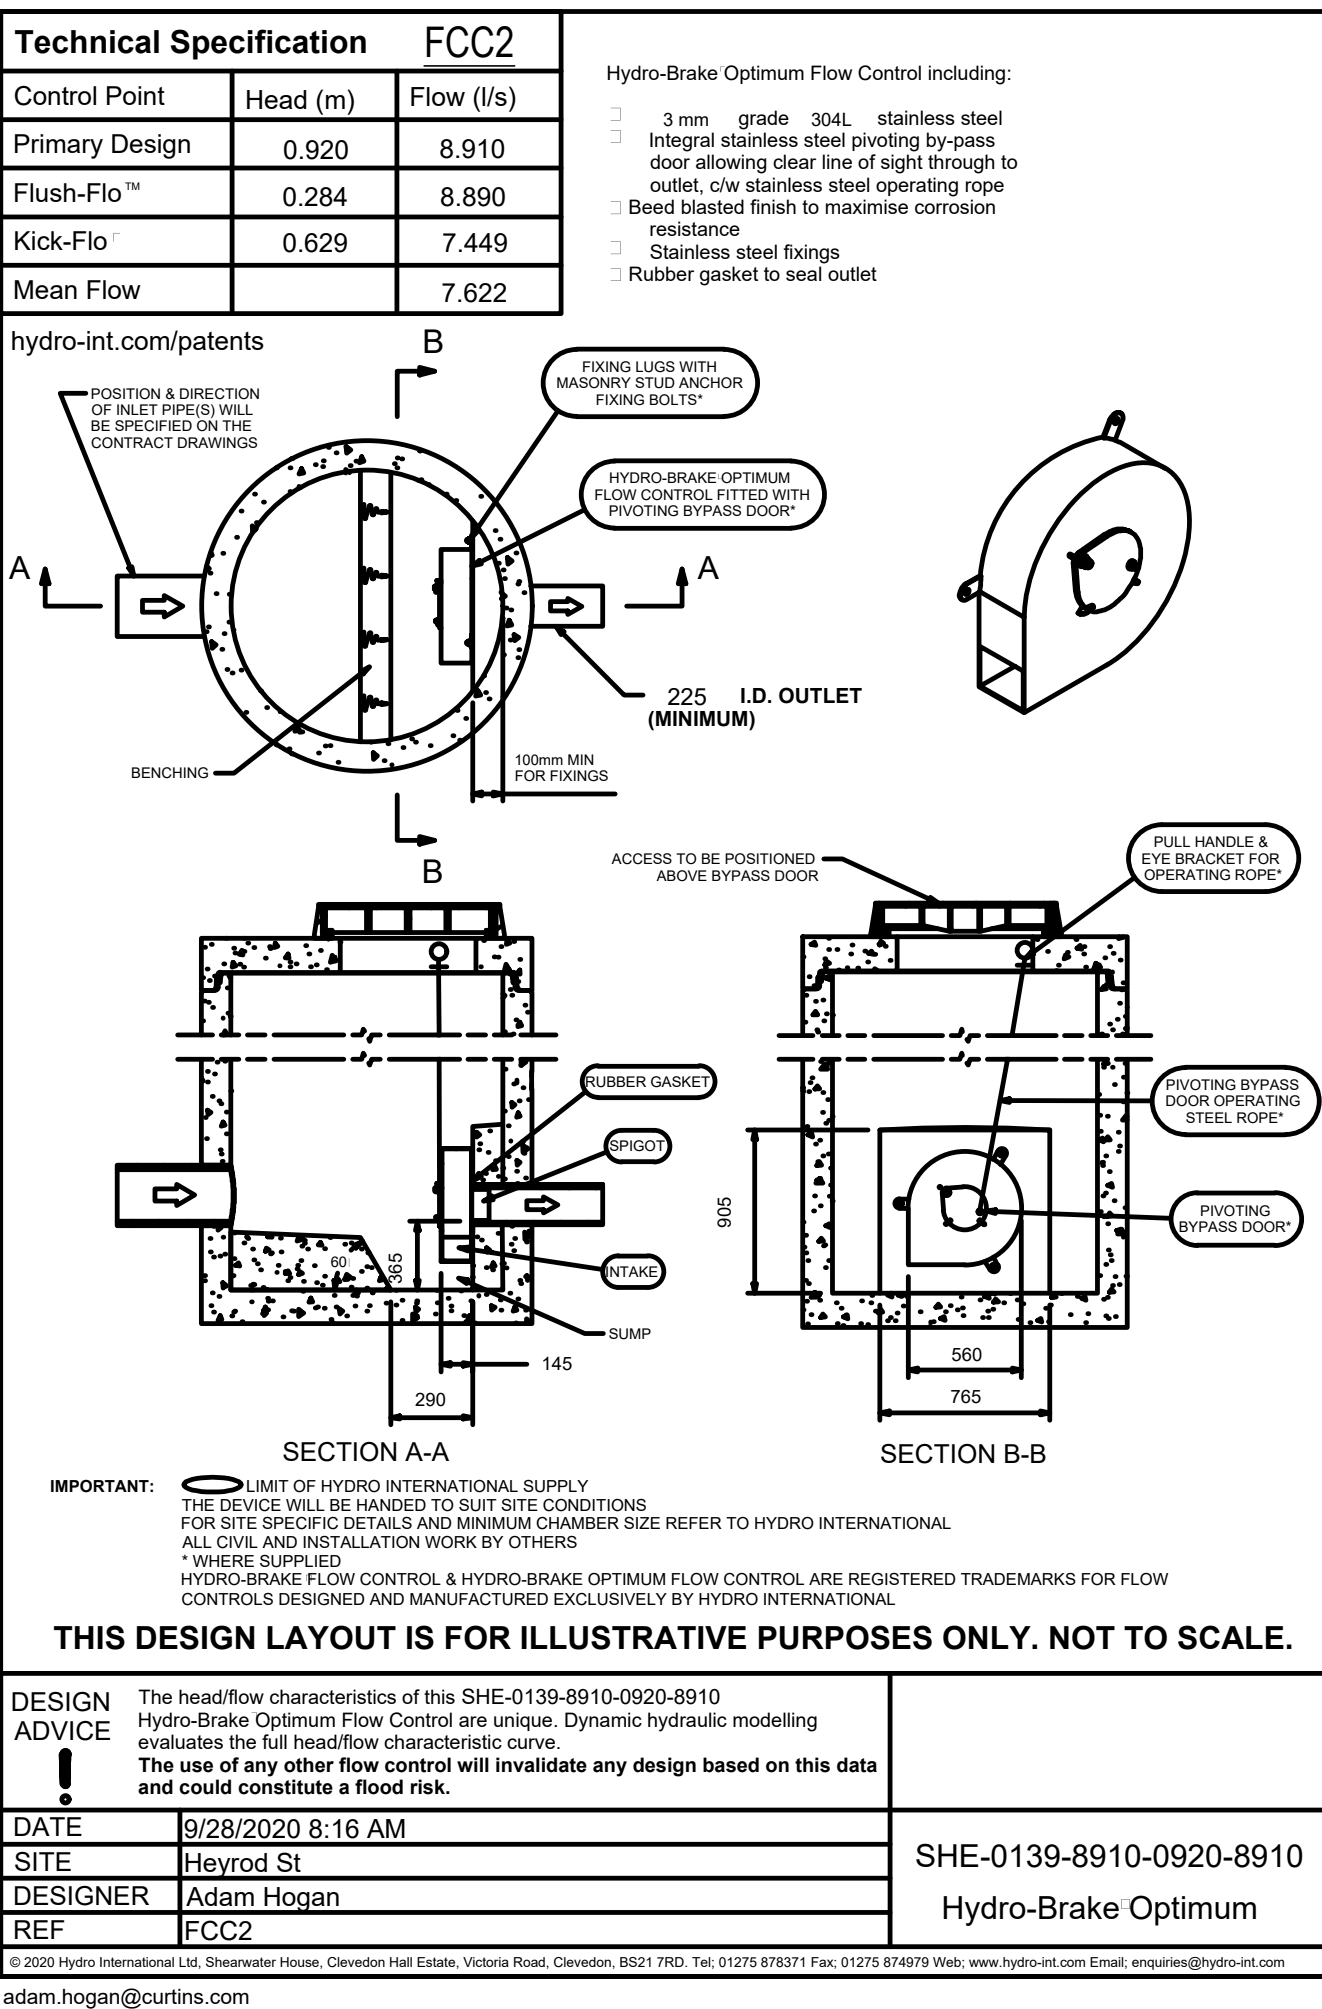
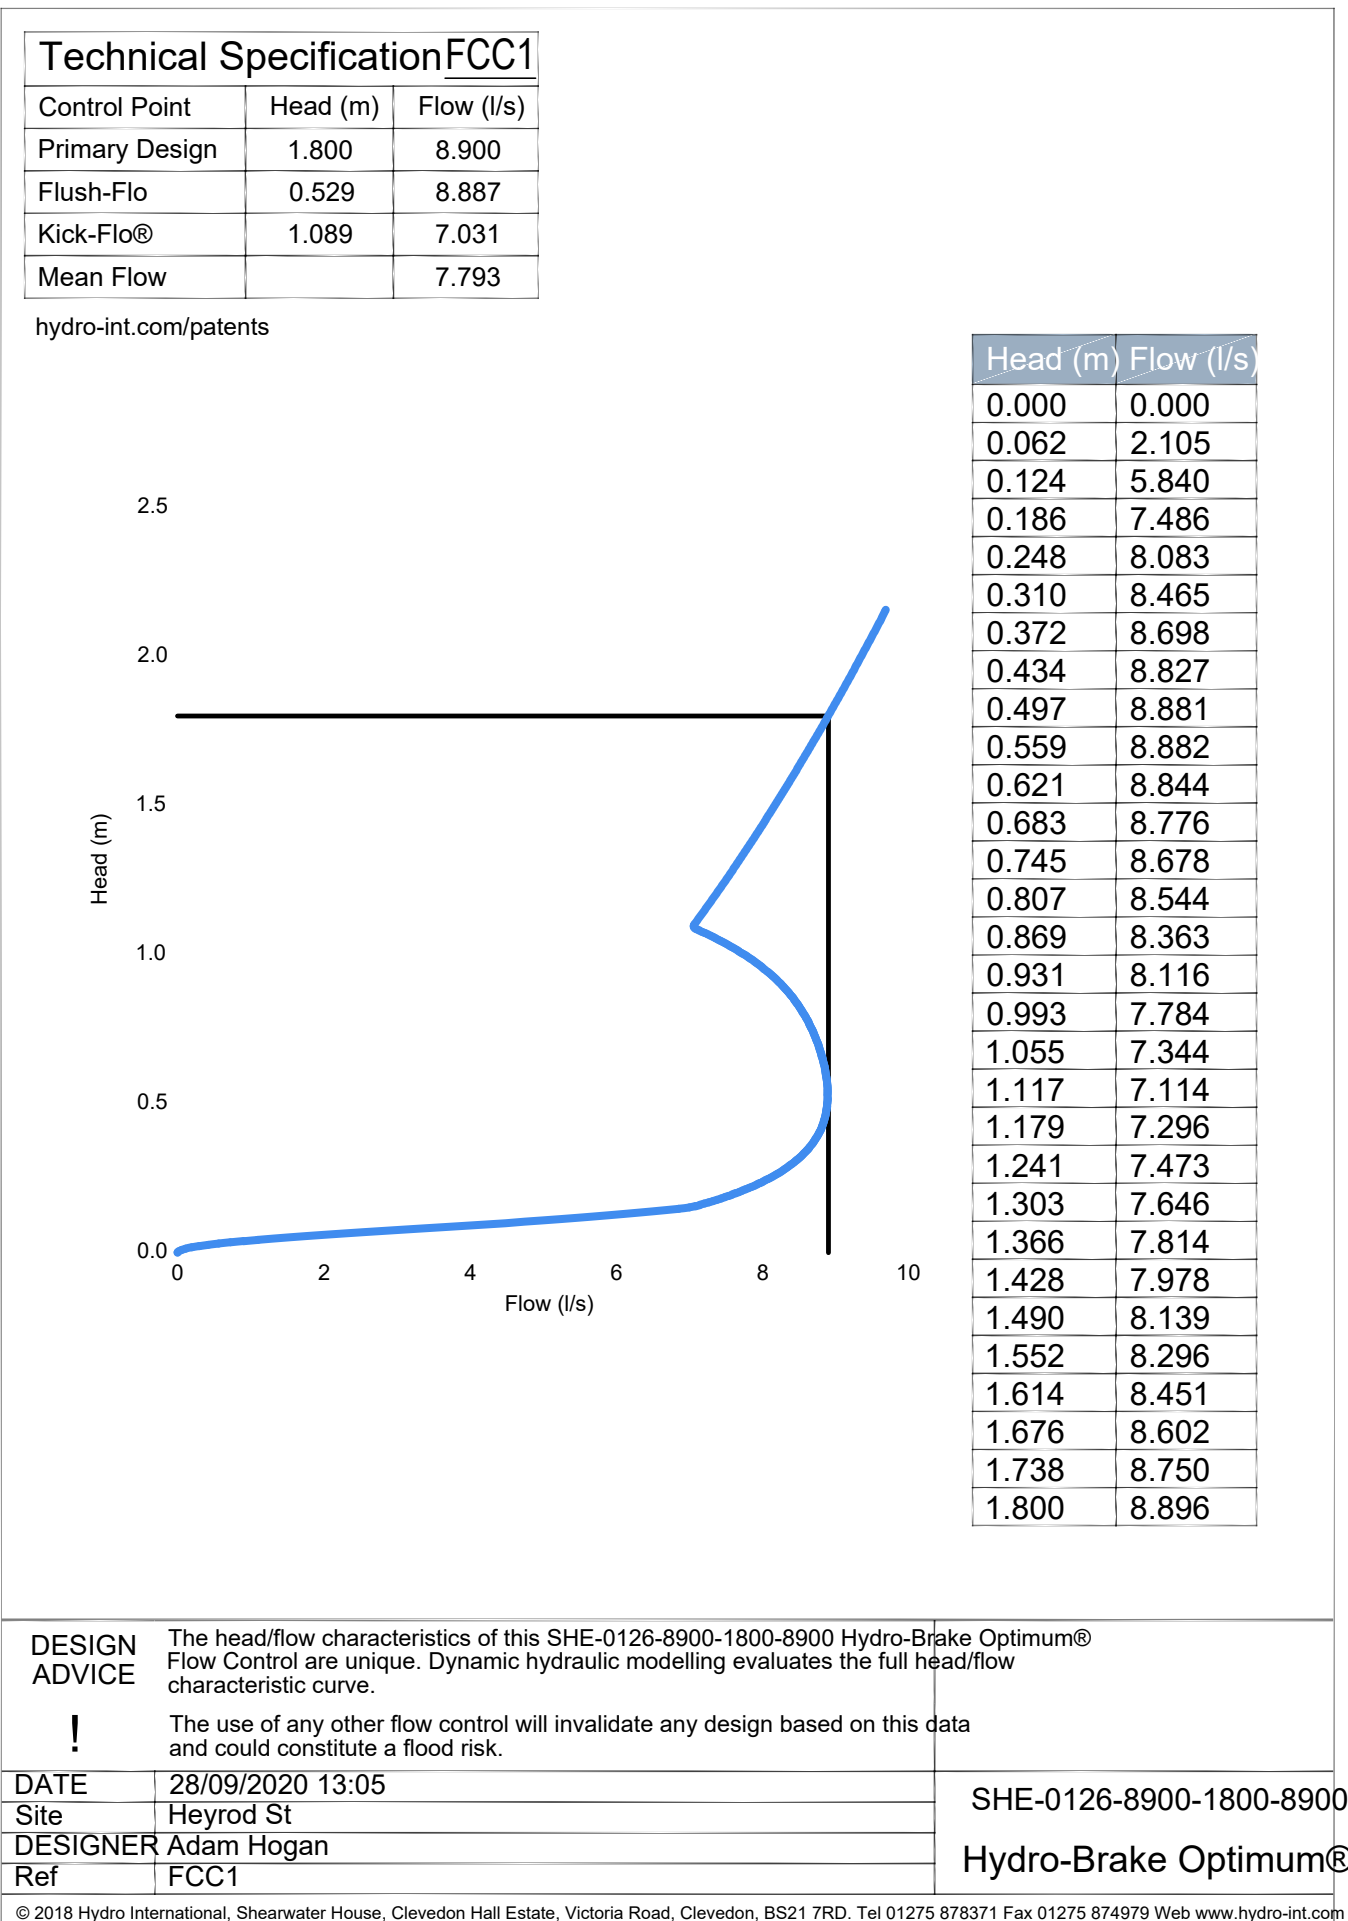


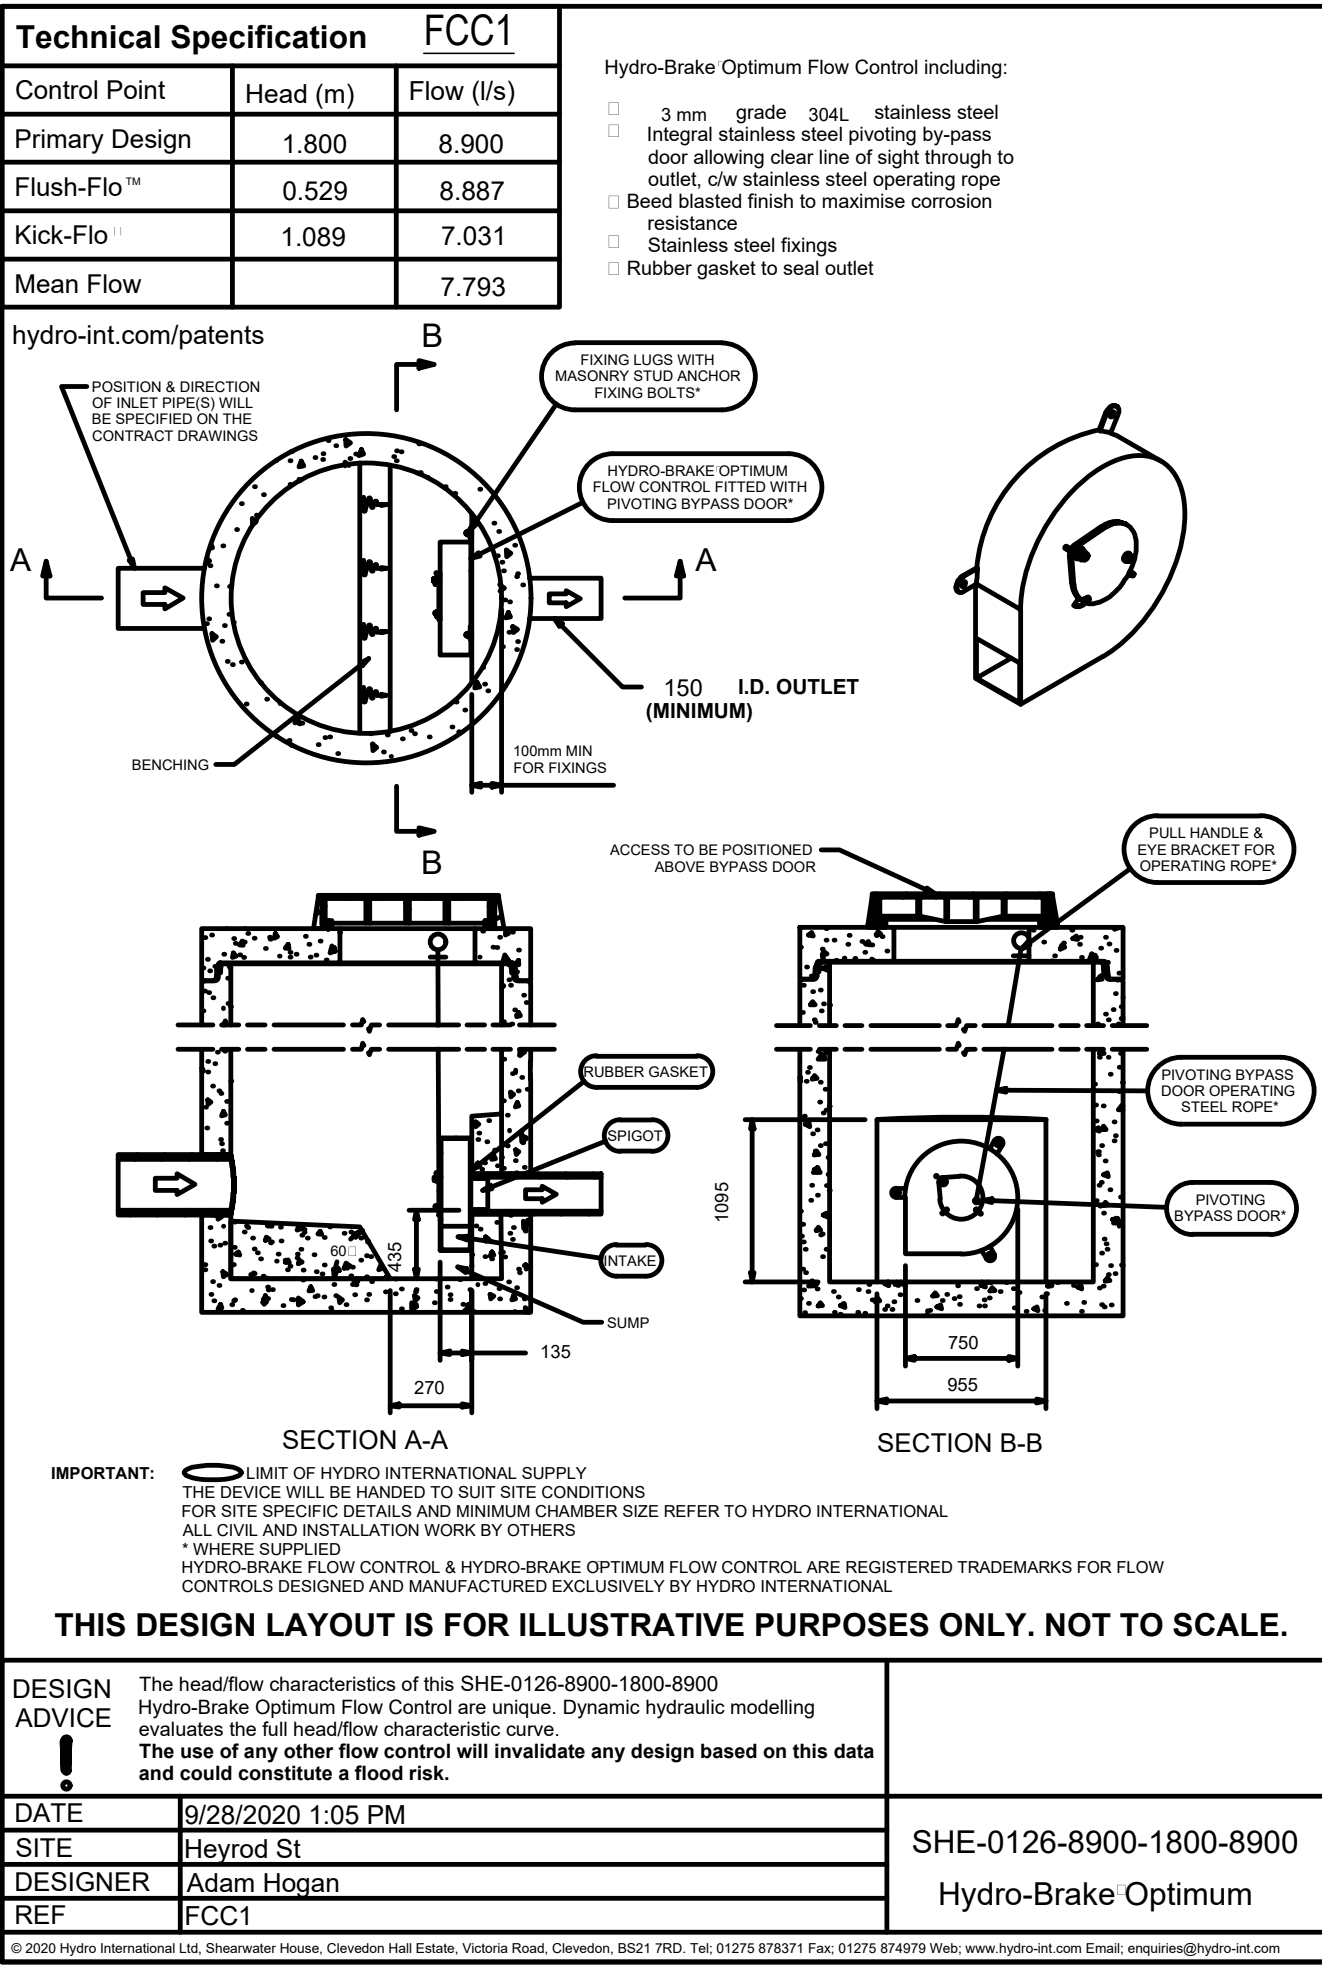

GENERAL NOTES:

1. THIS DRAWING IS TO BE READ IN CONJUNCTION WITH ALL RELEVANT ARCHITECTS AND ENGINEERS DRAWINGS AND SPECIFICATIONS.
2. DO NOT SCALE THIS DRAWING. ANY AMBIGUITIES, OMISSIONS AND ERRORS ON DRAWINGS SHALL BE BROUGHT TO THE ENGINEERS ATTENTION IMMEDIATELY. ALL DIMENSIONS MUST BE CHECKED / VERIFIED ON SITE.
3. ALL DIMENSIONS ARE IN METRES UNLESS NOTED OTHERWISE.
4. FOR GENERAL NOTES REFER TO DRAWING 92510.

P02	UPDATED FOR PLANNING	20.09.21	CS	CD
P01	STAGE 3 DRAFT ISSUE	28.09.20	AH	CD
Rev:	Description:	Date:	By:	Chkd:

curtins

Merchant Exchange, 17-19 Whitworth Street West, Manchester, M1 5WG
0161 235 2394
manchester@curtins.com
www.curtins.com

Civils & Structures • Transport Planning • Environmental • Infrastructure • Geotechnical • Conservation & Heritage • Principal Designer
Birmingham • Bristol • Cambridge • Cardiff • Douglas • Dublin • Edinburgh • Glasgow • Kentish • Leeds • Liverpool • London • Manchester • Nottingham

Status: STAGE 3

Project: HEYROD STREET

Orig Title: DRAINAGE DETAILS
SHEET 3 OF 4

Size:	Date:	Drawn By:	Designed By:	Checked By:
A1	28/09/20	AH	AH	CD
Scale:	NTS			
Project No:	Originator:	Volume:	Level:	Type:
075424	- CUR - 00	- XX	- DR	- C -
92522	- P02			