DO NOT SCALE. This drawing remains the copyright of Pozzoni Architecture Ltd. The Contractor is to check all dimensions and conditions on site before commencing. Do not scale from this drawing. This drawing remains the copyright of POZZONI Architecture ltd.

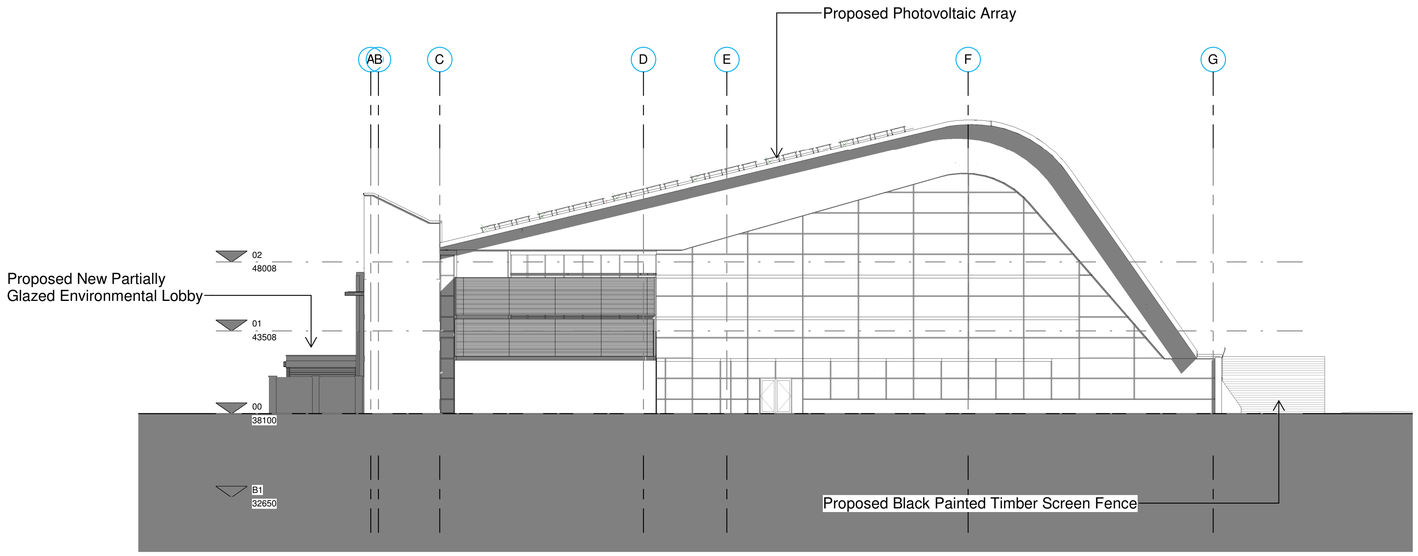

01 | East Elevation
1 : 200

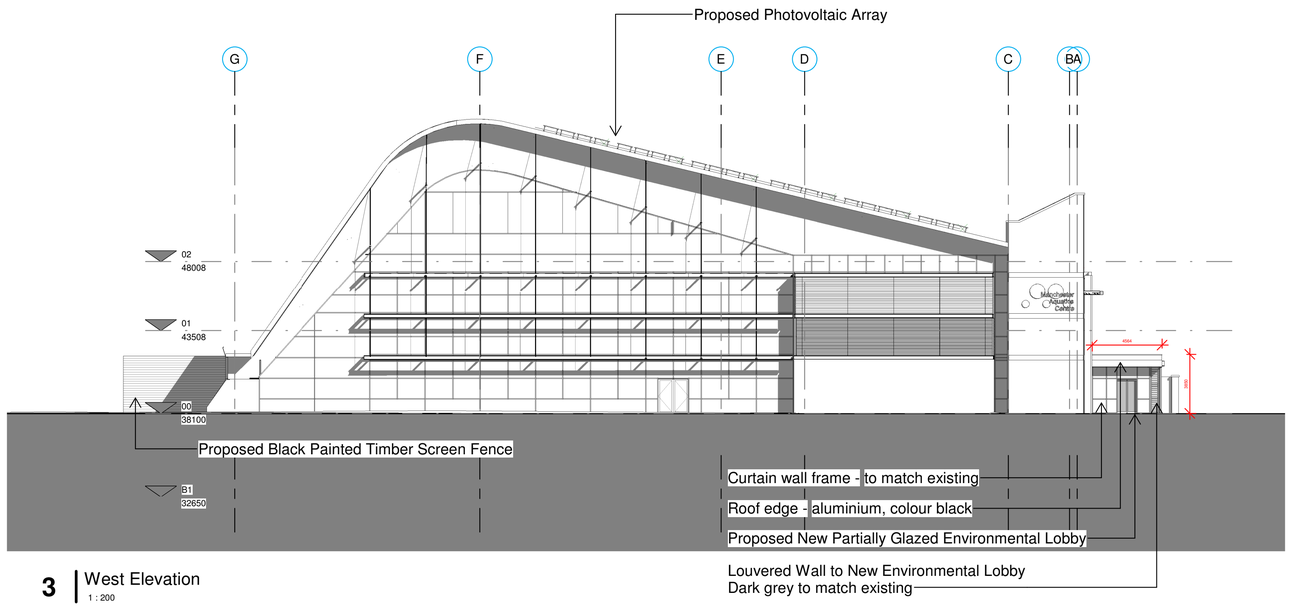

3 | West Elevation
1 : 200

rev	date	by	revision notes
A	30.06.21	DAS	Photovoltaic array indicated & ASHP compound updated.
B	22.07.21	DJ	Stage 3 Issue.
C	26.08.21	DJ	Planning Issue.

notes:

Levels and Geometry based on Existing Survey.

keyplan:

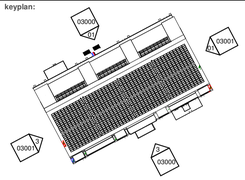

client: Manchester City Council
project: Manchester Aquatics Centre
title: Proposed East & West Elevation
POZ job no: P5471
BS drawing no: MACR- PAL- Z0- ZZ- DR- A- 03001

status:
revision: C
drawing no: 03001
date: 30/04/2021
scale: As indicated
drawn by: DJ

pozzoni
Woodville House
2 Woodville Road | Altrincham | WA14 2FH
t: 0161 928 7848
email: architects@pozzoni.co.uk
web: www.pozzoni.co.uk