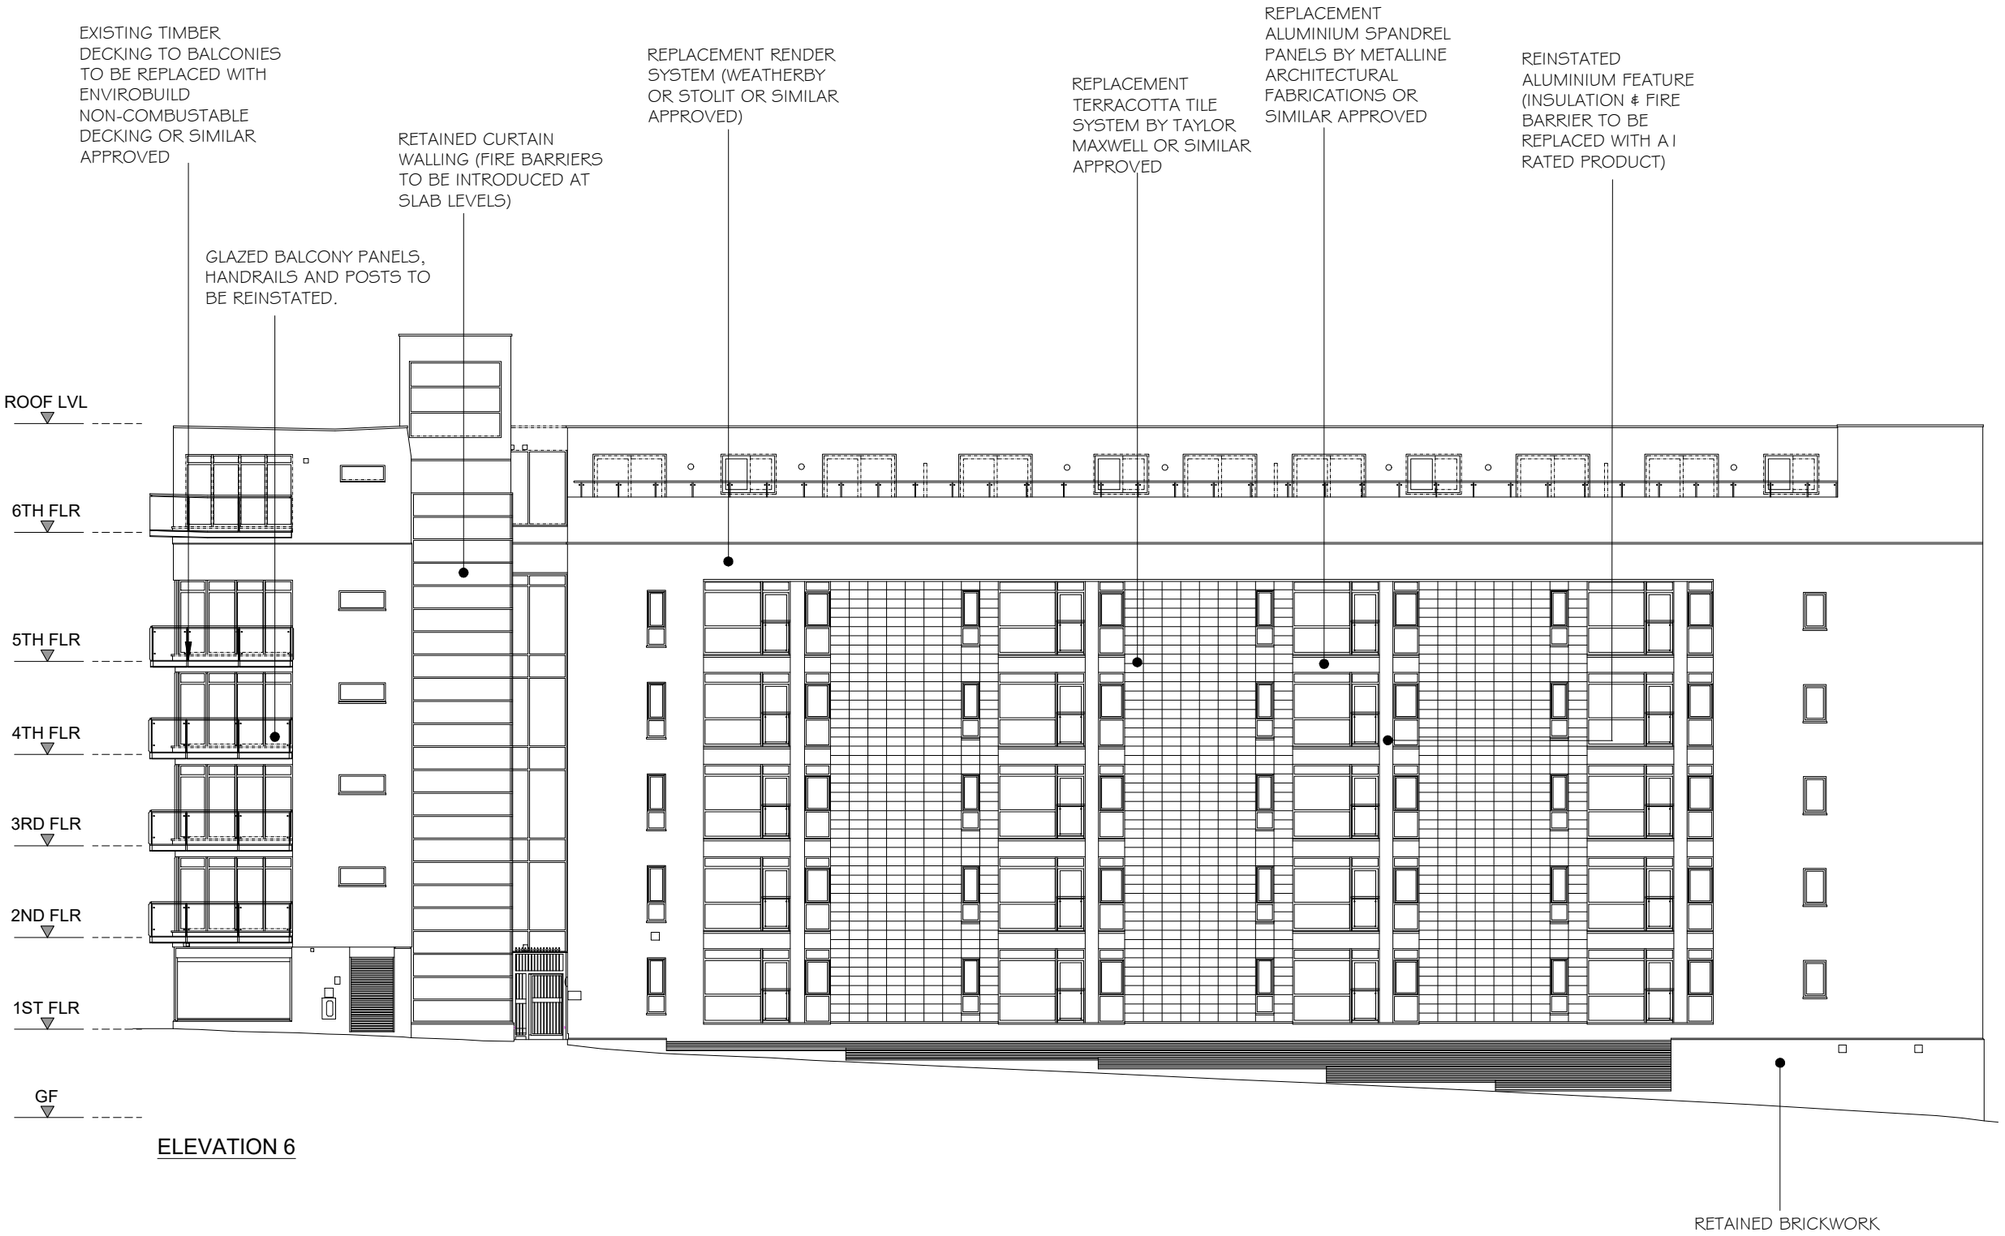

ELEVATION 6

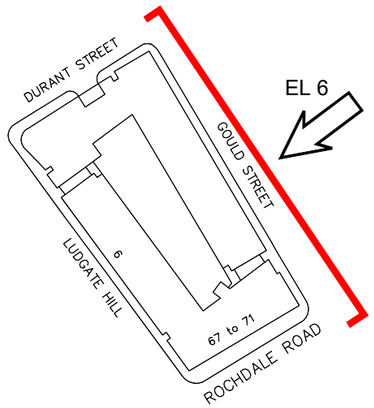

KEY PLAN

0 2 4 6 8 10 m

SCALE 1:200

FRC FACADE REMEDIAL CONSULTANTS	PROJECT TITLE: RED BUILDING 6 LUDGATE HILL MANCHESTER M4 4BW	DRAWING TITLE: PROPOSED ELEVATIONS	REVISIONS: / BY: P1 - ISSUED FOR PLANNING - 13 SEP 2021 JK; P2 - ISSUED FOR PLANNING - 20 OCT 2021 JK	DRAWING DATE: SEP 2021 / DRAWN BY: J KRAUZE / Autocad generated drawing AutoCAD - 2020 / SCALE @ A3: 1:200 / Please do not scale drawing. If in doubt ask	DRAWING STATUS: PLANNING / DRAWING NUMBER: FRC2934-PL17 / REVISION: P2

WEATHER BARRIER–AIR SEAL–THERMAL BARRIER–AESTHETICS–BUILDABILITY–STRUCTURAL

Drawing File: FRC2934 - FRC- RED BUILDING MANCHESTER - PLANNING.dwg