



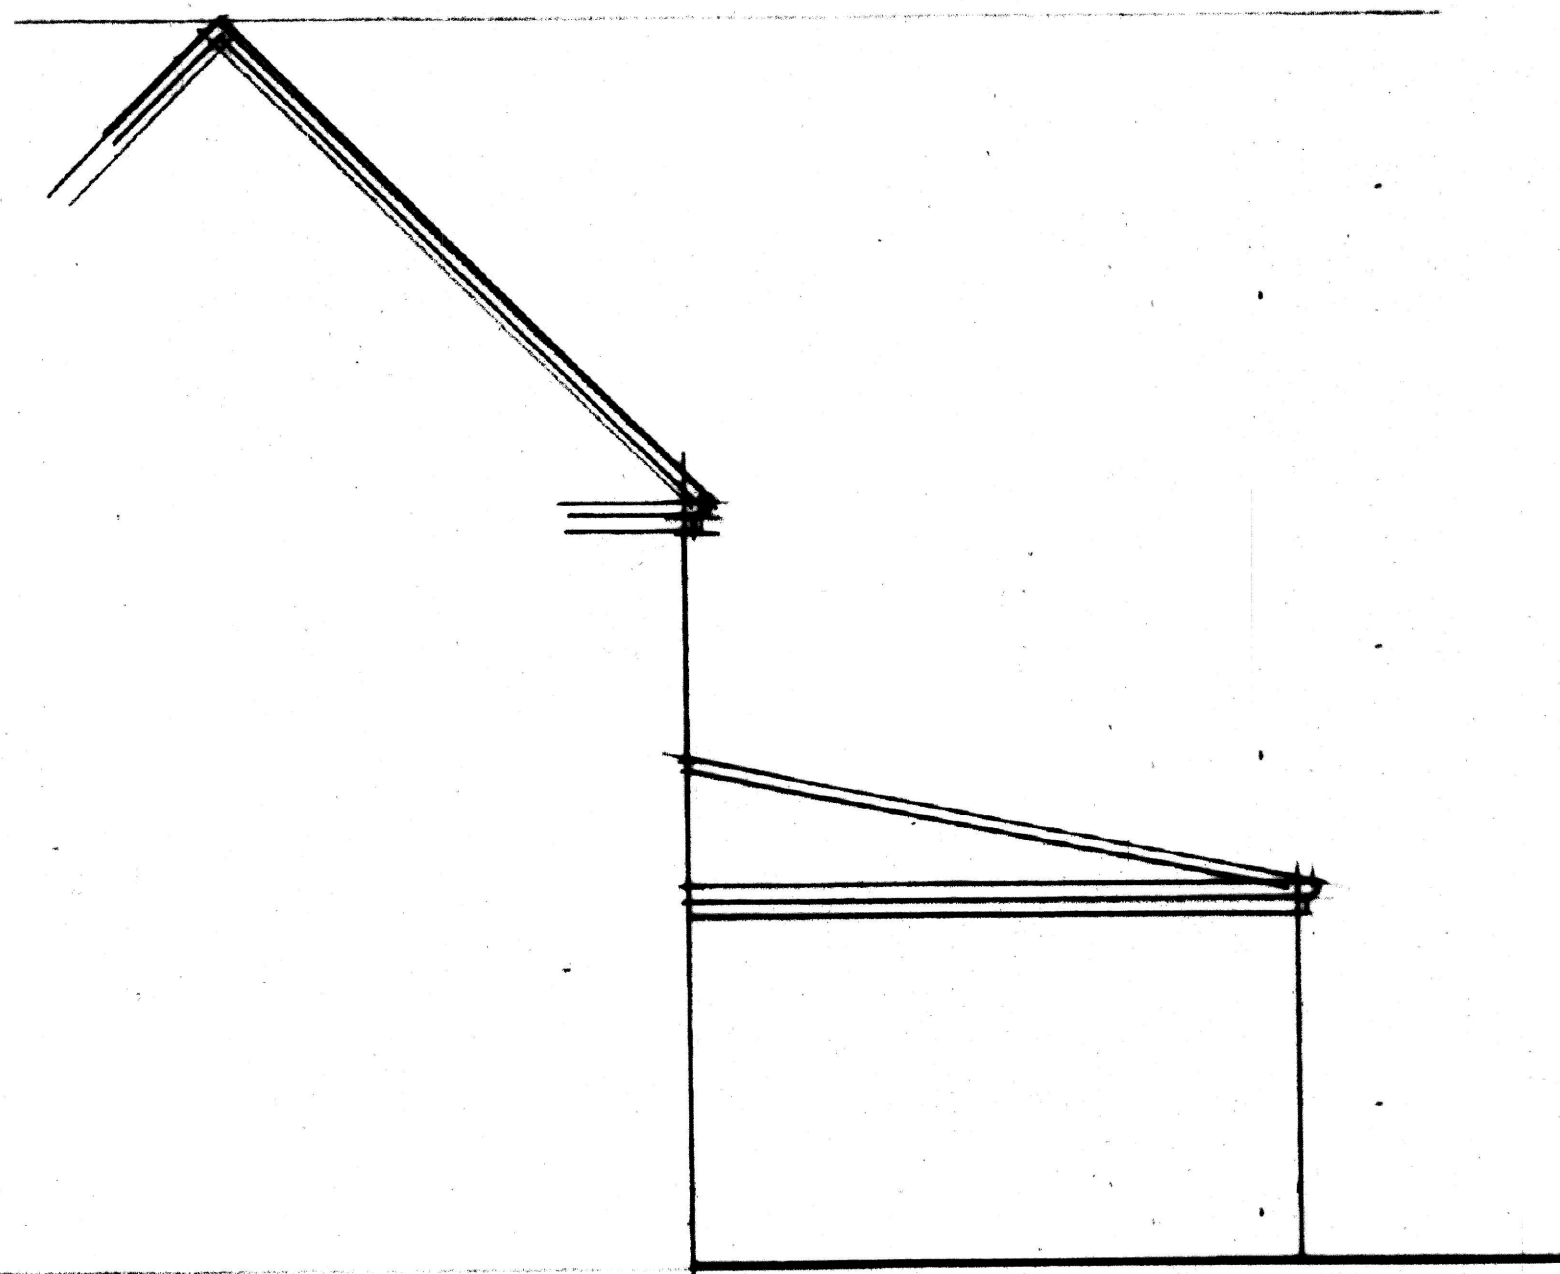

SIDE ELEVATION

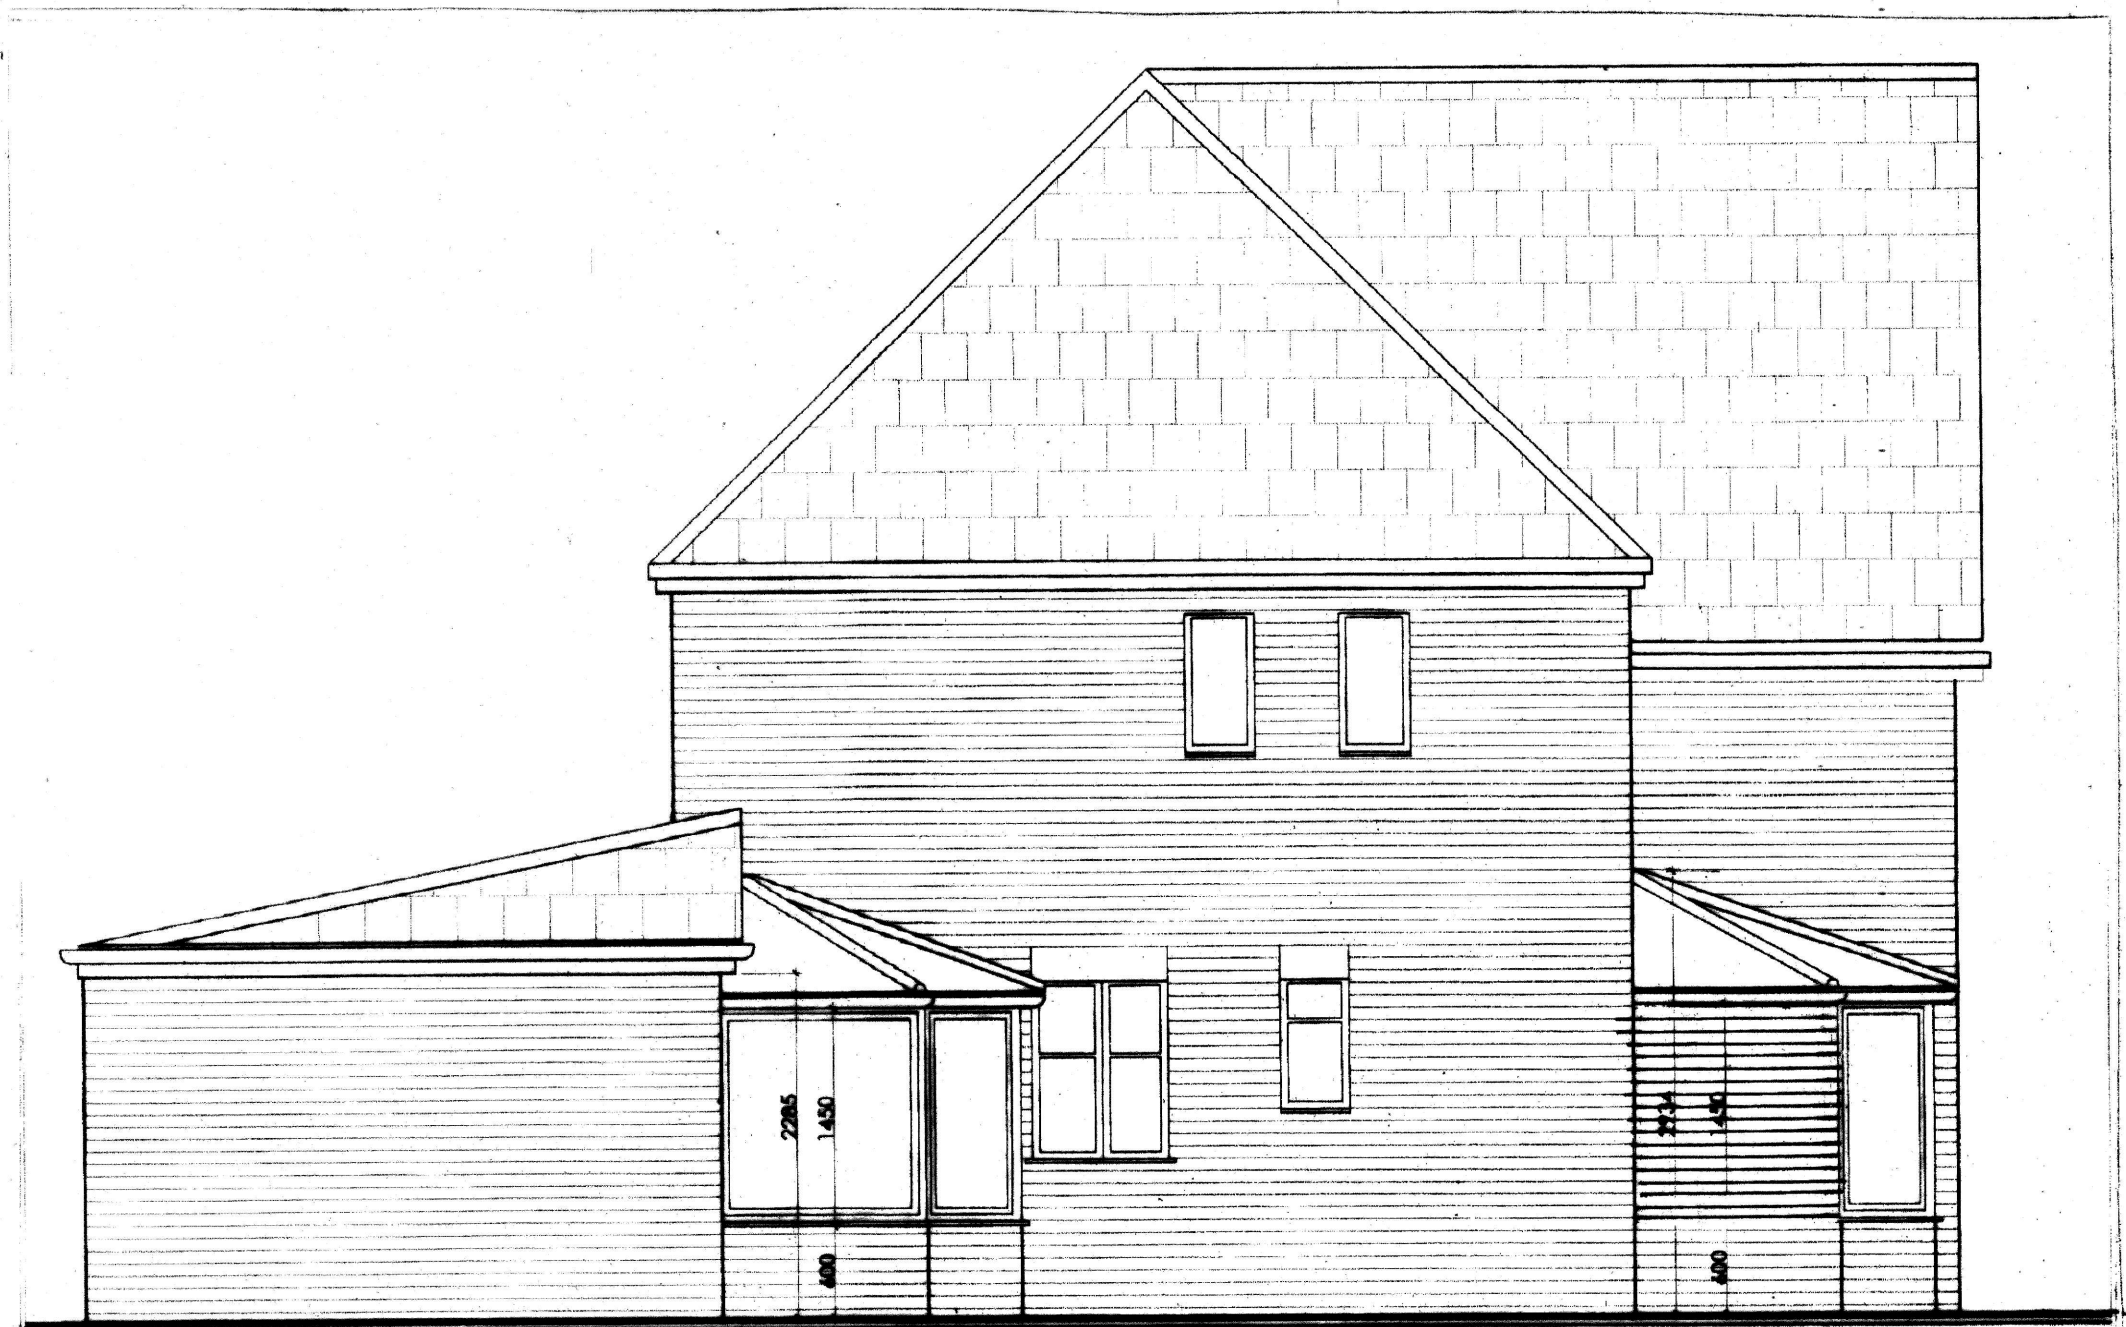

SIDE ELEVATION

Windows OLE Object

Rev : .	Date:
PROJECT:	249 PLATT LANE MANCHESTER

TITLE:	EXISTING	ELEVATION 02
Scale:	1:50	
Date:	July 21	
Dwg. No:	02	

REV	DATE	DESCRIPTION
A	24 08 14	DRAWINGS AMENDED