
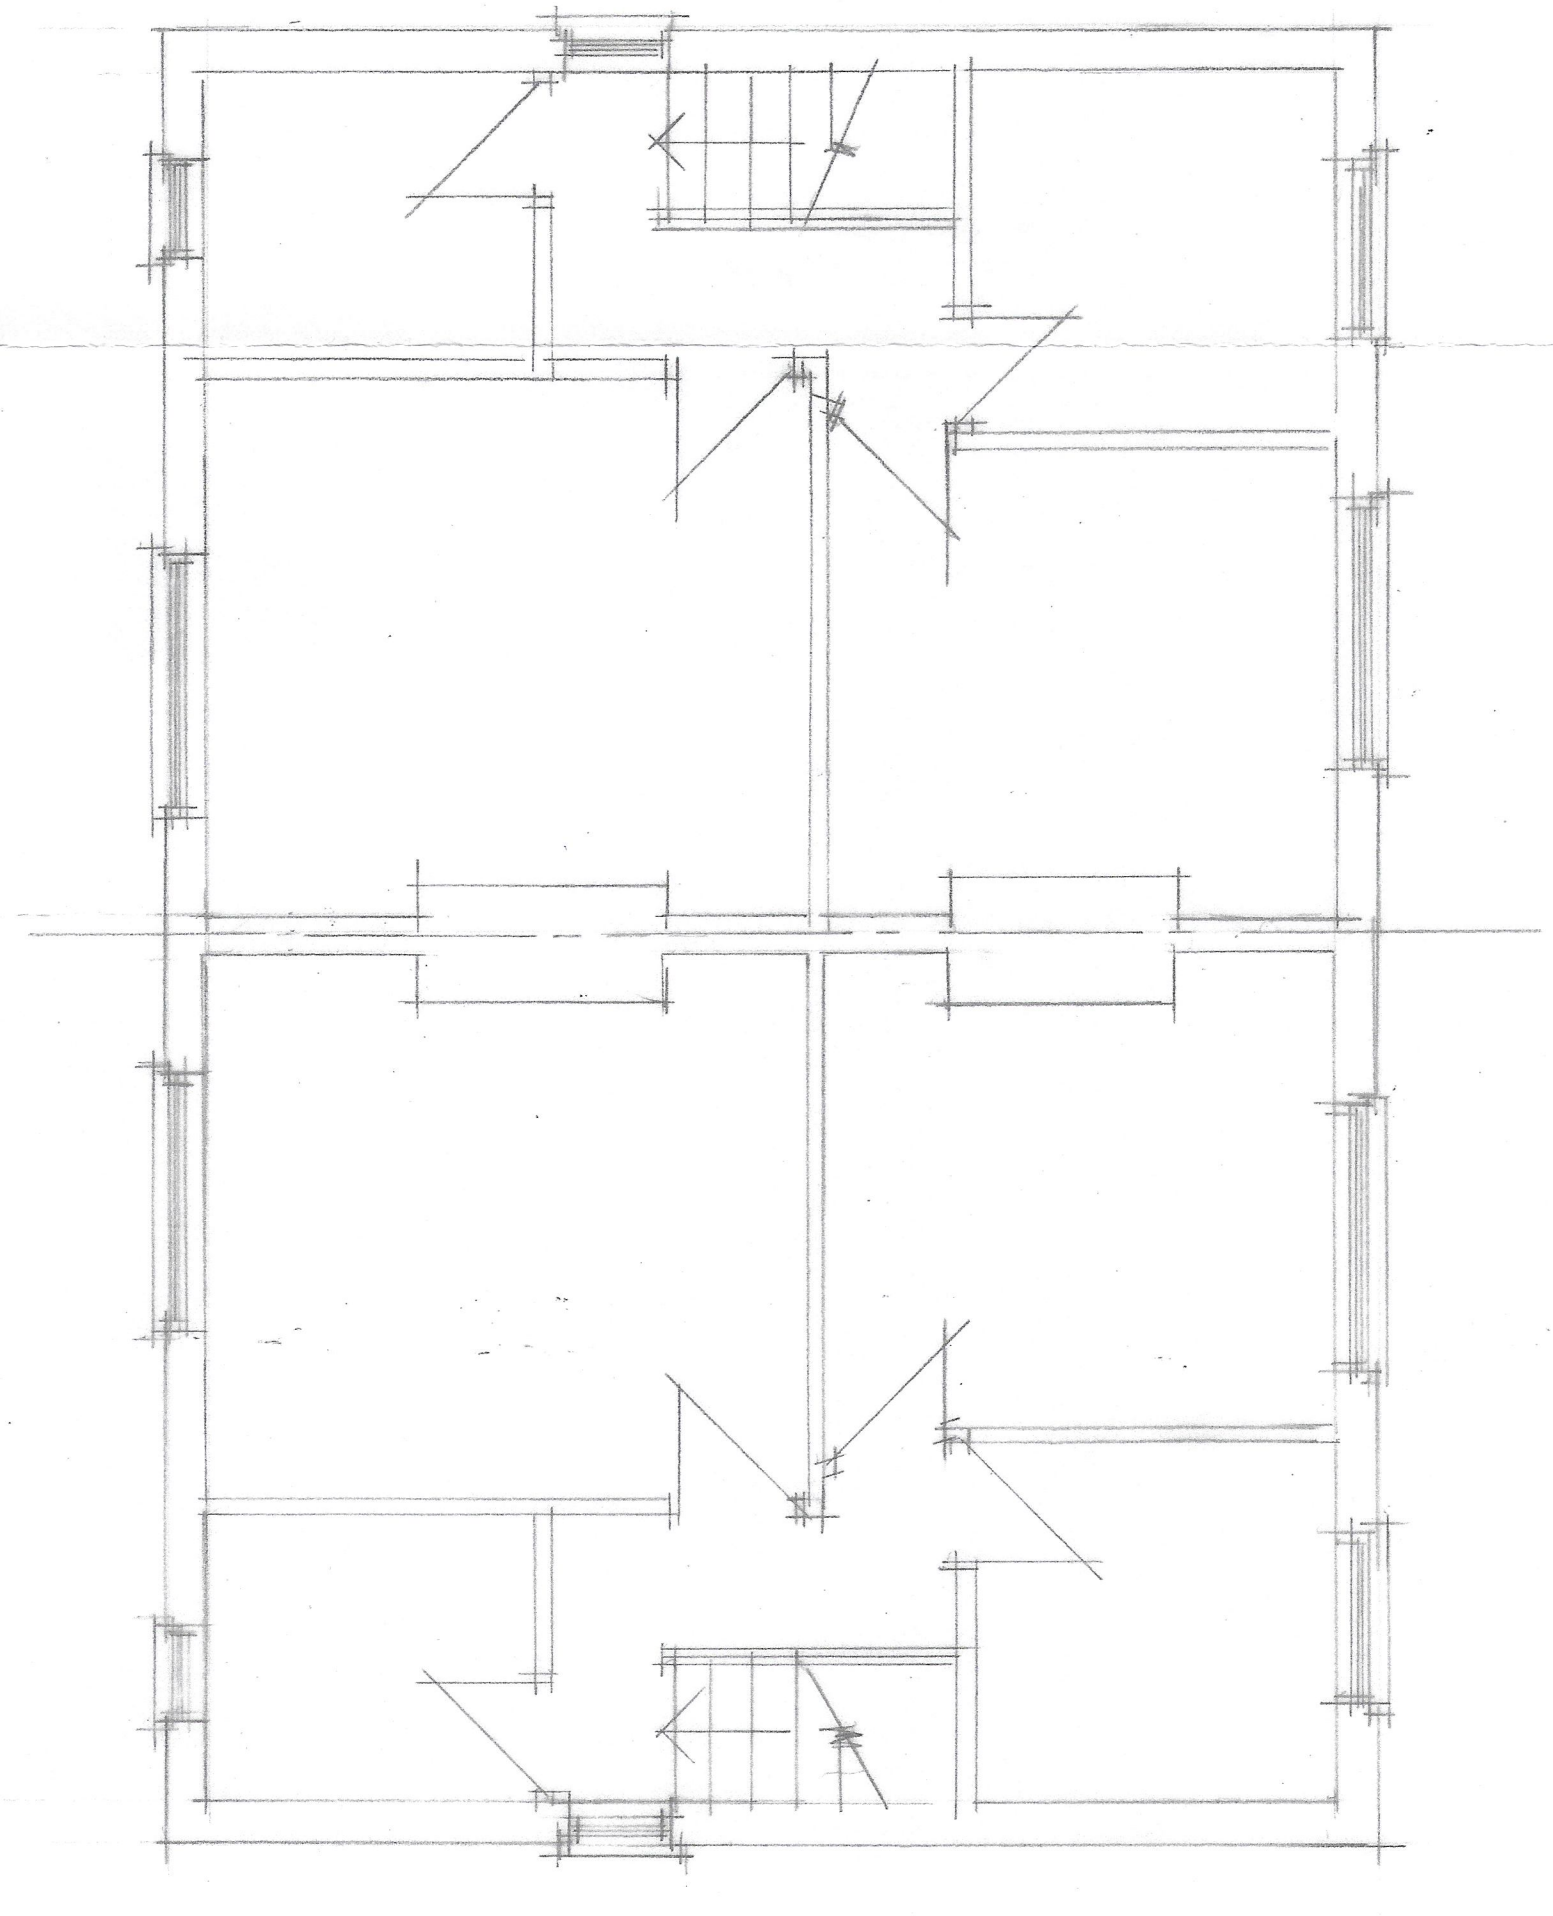
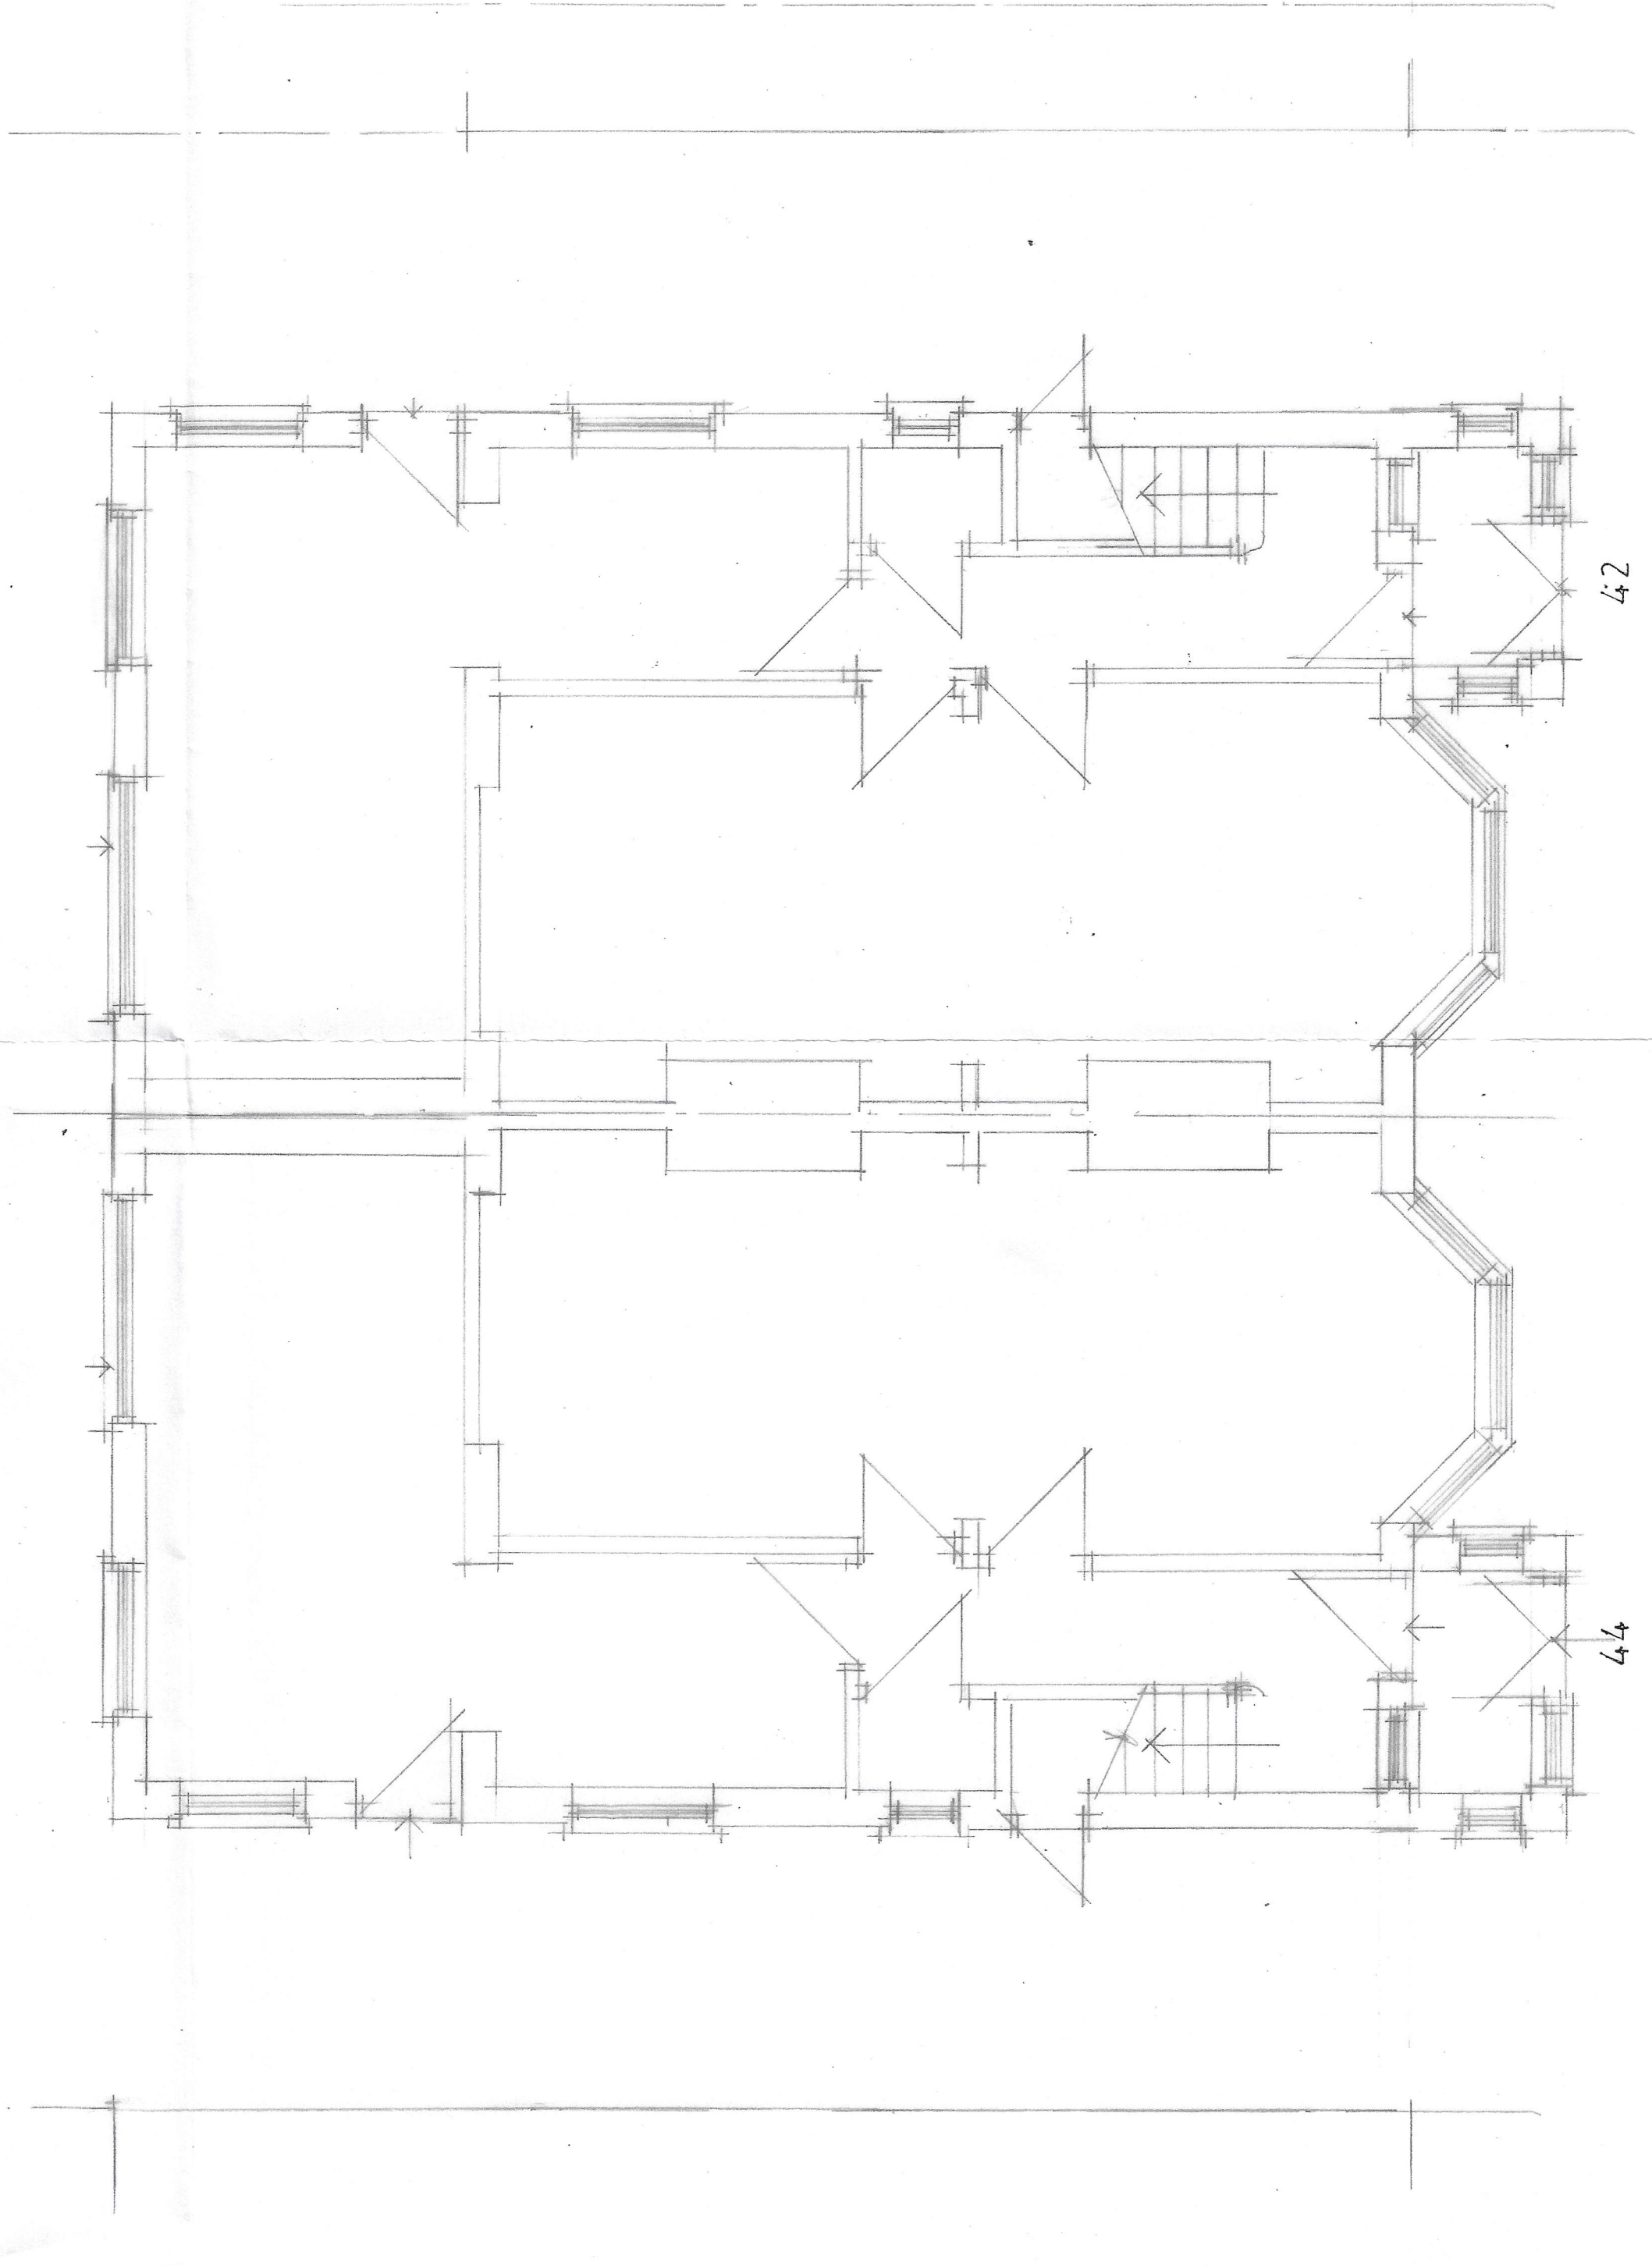


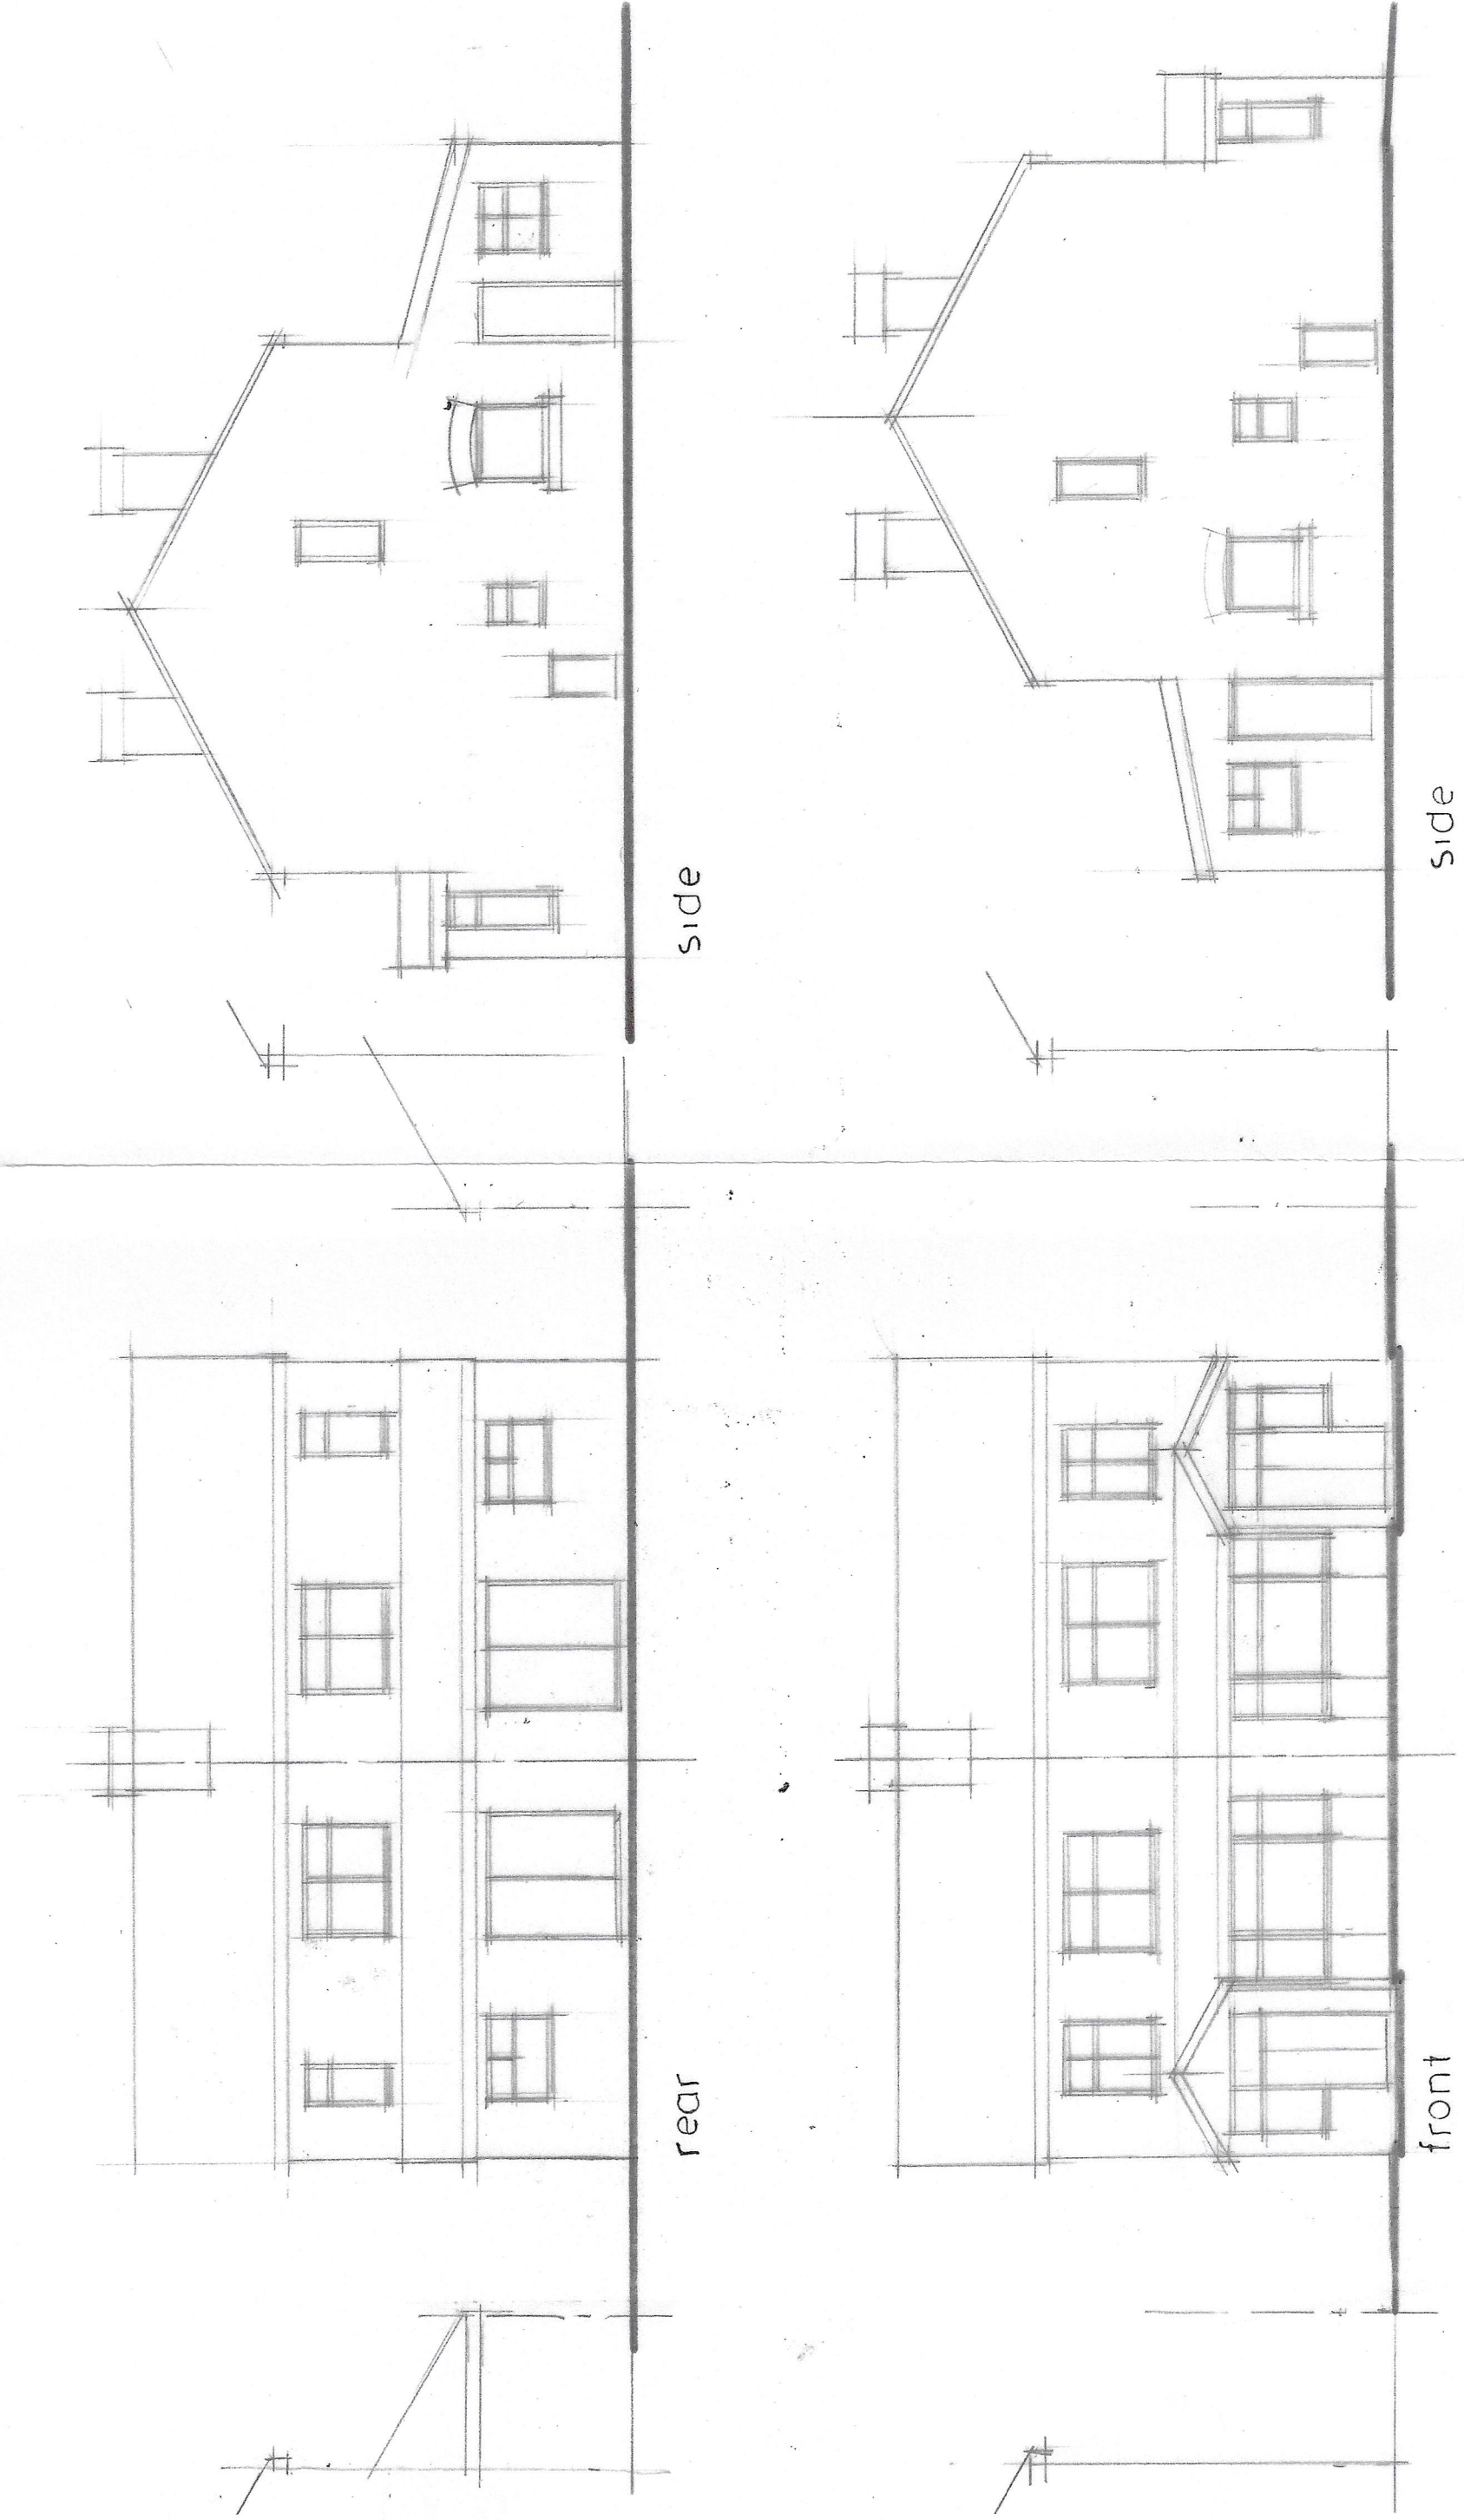

CLIENT	MR F KHAN MR KHAN									
	42 VAUGHAN RD 44 VAUGHAN RD									
	CHORLTON M21 0YL									
	JOB TITLE									
JOB TITLE	PROPOSED ONE AND TWO STOREY									
	SIDE AND FIRST FLOOR REAR									
JOB TITLE	JOINT EXTENSION APPLICATIONS									
	DRG. TITLE									
DRG. TITLE	PLANS AND ELEVATIONS									
	AS EXISTING									
HOLBOROW + ORMESHER <i>Limited</i>	architectural & interior design									
	Station House									
	Adams Hill									
	Knutsford									
Station House	Cheshire WA16 6DN									
	telephone : 01565 662275									
Telephone : 01565 662275	fax : 01565 760501									
	fax : 01565 760501									
ISSUE	ORIGINAL	1	2	3	4	5	6	7		
REVISION										
DATE										
DRAWN										
CHECKED										
APPROVED										
SCALE	1:50 & 1:100 at A1									
DRAWING NUMBER	2164/21/01									

FIRST

GROUND