


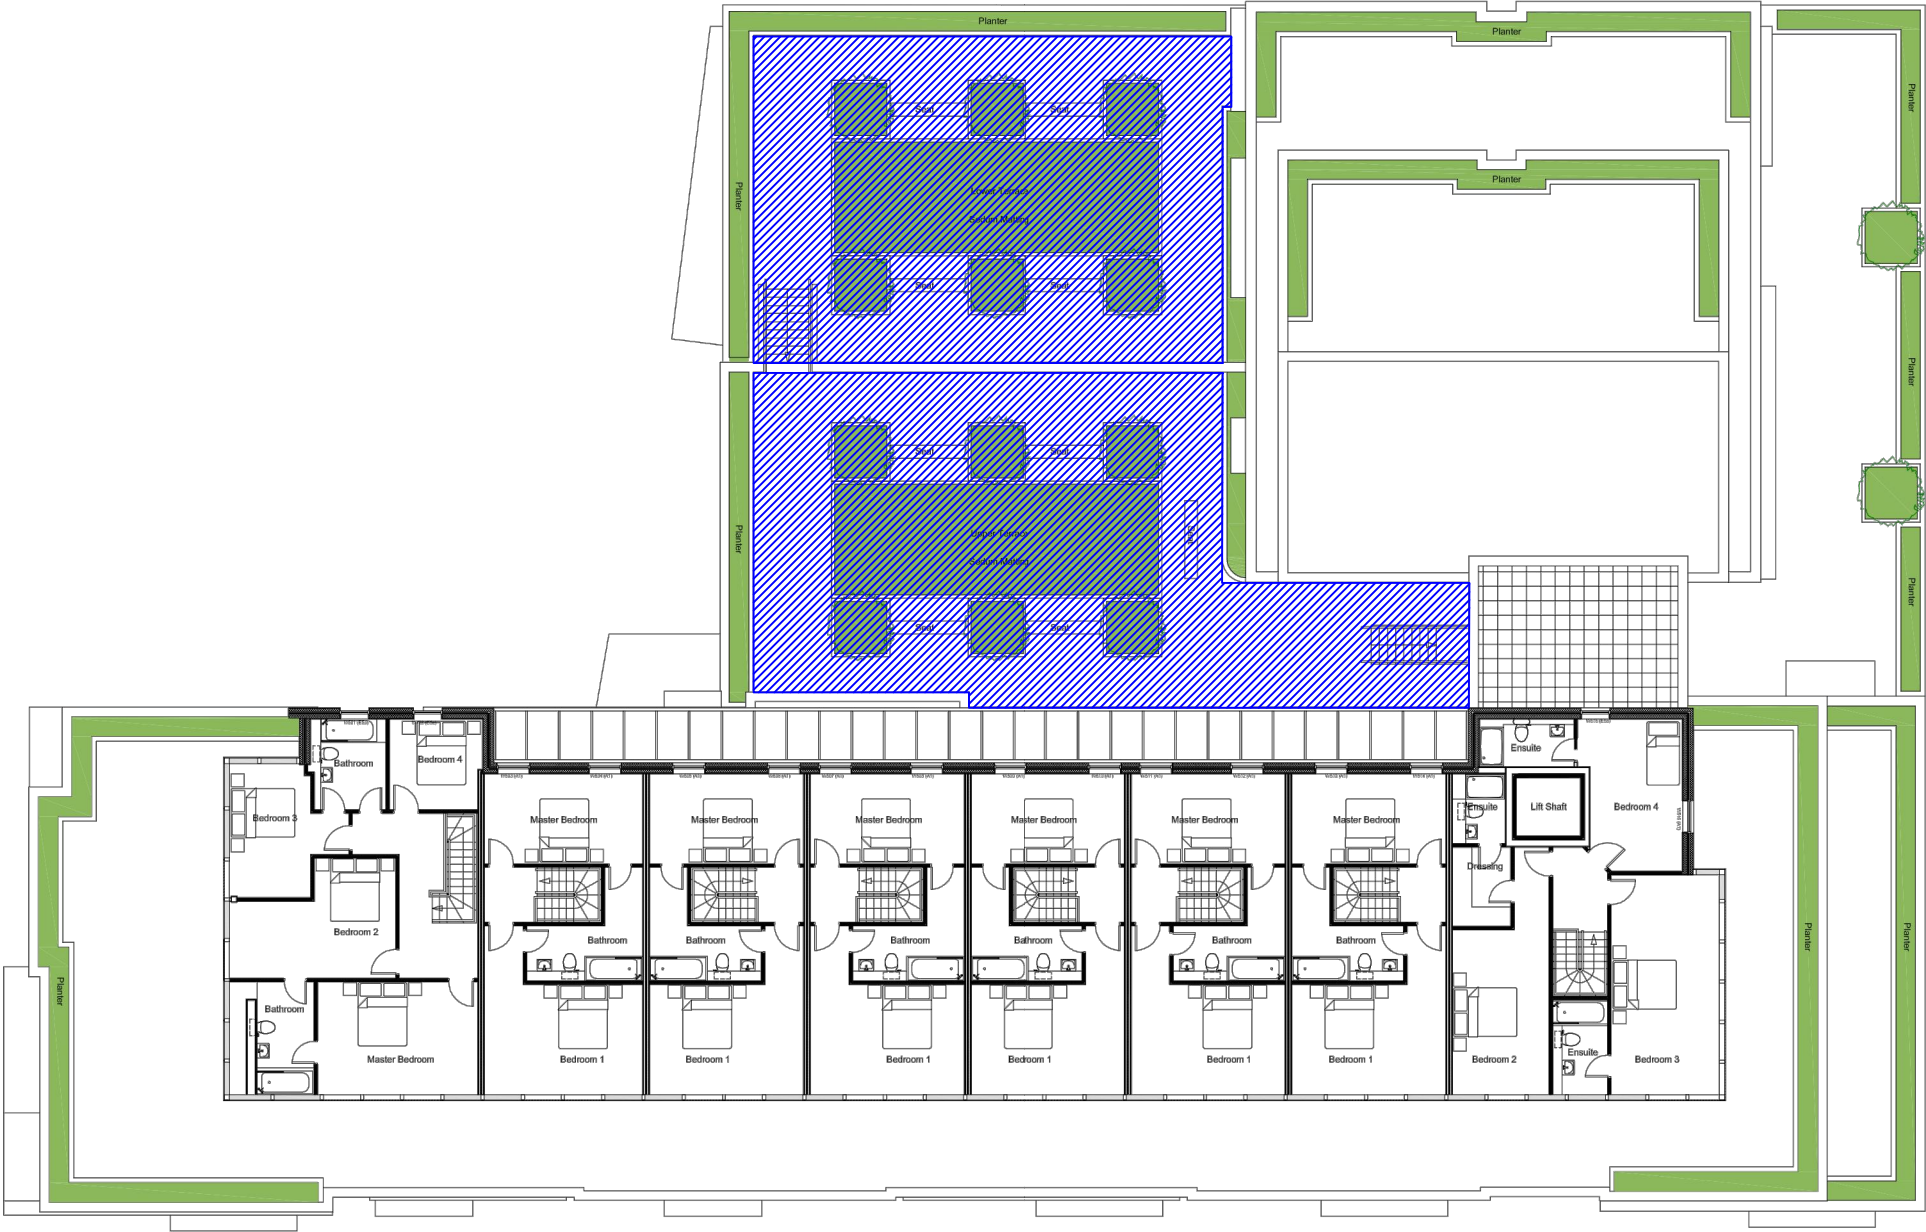

5/F Plan 1:100


Notes

Where dimensions are not given, drawings must not be scaled and the matter referred to Crown Advisory.

In the event of any dimensional conflict between Crown Advisory, the matter must be referred to Crown Advisory for clarification.

The Contractor must also refer to any separate Crown Advisory- Specification to be read in conjunction with this drawing.

This Drawing is only for the use identified. Do not build from this drawing unless marked 'For Construction'.

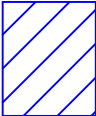 Areas hatched in blue show location of the new blue roof attenuation system.

XXX	XXX	XXX	XXX
Rev	Date	Amendment	By



Crown Advisory -
Building Consultancy
452 Chester Road,
Manchester, M16 9HD
Telephone: 075 9440 1792
www.crownadvisory.co.uk
ay@crownadvisory.co.uk

Client

Eamar Developments (UK)
Limited

Project

San Court, Wilmslow Road,
Rusholme, Manchester, M14

Drawing

Blue Roof Location Plan

FOR INFORMATION			
Job No.	DWG No.	DWG Revision	
ED.21 SC	ED.21.13	-	
Scale	Date	Drawn	Checked
nts	15/09/2021	AY	-