





1 DOWNSTAIRS

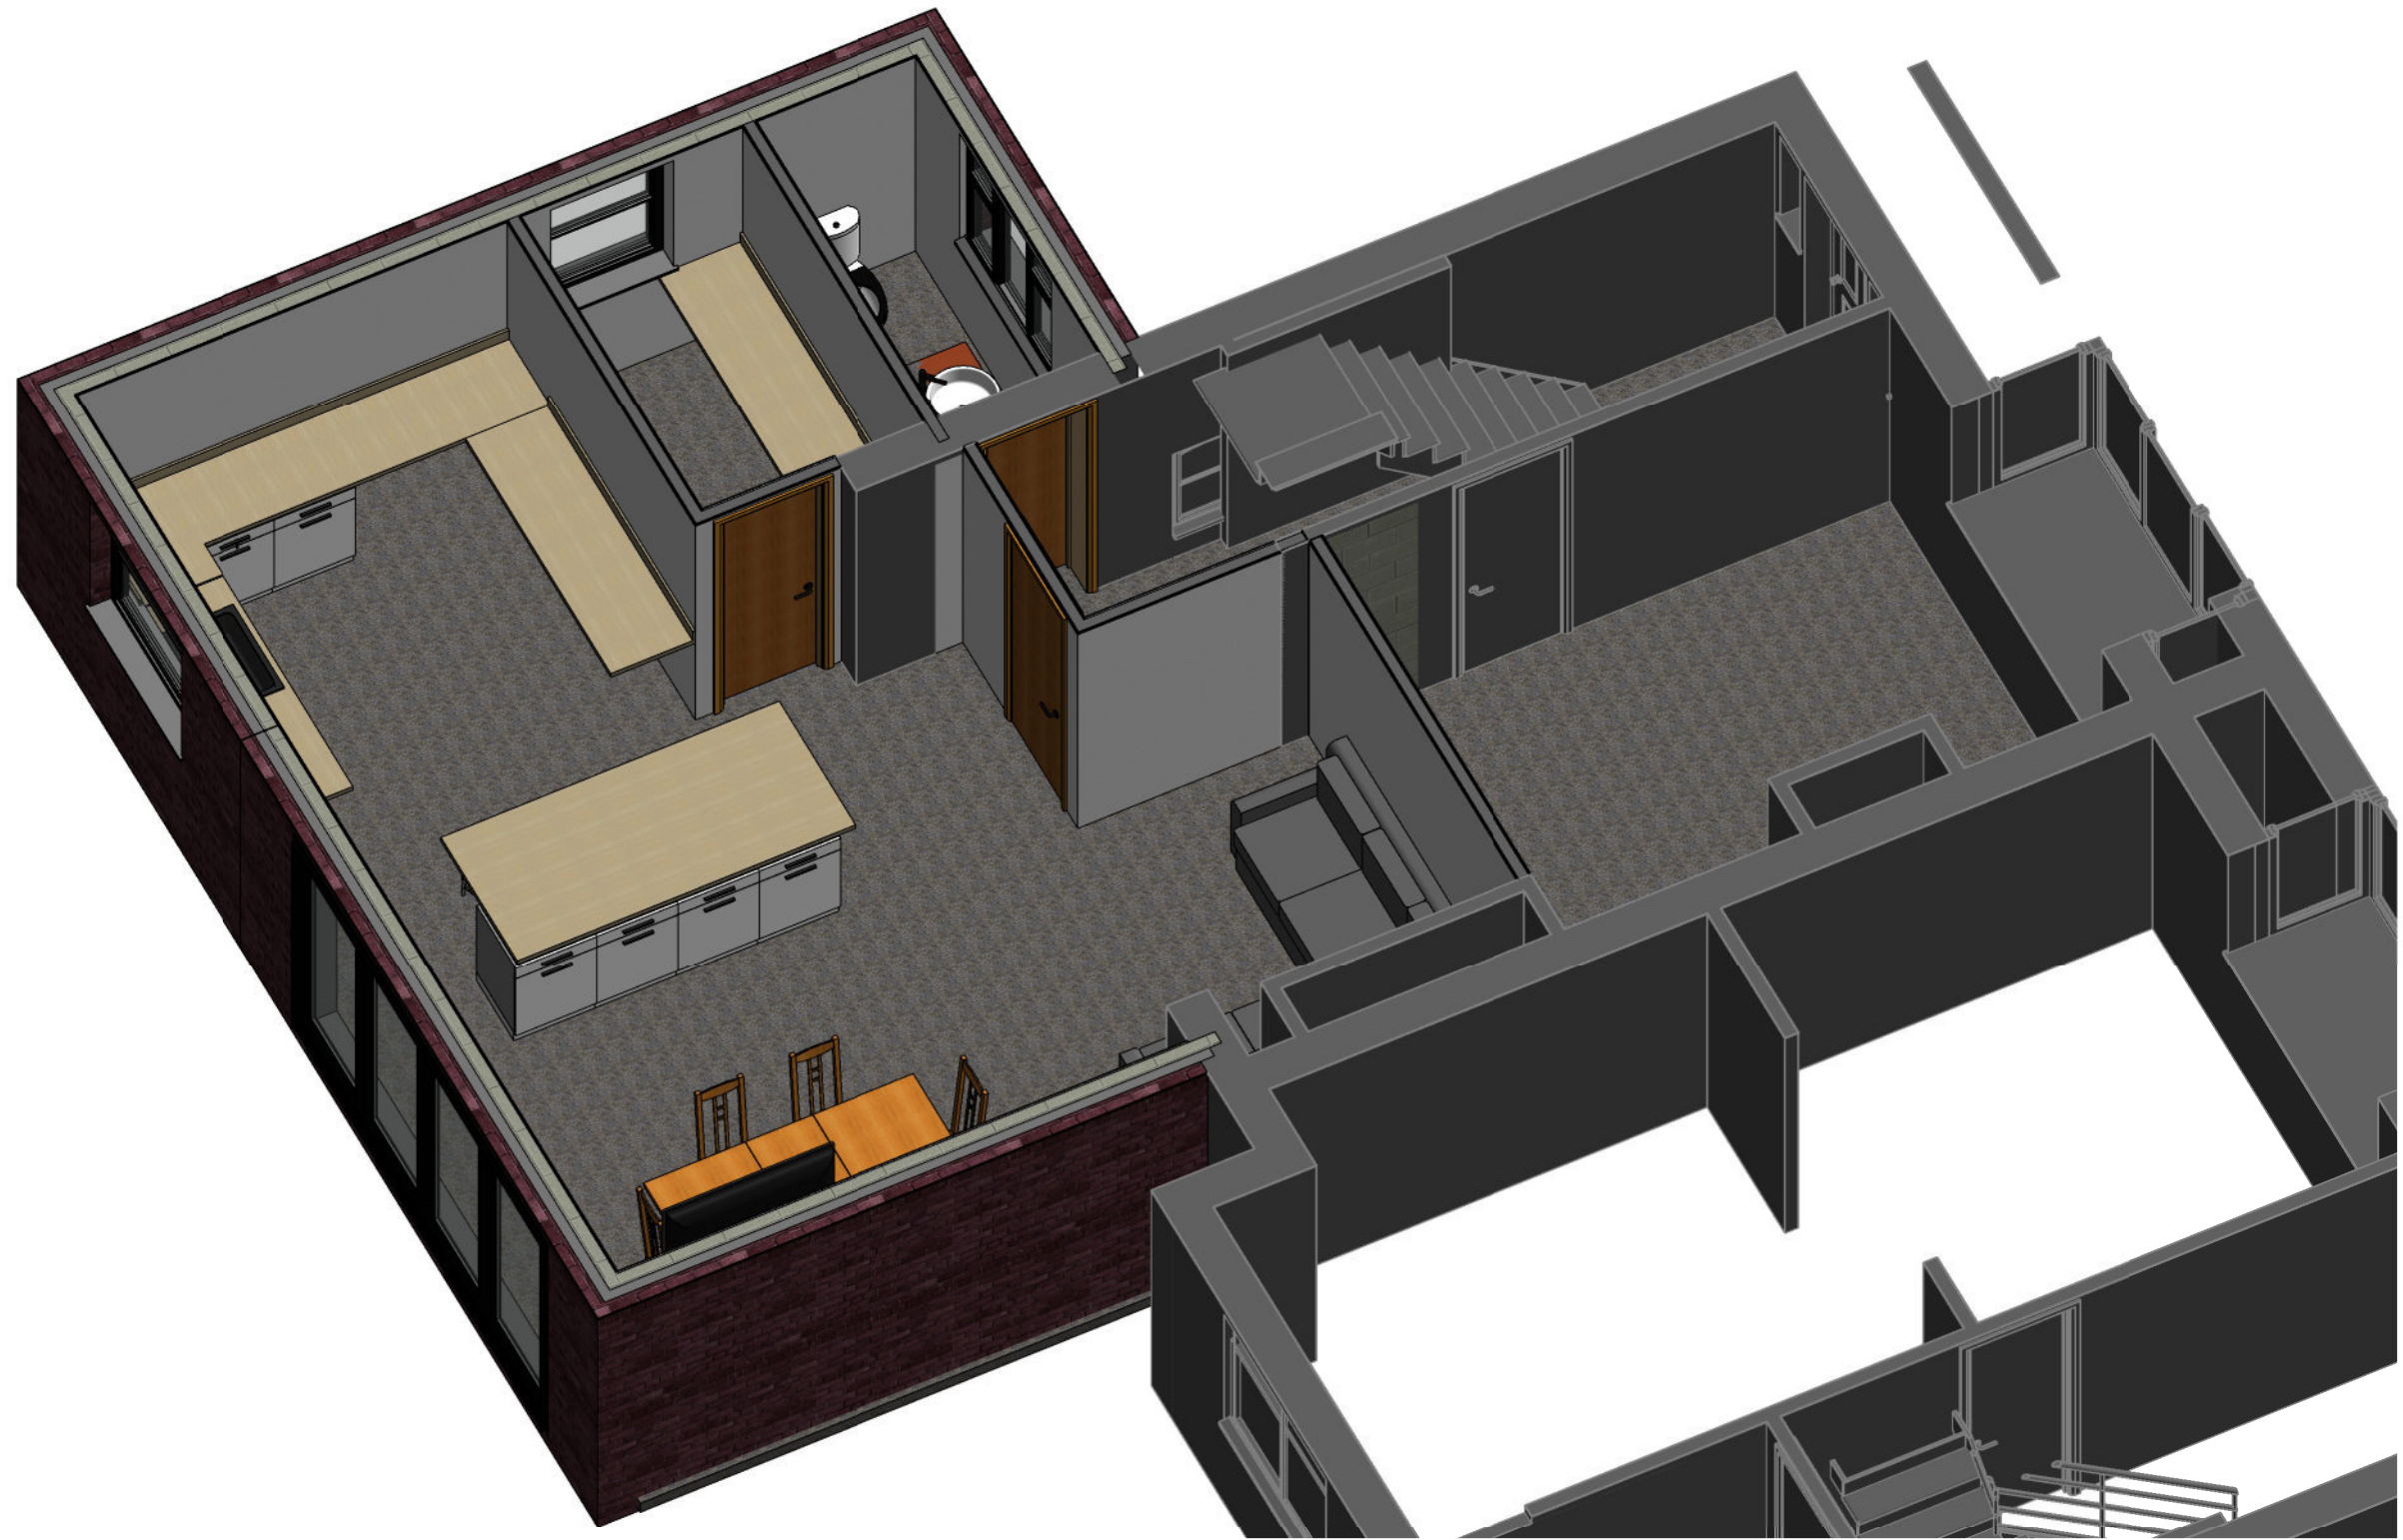

2 DOWNSTAIRS 2

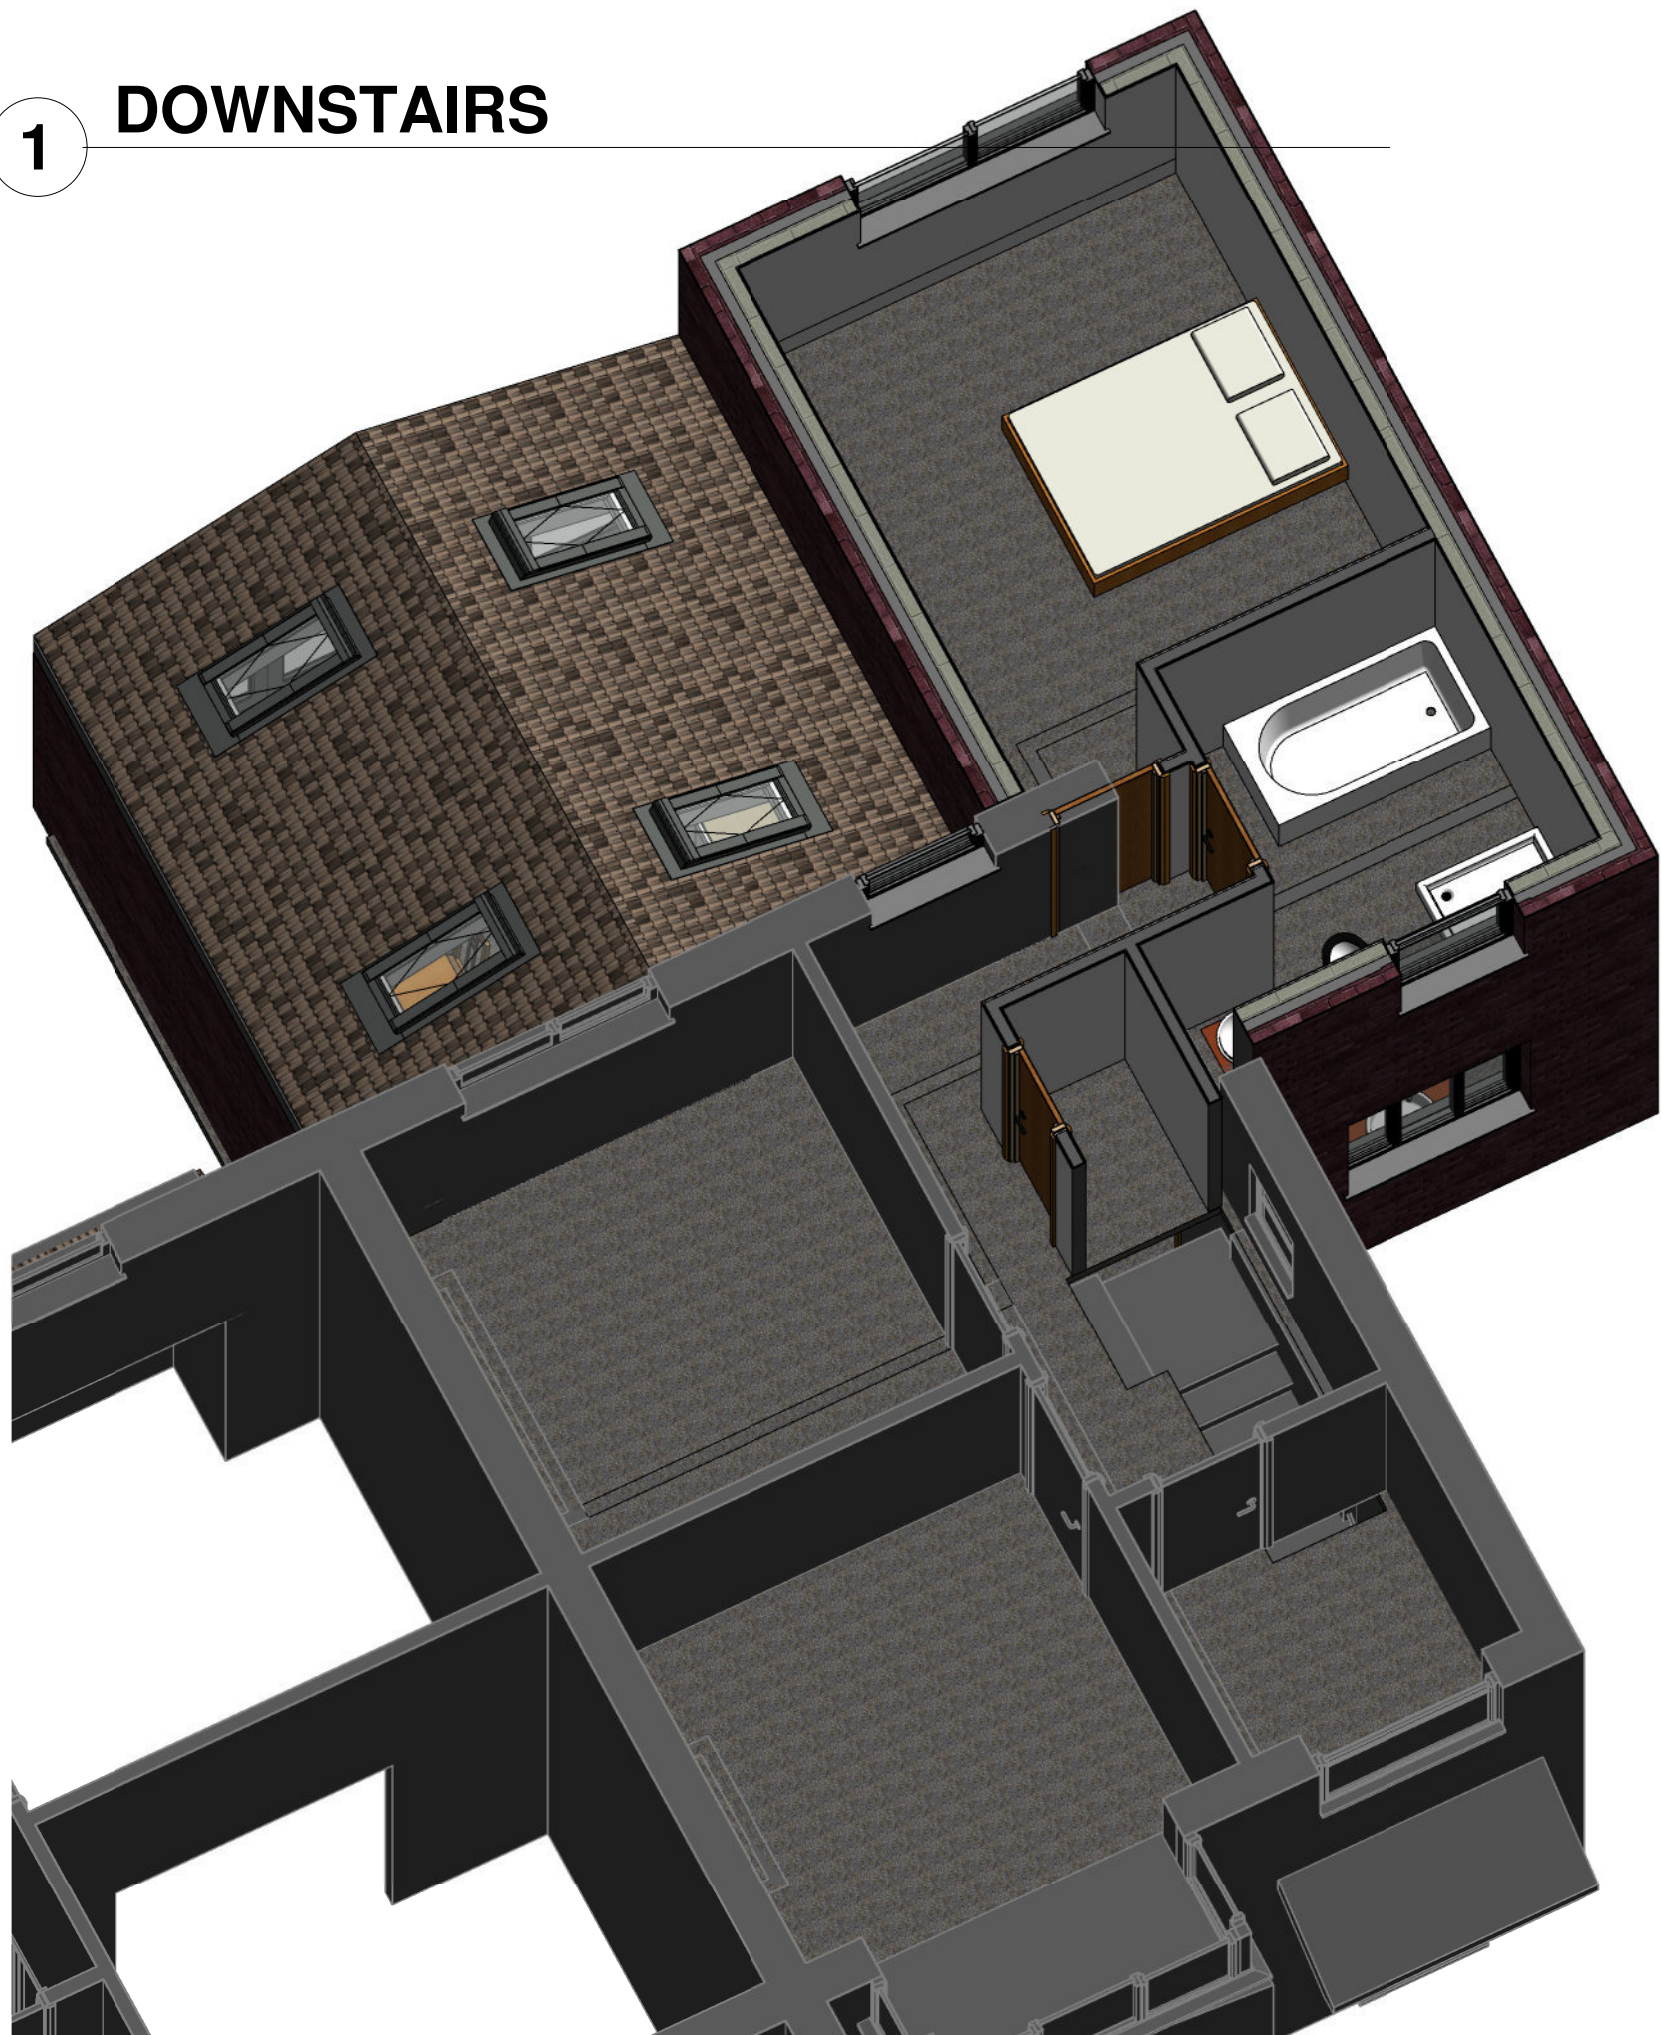

3 UPSTAIRS

WD

Rev	Description	Date
1	PLANNING SUBMISSION	03/09/21
2	PLANNING SUBMISSION	31/10/21

CODE I	SUITABILITY DESCRIPTION PLANNING SUBMISSION
-----------	--

STATUS S2	PURPOSE OF ISSUE PLANNING SUBMISSION
--------------	---

PROJECT 23 ARMADALE AVENUE

TITLE INTERNAL LAYOUTS

CLIENT LIZ & TOMMY

DRAWN BY MW	CHECKED BY MW	DATE 30.06.21
----------------	------------------	------------------

SCALE (@ A1)	PROJECT NUMBER MCS2185
--------------	---------------------------

DRAWING NUMBER A104	REV 2
------------------------	----------