



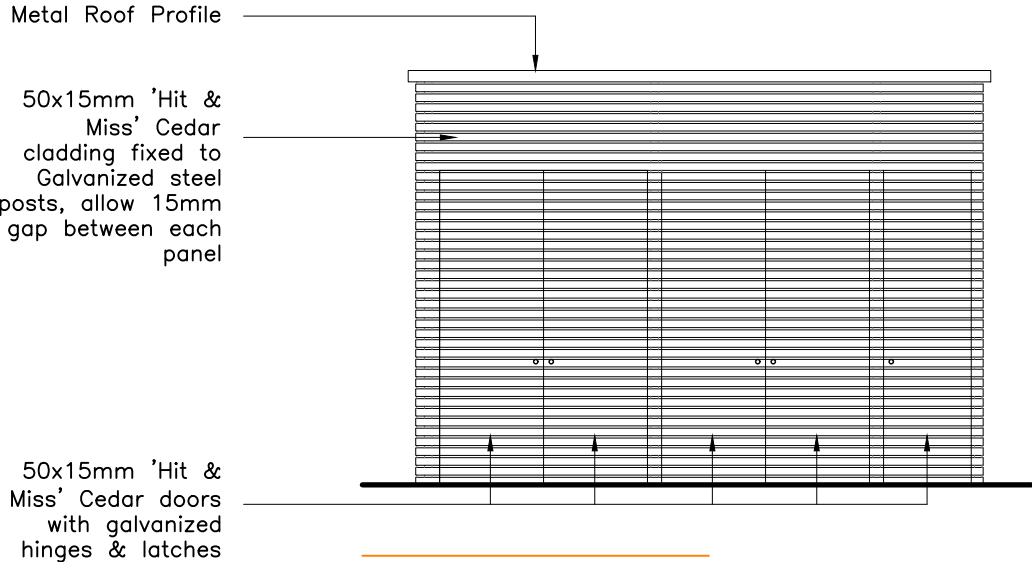


Elevation A

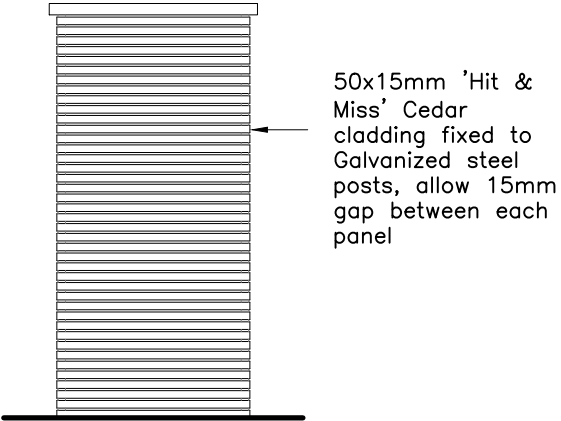


Elevation B




Precedent Images

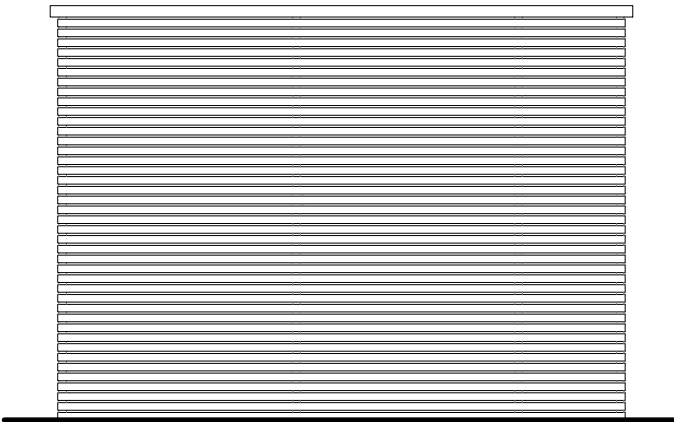


Elevation C

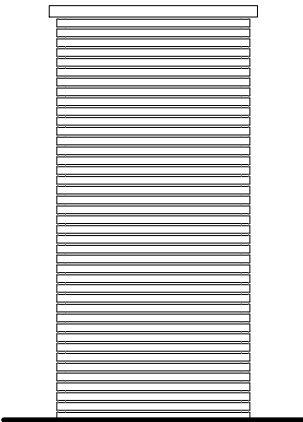

Elevation D

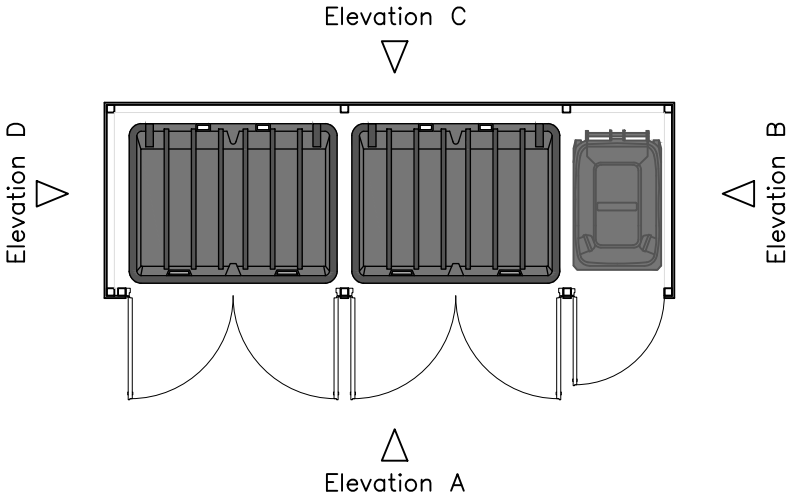

Proposed Floorplan

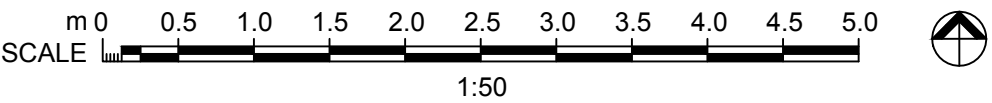

INSPIRE | DESIGN | BUILD

ML

DESIGN

+44 (0) 161 818 2786
+44 (0) 772 252 4205
www.ml.design.uk | info@ml.design.uk

Job Ref.	Drawing No.	Revision
1156	0610	B

B A	Issue for Revised Planning App. Issue for Planning	ML ML	09/10/21 08/04/21
Rev	Description	By	Date
Initial Issue: 07/04/21			

CLIENT
Mohammed Saleem
5 Walmer Street
Rusholme
Manchester
M14 5UB

PROJECT TITLE
Change of Use from Existing Drinking Establishment to Class E(b) Restaurant

DRAWING TITLE
Proposed Bin Store

Drawn by: ML	Checked by: ML
Date: 07/04/21	Scale: 1:50 @A3

This drawing is to be read in conjunction with all relevant drawings.

The main contractor/builder is to interpret the requirements in relationship to the site conditions encountered and as agreed with the Building Control officer.

All dimensions and sizes to be verified on site, any discrepancies to be reported to the client/project manager. These annotations were prepared for planning and/or building control submission only.

This drawing and design is the (©2021) property of **ML Design**, and should not be reproduced without written permission.

Appendix E Proforma for Planning Applications



MANCHESTER
CITY COUNCIL

Planning Application – Waste Management Strategy

Planning Application Number:

Date Submitted:

Estimated volumes/ m² required by the development

Low Rise Domestic

Waste Types	Capacity Required (litres)	Number of bins required per household	Confirm what is to be provided
General refuse	140 / 240	1 x wheeled bin	
Pulpable Recycling	140 / 240	1 x wheeled bin	
Mixed Recycling	140 / 240	1 x wheeled bin	
Garden Waste	140 / 240	1 x wheeled bin	
Food Waste	23	1 x 23 litre caddy	

High Rise Apartment Developments

	Yes/No - how much space has been provided?
0.43m ² has been provided per apartment for the container space. Space to manoeuvre and access containers individually has also been provided so that each container can be accessed and removed for collection individually.	

Commercial Developments

Please state number of bins you propose, showing calculations where appropriate.

General Waste -	1100l
Pulpable Recycling -	360l
Mixed Recycling -	1100l
Food Waste -	360l
Industrial Waste -	

Has / will a contract be obtained with a licenced waste carrier?	☒
--	-------------------------------------

Mixed Use Developments

Are the stores for residential and commercial separate from each other?	☒
---	-------------------------------------

Internal Stores (Residential and Commercial)

Please provide details of internal stores / segregation of waste and recycling.

Multiple Recycling centres in main restaurant and within the kitchen areas. Bins emptied twice daily on a rota system.

Storage Areas for Waste Containers (Residential and Commercial)

Please provide details of container stores, attaching plans if appropriate.

Please see attached drawing no. 610 for bin store

Ensure all bins in the store are accessible	☒
Ensure recycling facilities are as easy to access as general refuse	☒

Please confirm details of waste store ventilation and hygiene / cleaning proposals

Ventilation -	Ventilated Bin Stores
Hygiene -	Cleaned Weekly in house on a rota system and contract to be put in place with cleaning company to come and deep clean once a month

Please provide details of who will be responsible for placing the bins at the collection point and returning them to the store / property promptly e.g. resident / management company

Restaurant Staff, Alternating Rota

Please ensure that you have attached:

Detailed plans of waste stores	☒
Location plans showing stores	☒
Location plans showing the proposed collection point and the route the collection vehicle will take	☒

Please ensure that you have completed this form in accordance with our GD04 Waste Storage and Collection Guidance for New Developments