



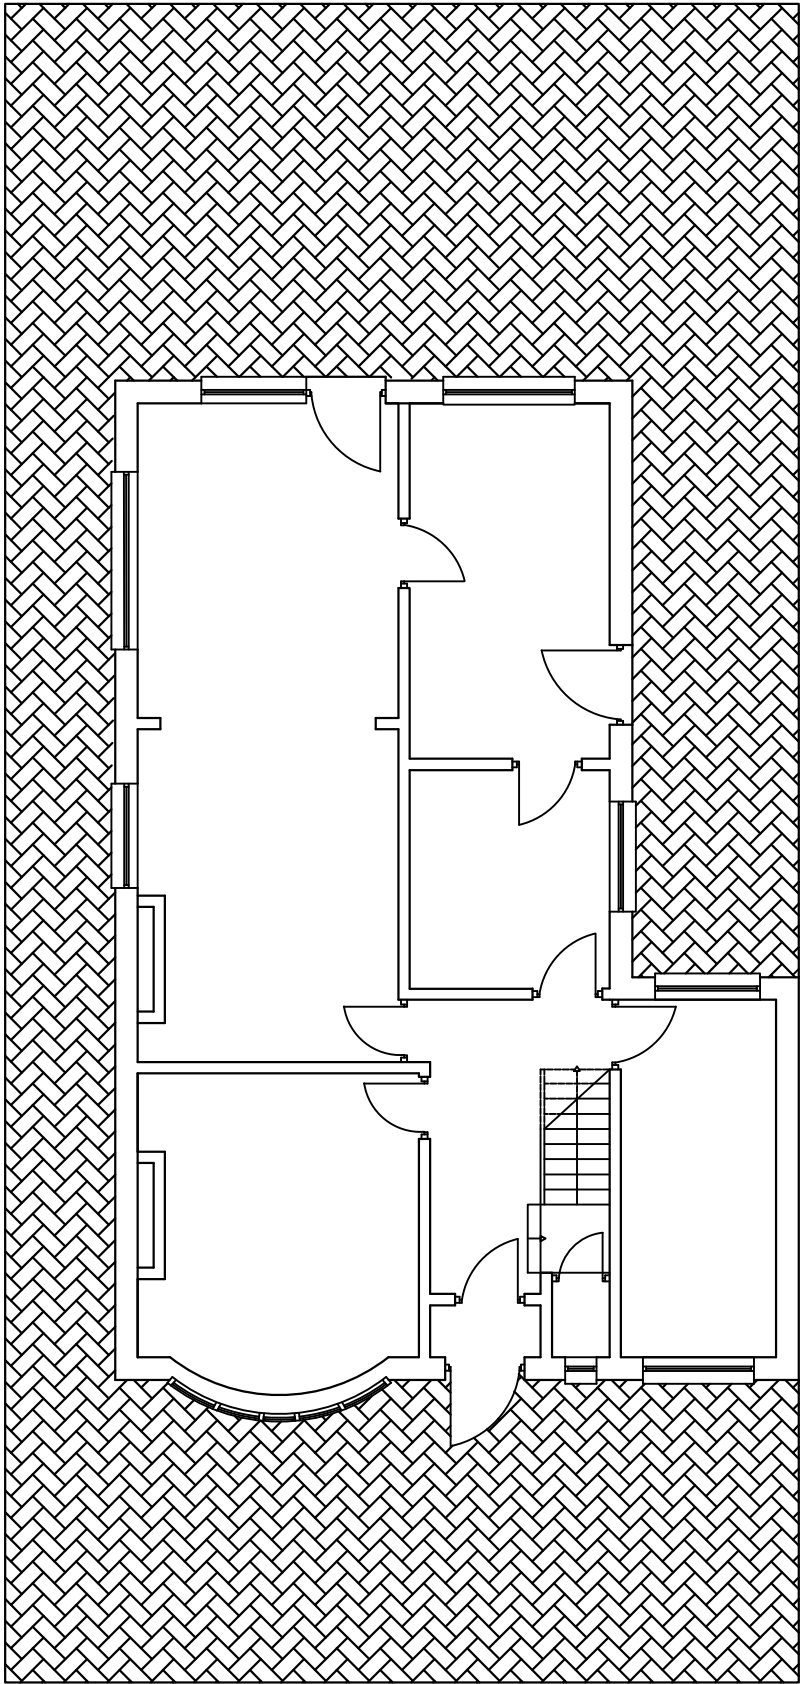

① — Existing Ground Floor Plan
1/100

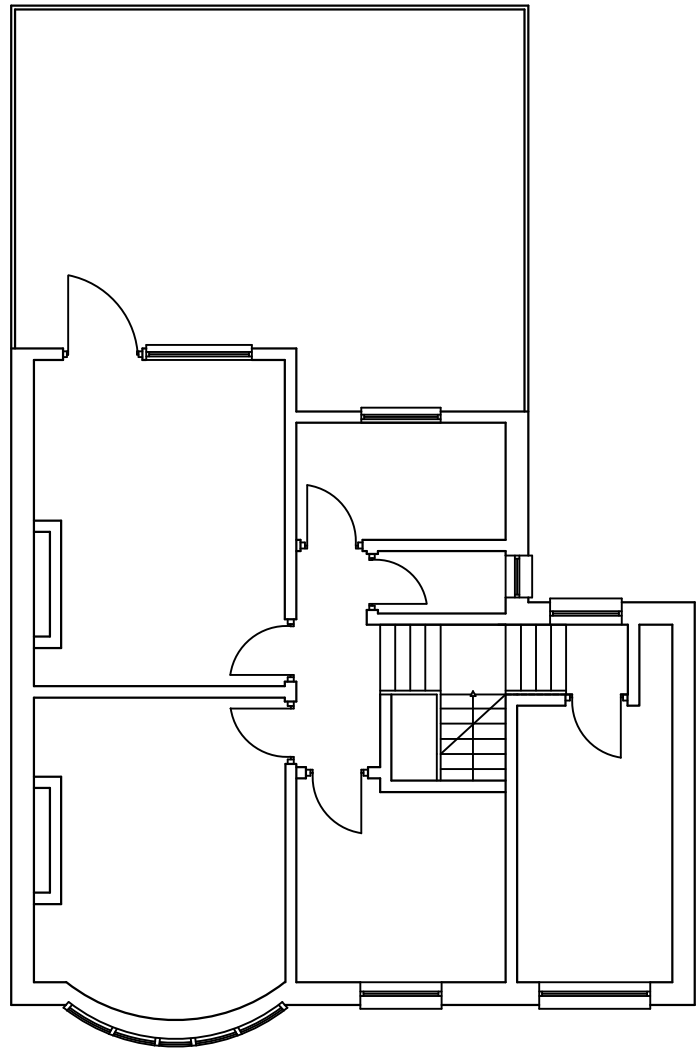

② — Existing First Floor Plan
1/100

General Notes

No.	Revision/Issue	Date

Firm Name and Address



Mason and Marlowe

Mason and Marlowe Ltd.

Project Managers and Quantity Surveyors

3 Colmam Gardens,
Salford Quays, M5 3NT

Project Name and Address

**2 Greystone Avenue,
Manchester,
M21 7RP**

Project

Date
03/09/2021

Scale
1/100

Sheet

A3