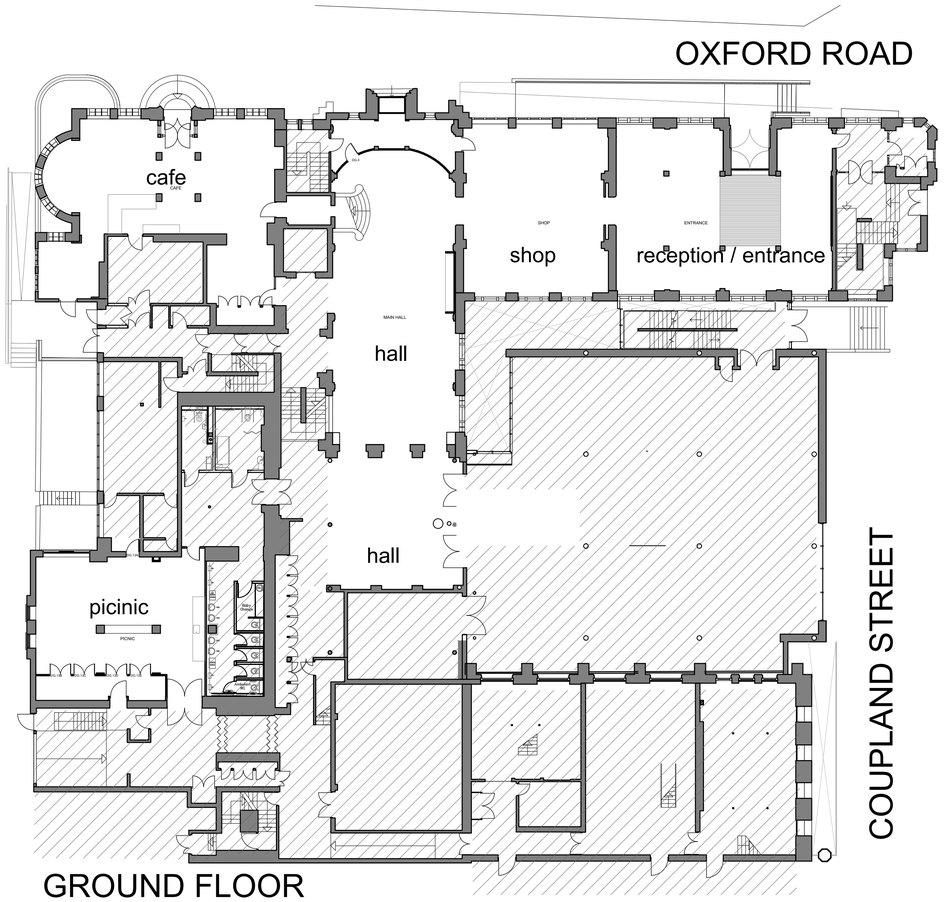

GROUND FLOOR

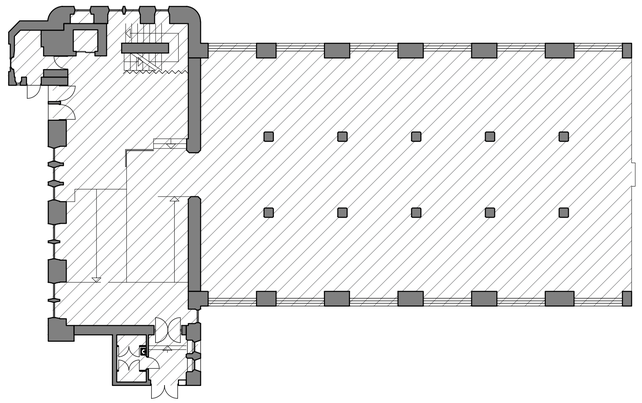

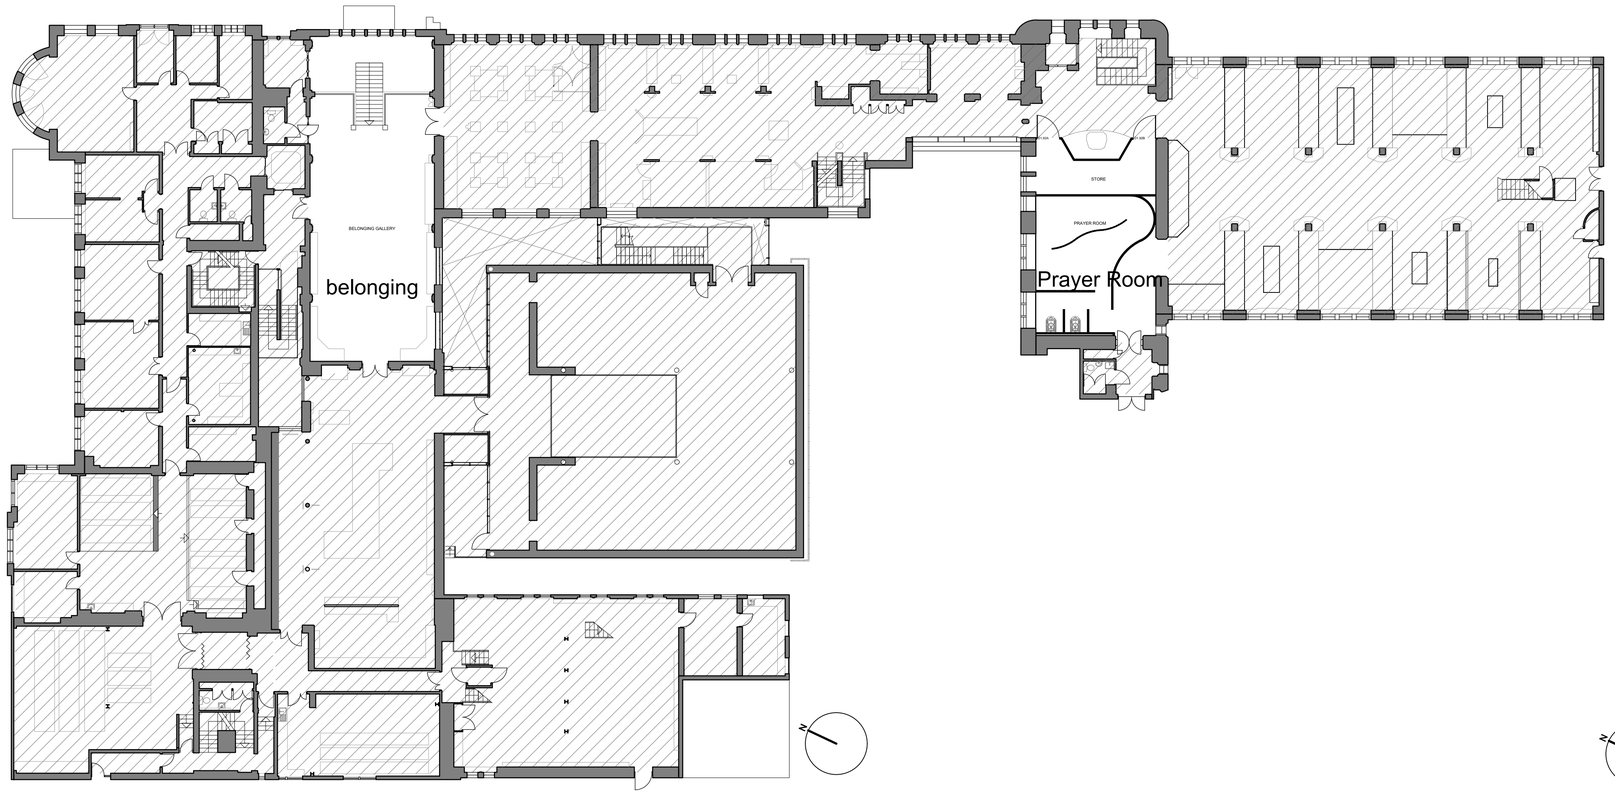

FIRST FLOOR

WILSON MASON

Upland House
Spring Lane
Samlesbury
Preston
PR5 0UX

T 01772 877455
F 01772 877456

E preston@wilsonmason.co.uk
www.wilsonmason.co.uk

This drawing is to be read in conjunction with all relevant consultants' and specialists' drawings. The Architect is to be notified of any discrepancies before proceeding. Do not scale from this drawing. All dimensions are to be checked on site. This drawing is subject to copyright.

no.	by	chk.	revision	date
2	ds	adw	Proposed shown	15/09/2021
1	ds	adw	cafe shown	19.05.2021

client

Manchester Museum

project

Project Kick Start

by	chk.	date	scale	sheet size
ds	aw	12.05.2021	1:200	A1

title

Work area locations

status	job no./ drg. no	revision
-	7011 L 1- 03	2

WILSON MASON