SITE LOCATION PLAN

Site 9. Hardman Street Pavement north side, Opposite Jodrell Street Junction
MANCHESTER
M3 3HF

Scale 1:1250@A2

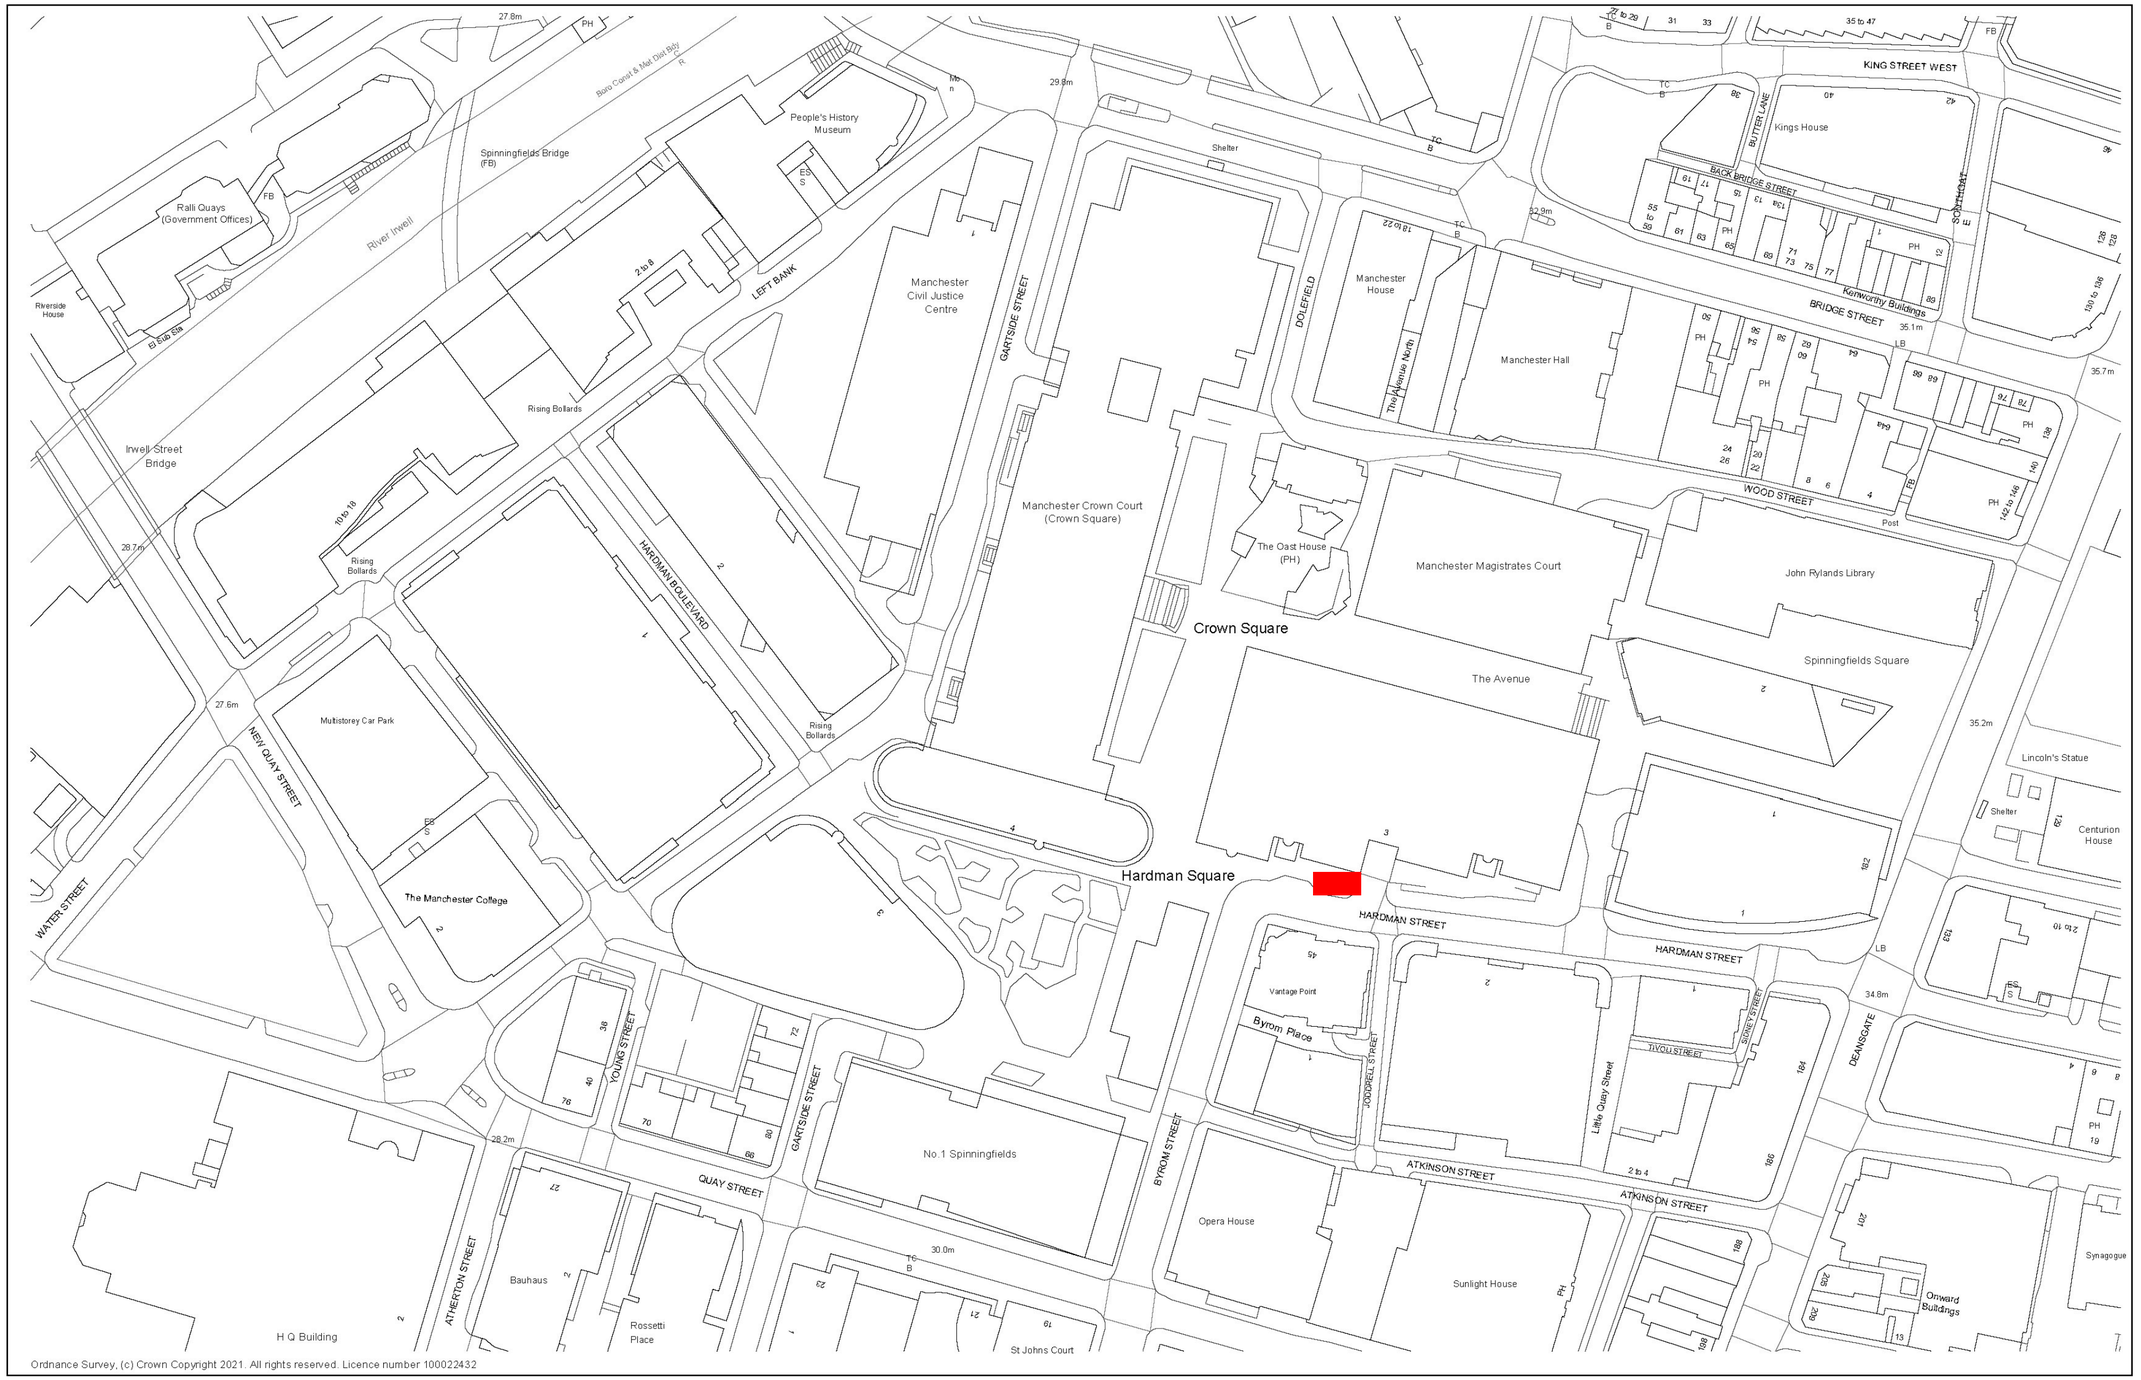

Ordnance Survey, (c) Crown Copyright 2021. All rights reserved. Licence number 100022432

metropolis pd as green