




THIS DRAWING TO BE READ IN CONJUNCTION WITH ENGINEER'S
EXTERNAL WORKS DETAILS DRAWING FS0831-SUT-ZZ-00-DR-C-680-0001

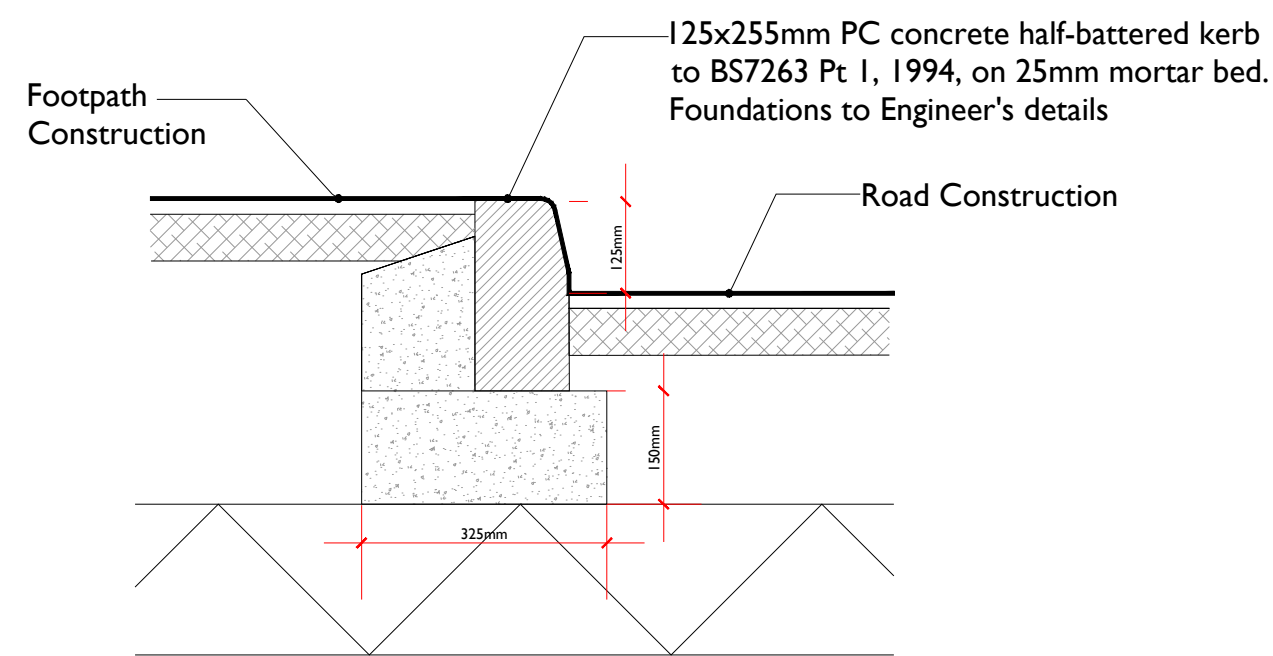


**STANDARD KERB
(TYPE A)**

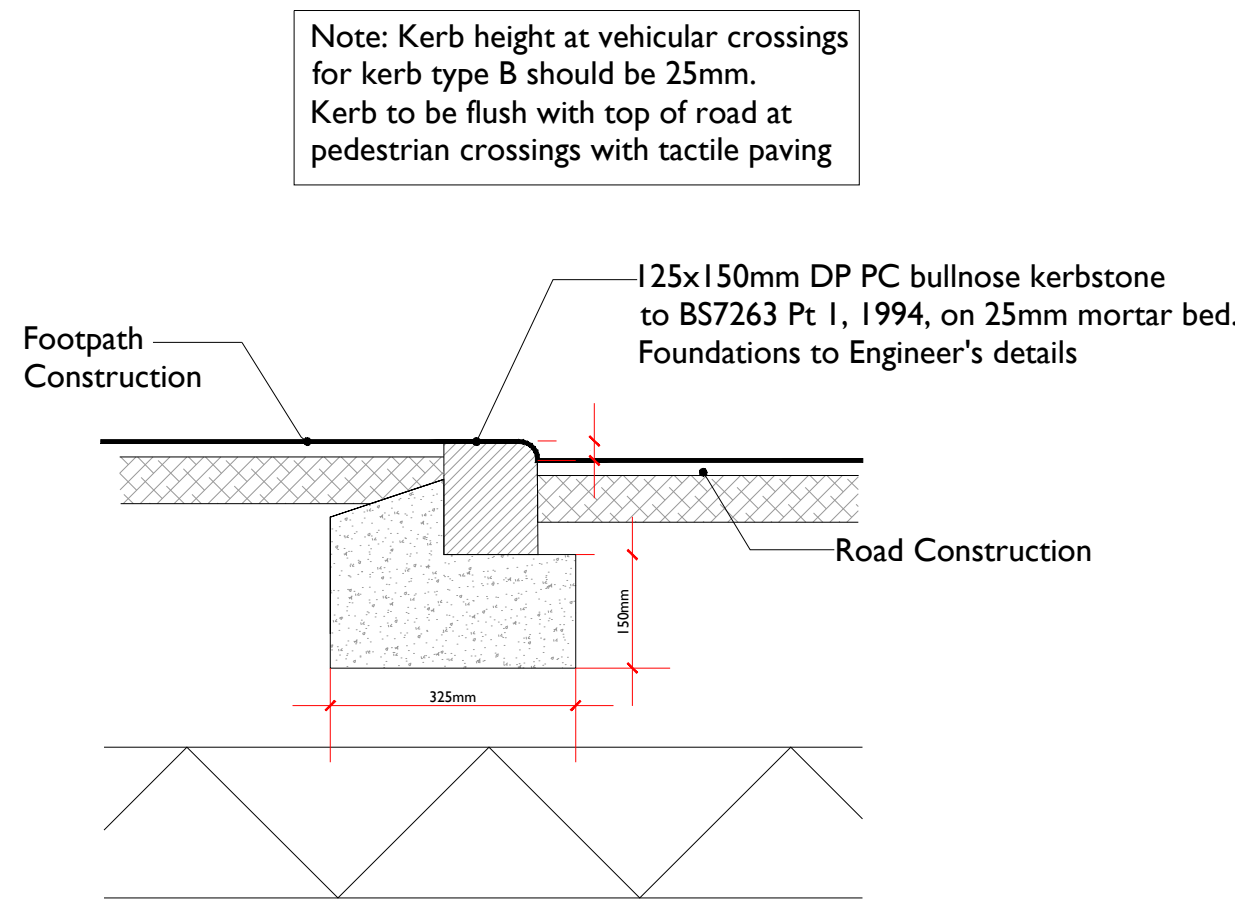


**BULLNOSE KERB
(TYPE B)**

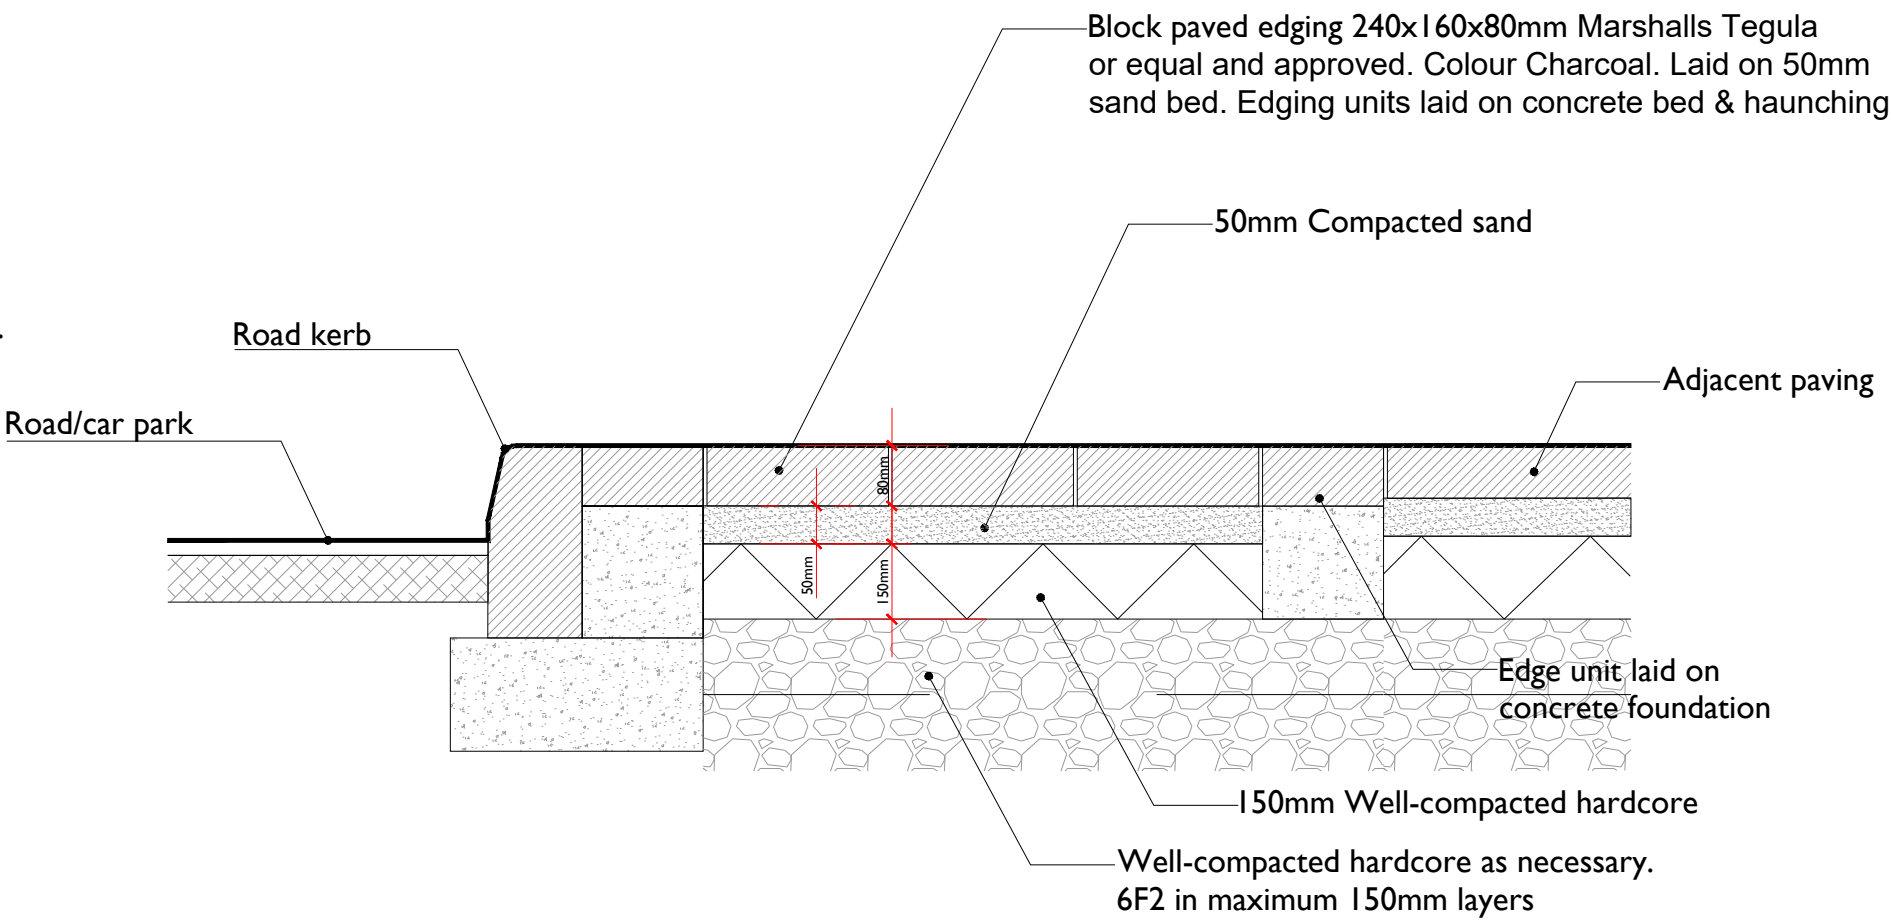


**ENTRANCE PATH EDGING
CONSTRUCTION**

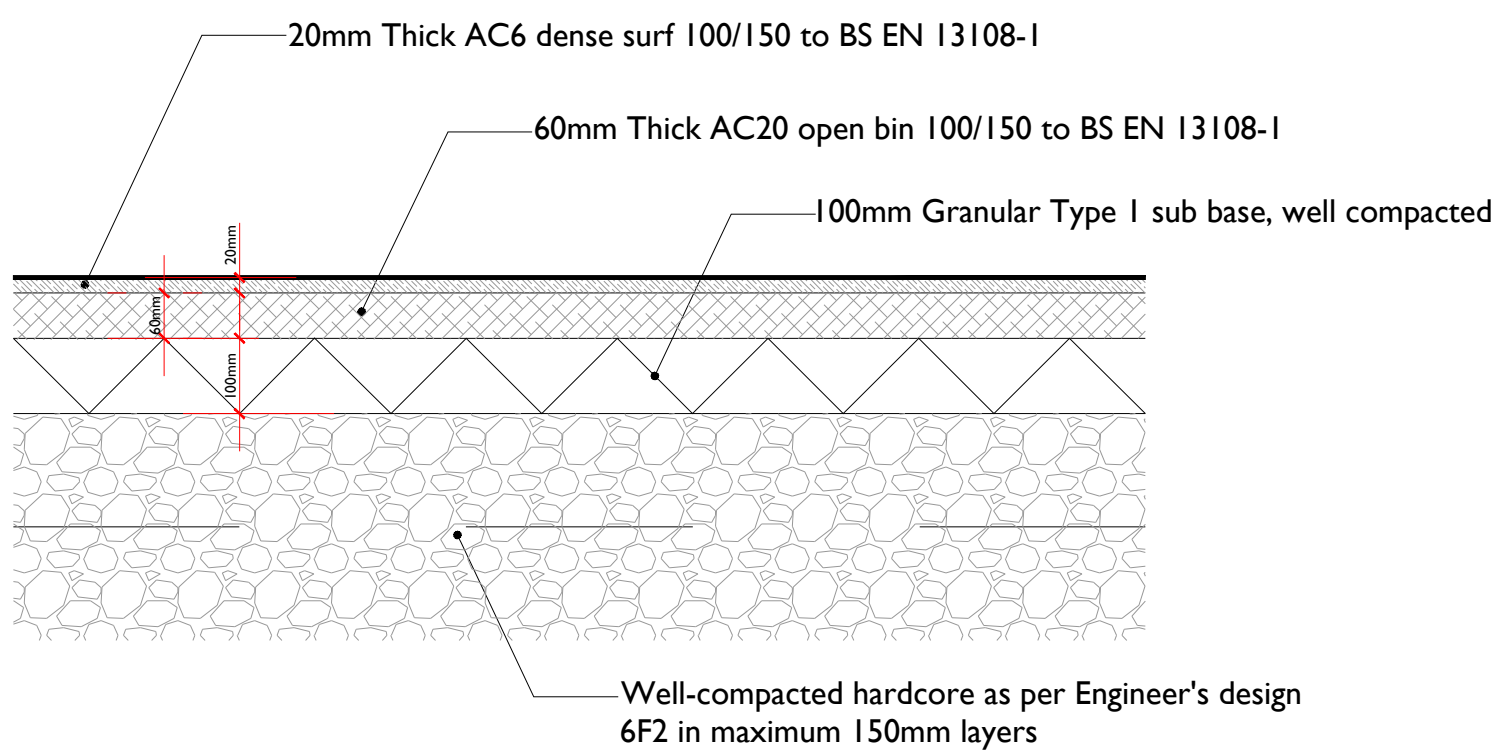


**FOOTWAY/PLAYGROUND/MUGA
CONSTRUCTION**

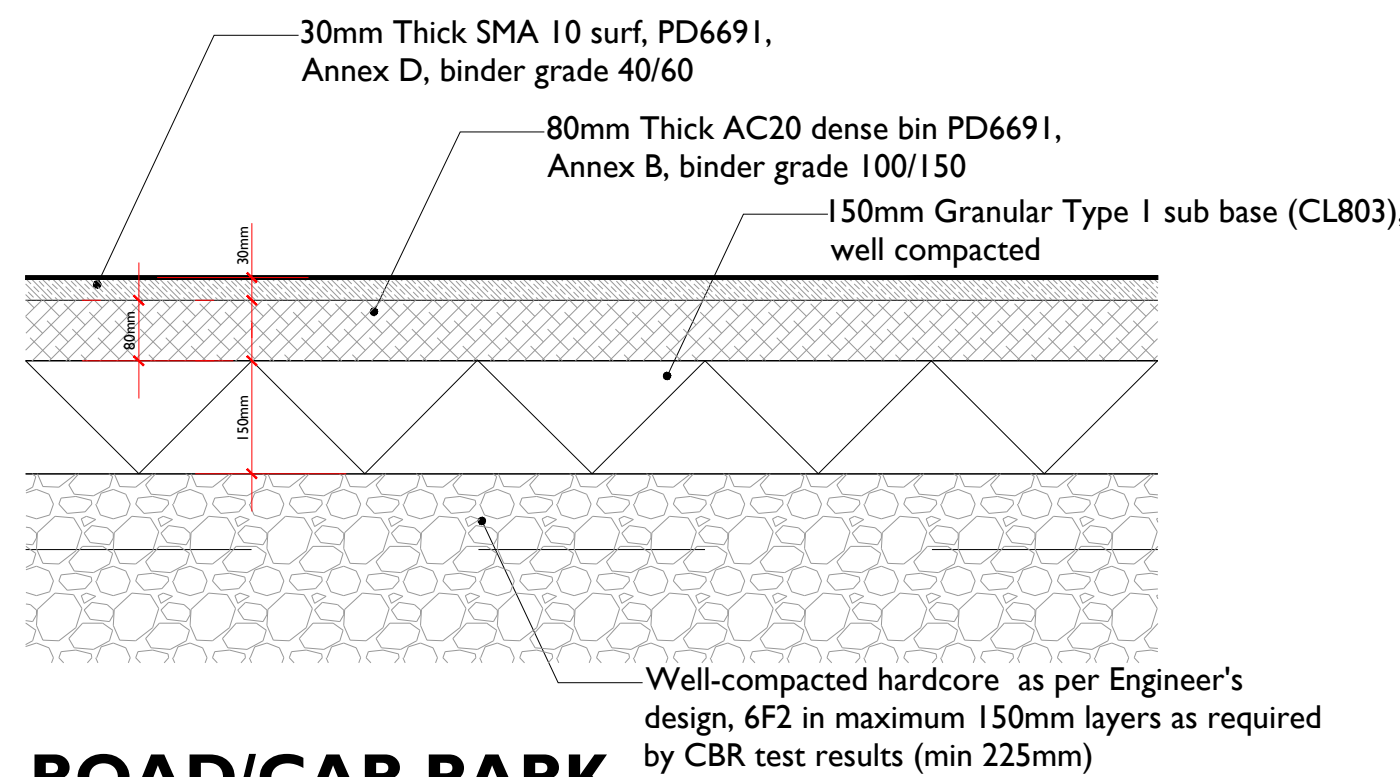


**ROAD/CAR PARK
CONSTRUCTION**

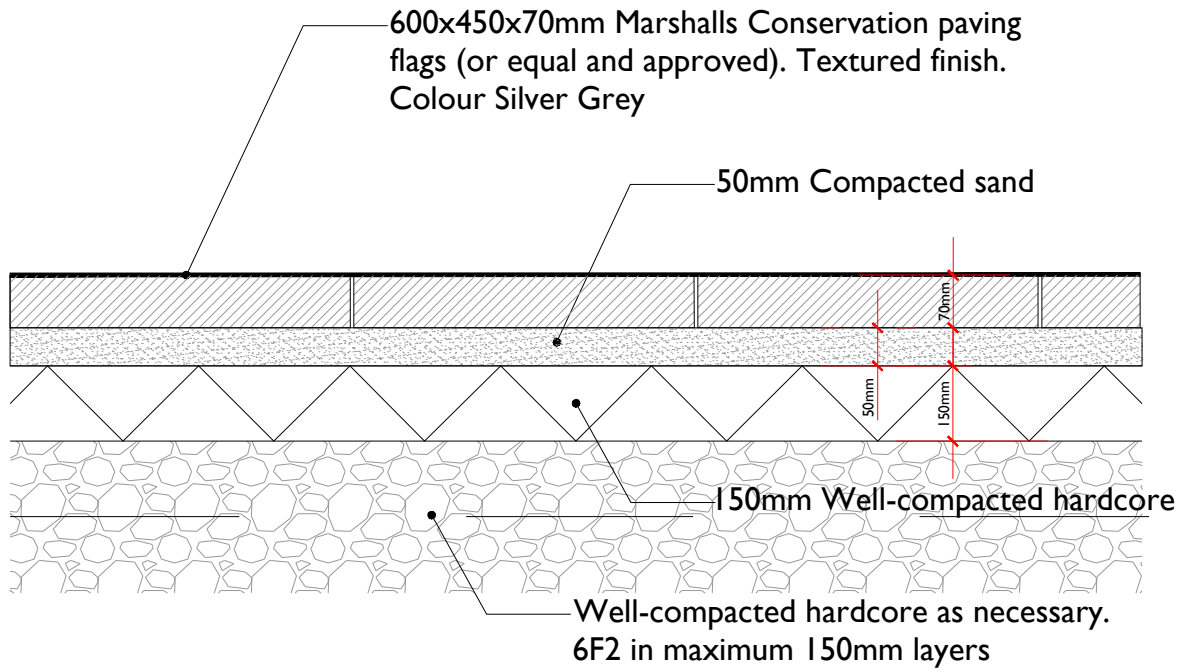


**ENTRANCE PATH
CONSTRUCTION**

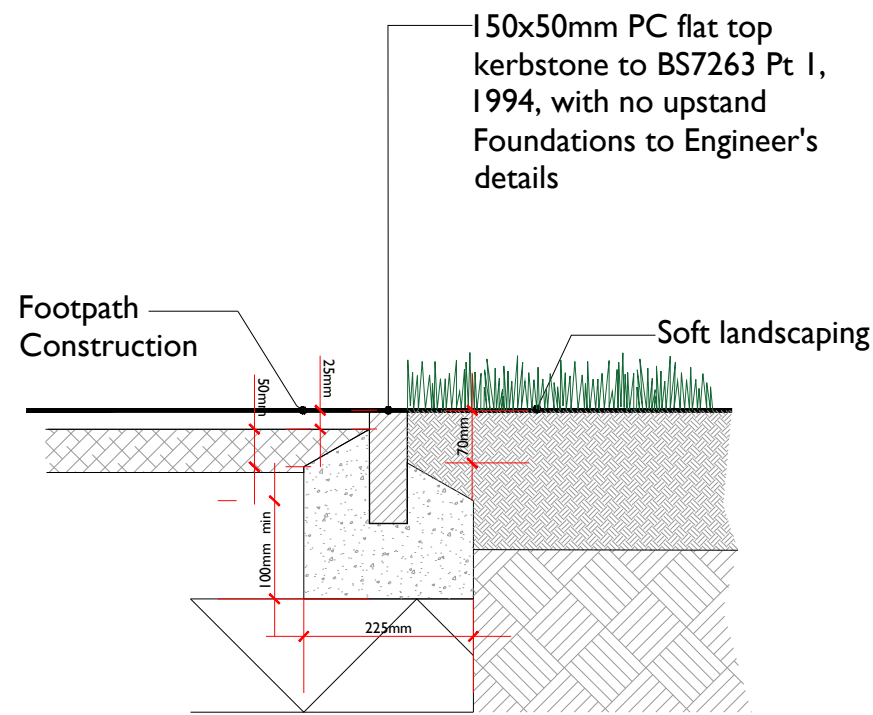

**EDGING KERB
(TYPE C)**

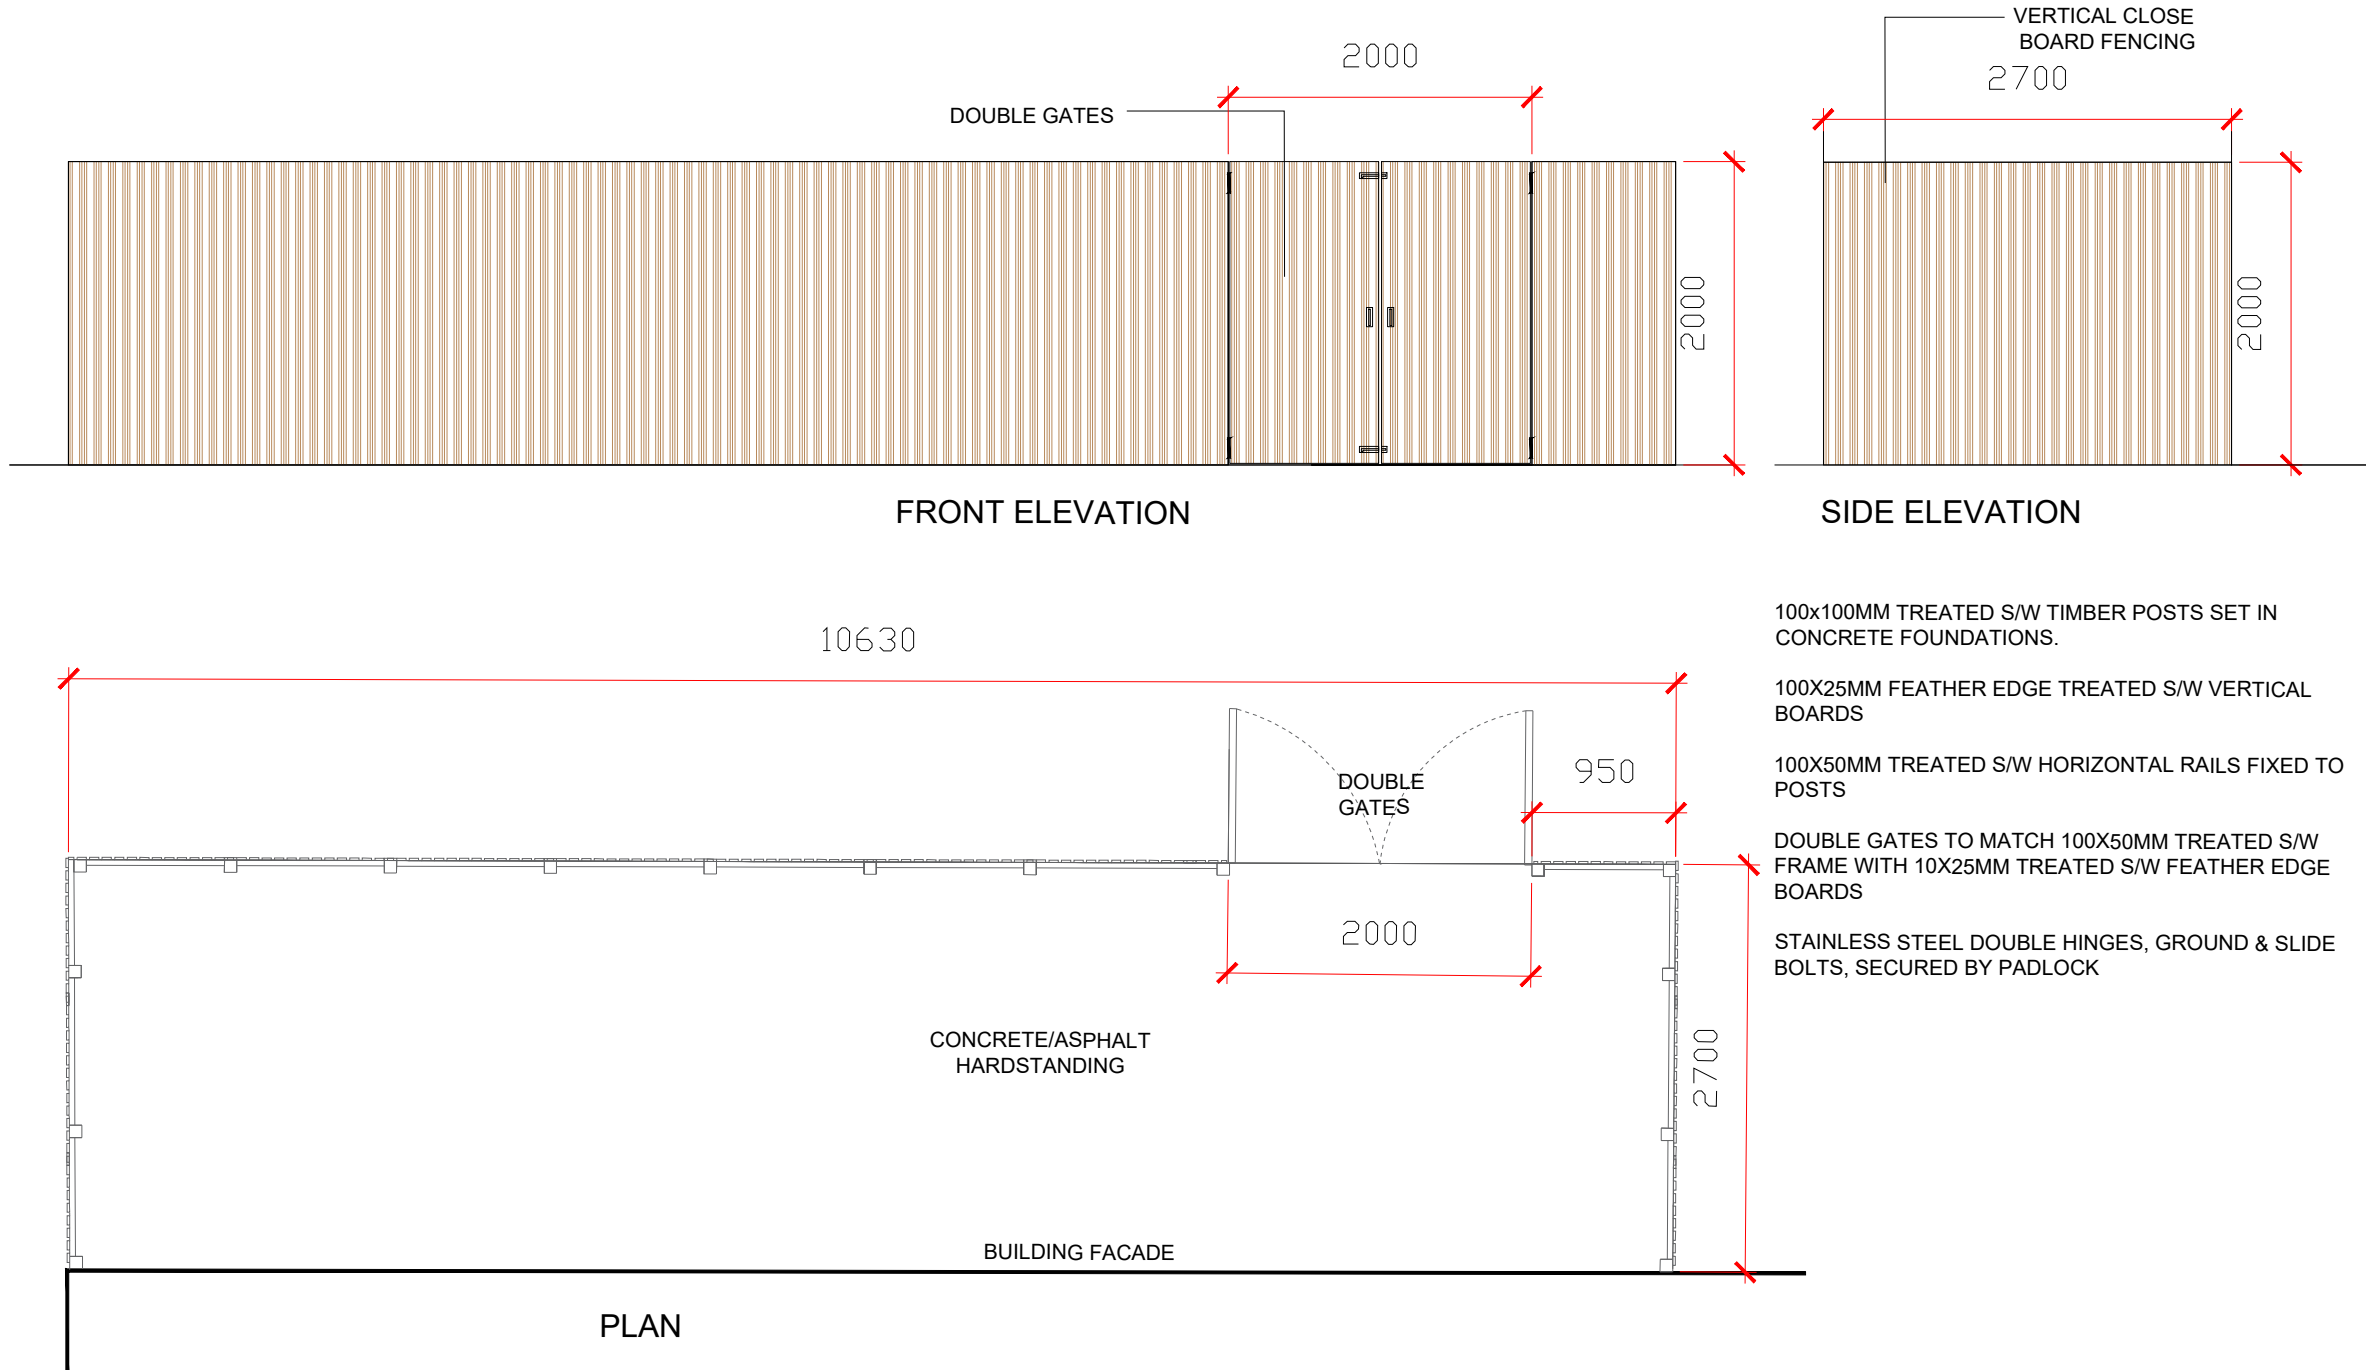

AHU ENCLOSURE CONSTRUCTION
SCALE 1:50

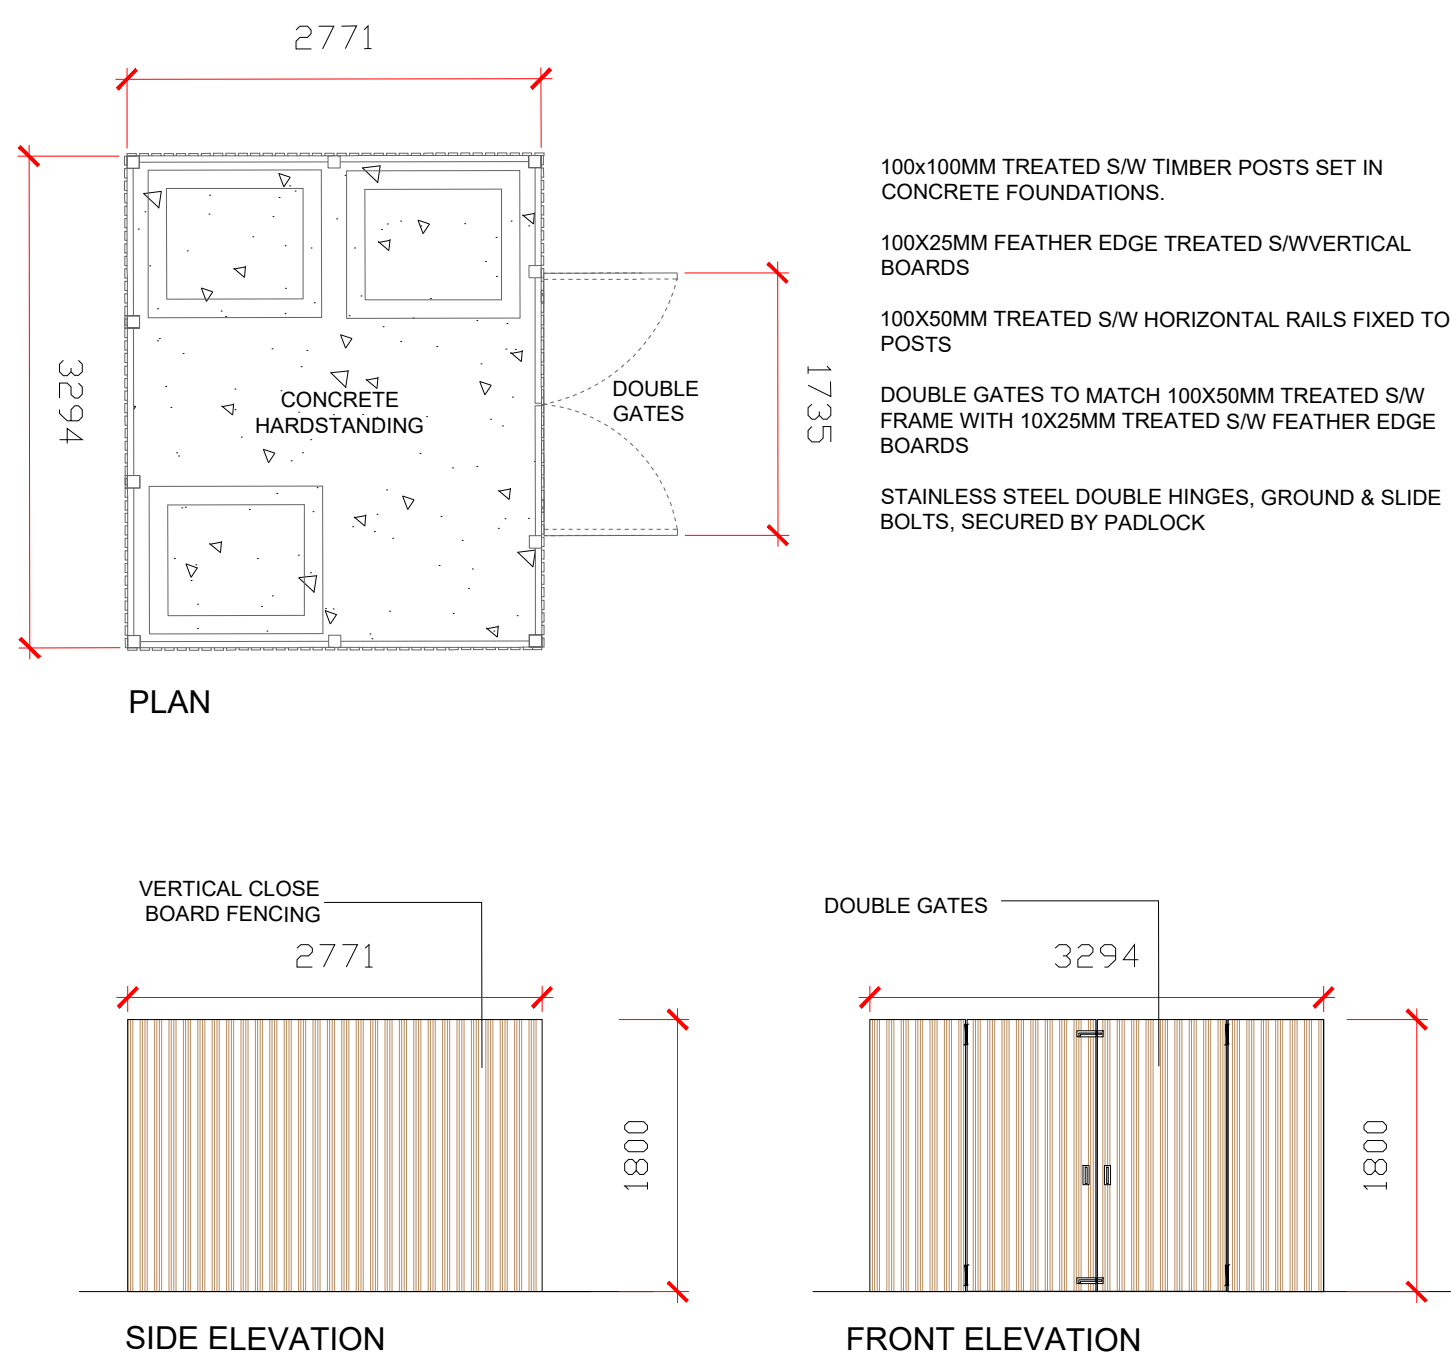

BIN STORE CONSTRUCTION
SCALE 1:50

Rev C03: Bin store dims revised TR 01/09/2021
Rev C02: AHU compound revised TR 14/07/2021
Rev C01: Construction Status TR 02/12/2020



DEP LANDSCAPE ARCHITECTURE LTD

2 COMMERCIAL STREET
MANCHESTER, M15 4RQ
T: 0161 2419878
E: info@dep.co.uk
W: www.dep.co.uk

Client
Interserve Construction Ltd

Project
Prospect House

Description

External Works Details
FS0831-DEP-00-XX-DR-L-0013
Status
CONSTRUCTION

Scale
1:10@A1
Drawing number
0013
Date
16/09/19
Revision
C03

Copyright DEP Landscape Architecture Ltd

All levels and dimensions to be checked on site by contractor prior to commencement; Any variations to be reported to the client. This drawing is to be read in conjunction with all others relating to the project and all information derived accordingly; any anomalies to be reported to the client. Do not scale from this drawing. Use figured dimensions only. Work shown on this drawings to be carried out in accordance with current British Standards and Codes of Practice.

© Copyright to DEP Landscape Architecture Limited. The information shown on this drawing shall not be reproduced or copied in any form without prior written consent from DEP Landscape Architecture Limited.