

THIS DRAWING (OR ANY PART THEREOF) MAY NOT BE COPIED, TRANSMITTED OR DISCLOSED TO ANY THIRD PARTY OR UNAUTHORISED PERSON WITHOUT THE PRIOR WRITTEN PERMISSION OF GILLING DOD ARCHITECTS.

THIS DRAWING IS TO BE READ IN CONJUNCTION WITH ALL OTHER RELEVANT DRAWINGS PREPARED BY CONSULTANTS AND SUB-CONTRACTORS.

REPORT ANY DISCREPANCIES TO THE ARCHITECT OR REPRESENTATIVES THEREOF.

© ALL RIGHTS RESERVED. NO PART OF THIS DRAWING MAY BE REPRODUCED OR TRANSMITTED IN ANY FORM OR BY ANY MEANS WITHOUT THE WRITTEN PERMISSIONS OF THE COPYRIGHT HOLDER

ONCE PRINTED AND DISTRIBUTED THIS DOCUMENT IS ASSUMED UNCONTROLLED


DO NOT SCALE FROM THIS DRAWING. WORK ONLY TO PRINTED DIMENSIONS.



1 ZZ-05_20-ZZ-9004_Elevation NW
1 : 250



2 ZZ-05_20-ZZ-9003_Elevation SW
1 : 250

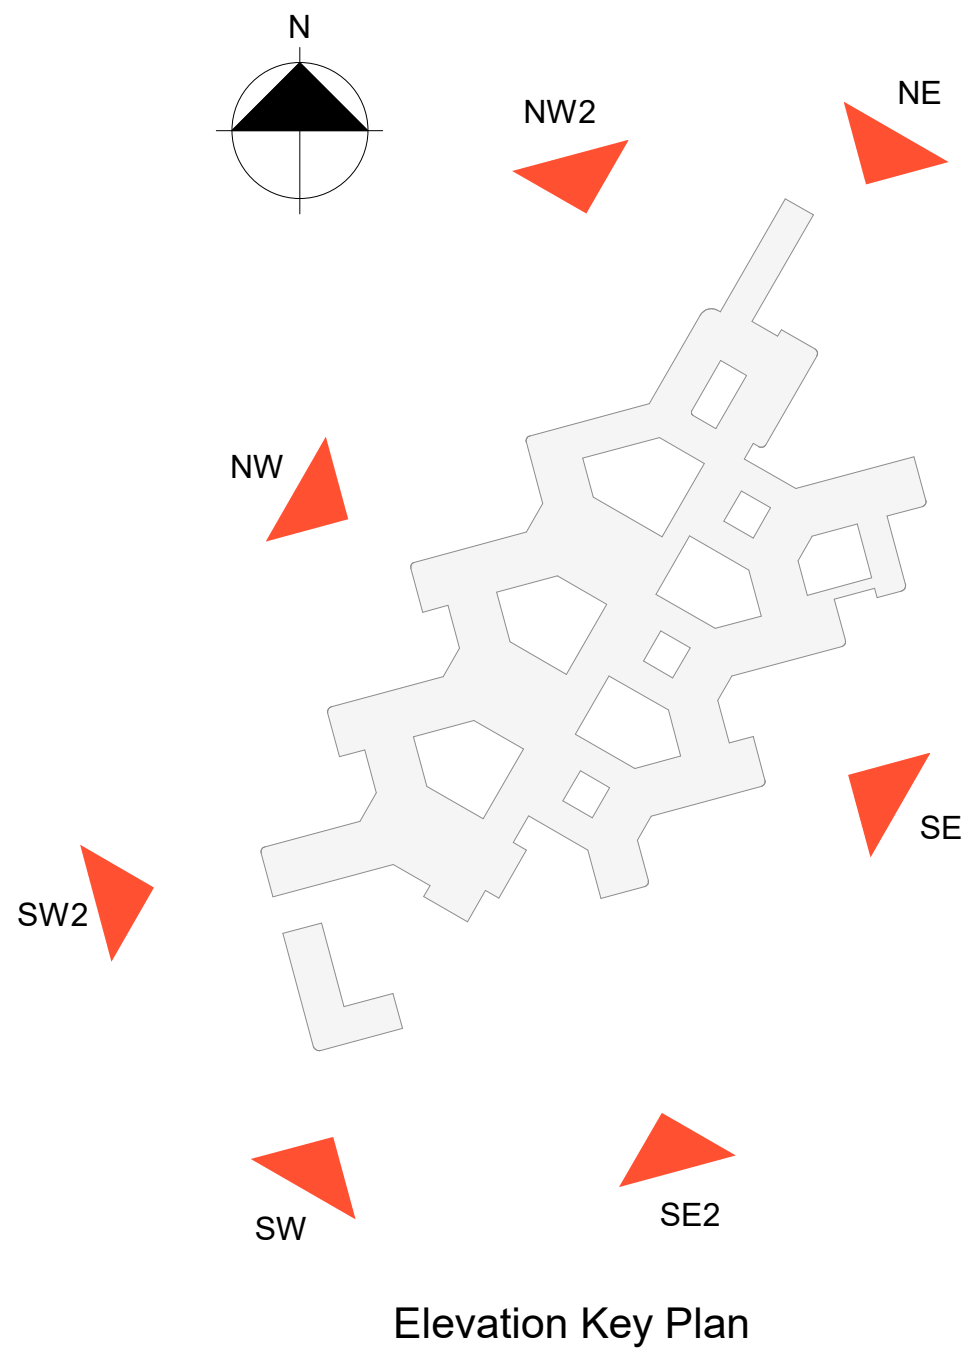


4 ZZ-05_20-ZZ-9002_Elevation SE
1 : 250



3 ZZ-05_20-ZZ-9001_Elevation NE
1 : 250

P03	DP	Issued for Stage 4	10/09/2021
P02	DP	Removal of signage	30/09/20
P01	DP	Issued for Planning	26/09/20
Rev	By	Description	Date

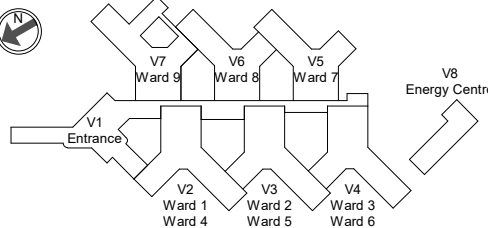

Client Name: **NHS**
Greater Manchester Mental Health
NHS Foundation Trust

PSCP: **IHP** Integrated Health Projects by **VINEY & WALSH**

Site Name: Land at Trust HQ building, North Manchester General Hospital

Project Name: New Park House

Drawing Title: Planning - Proposed Elevations Sheet 1

Project No: 8360	Sheet Size: A0	Scale: As indicated	Purpose of Issue: Planning
Drawn by: KW	Checked by: RG	Approved by: AA	Revision: P03
Suitability: For Information			Status: S2

Drawing Number: NMGNPH-GDA-ZZ-DR-A-9001

2 0 2 4 6 8 10
SCALE 1: 250 m