


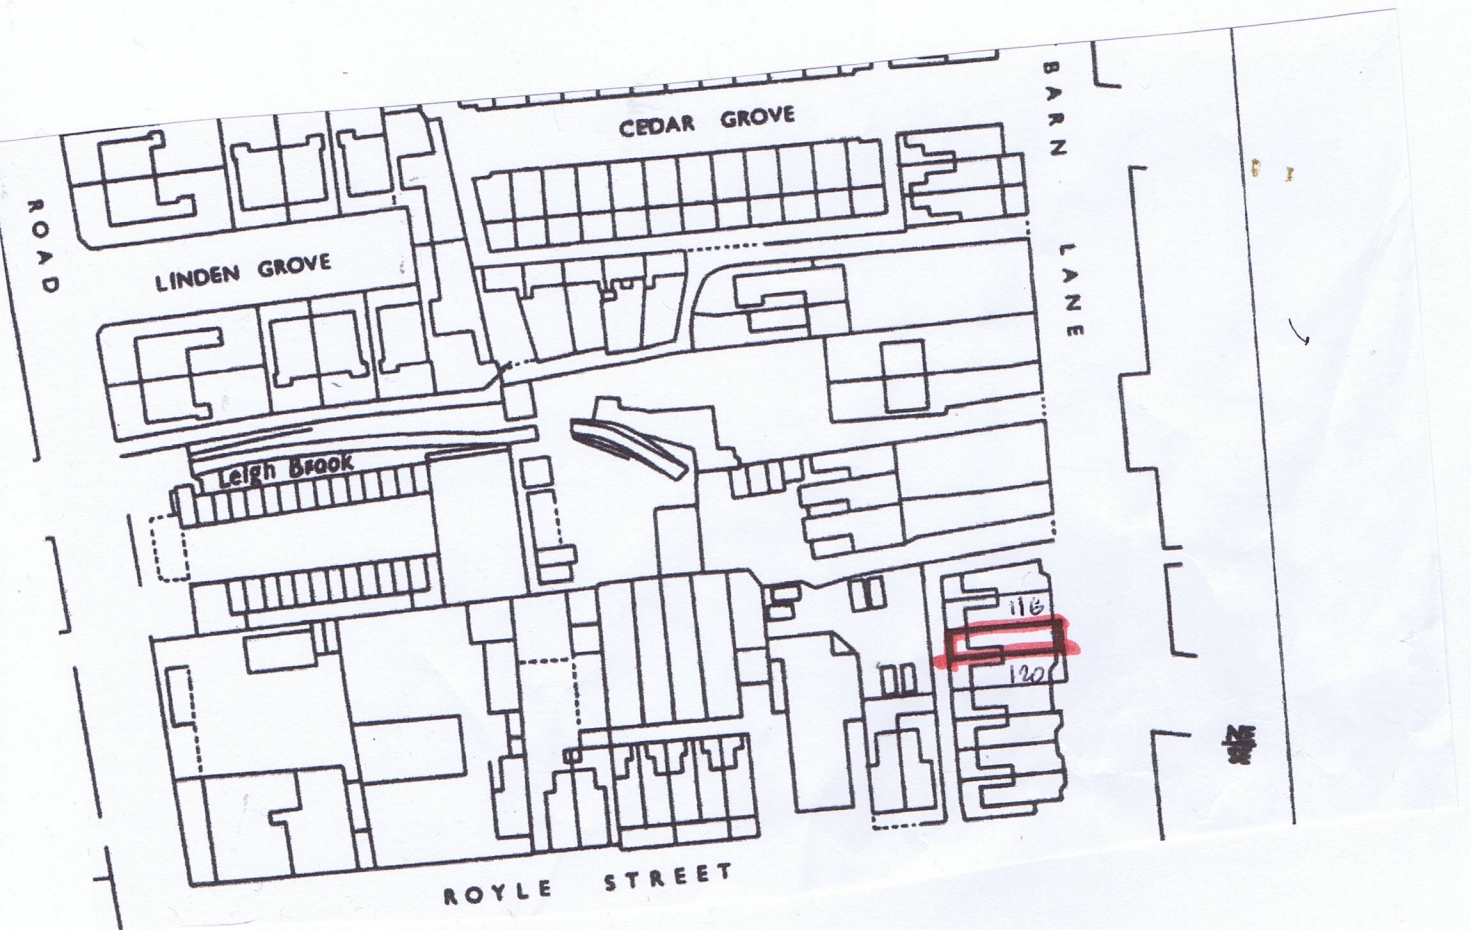

location plan
1:1250 @ A4