


GROUND FLOOR PLAN. (As Proposed)

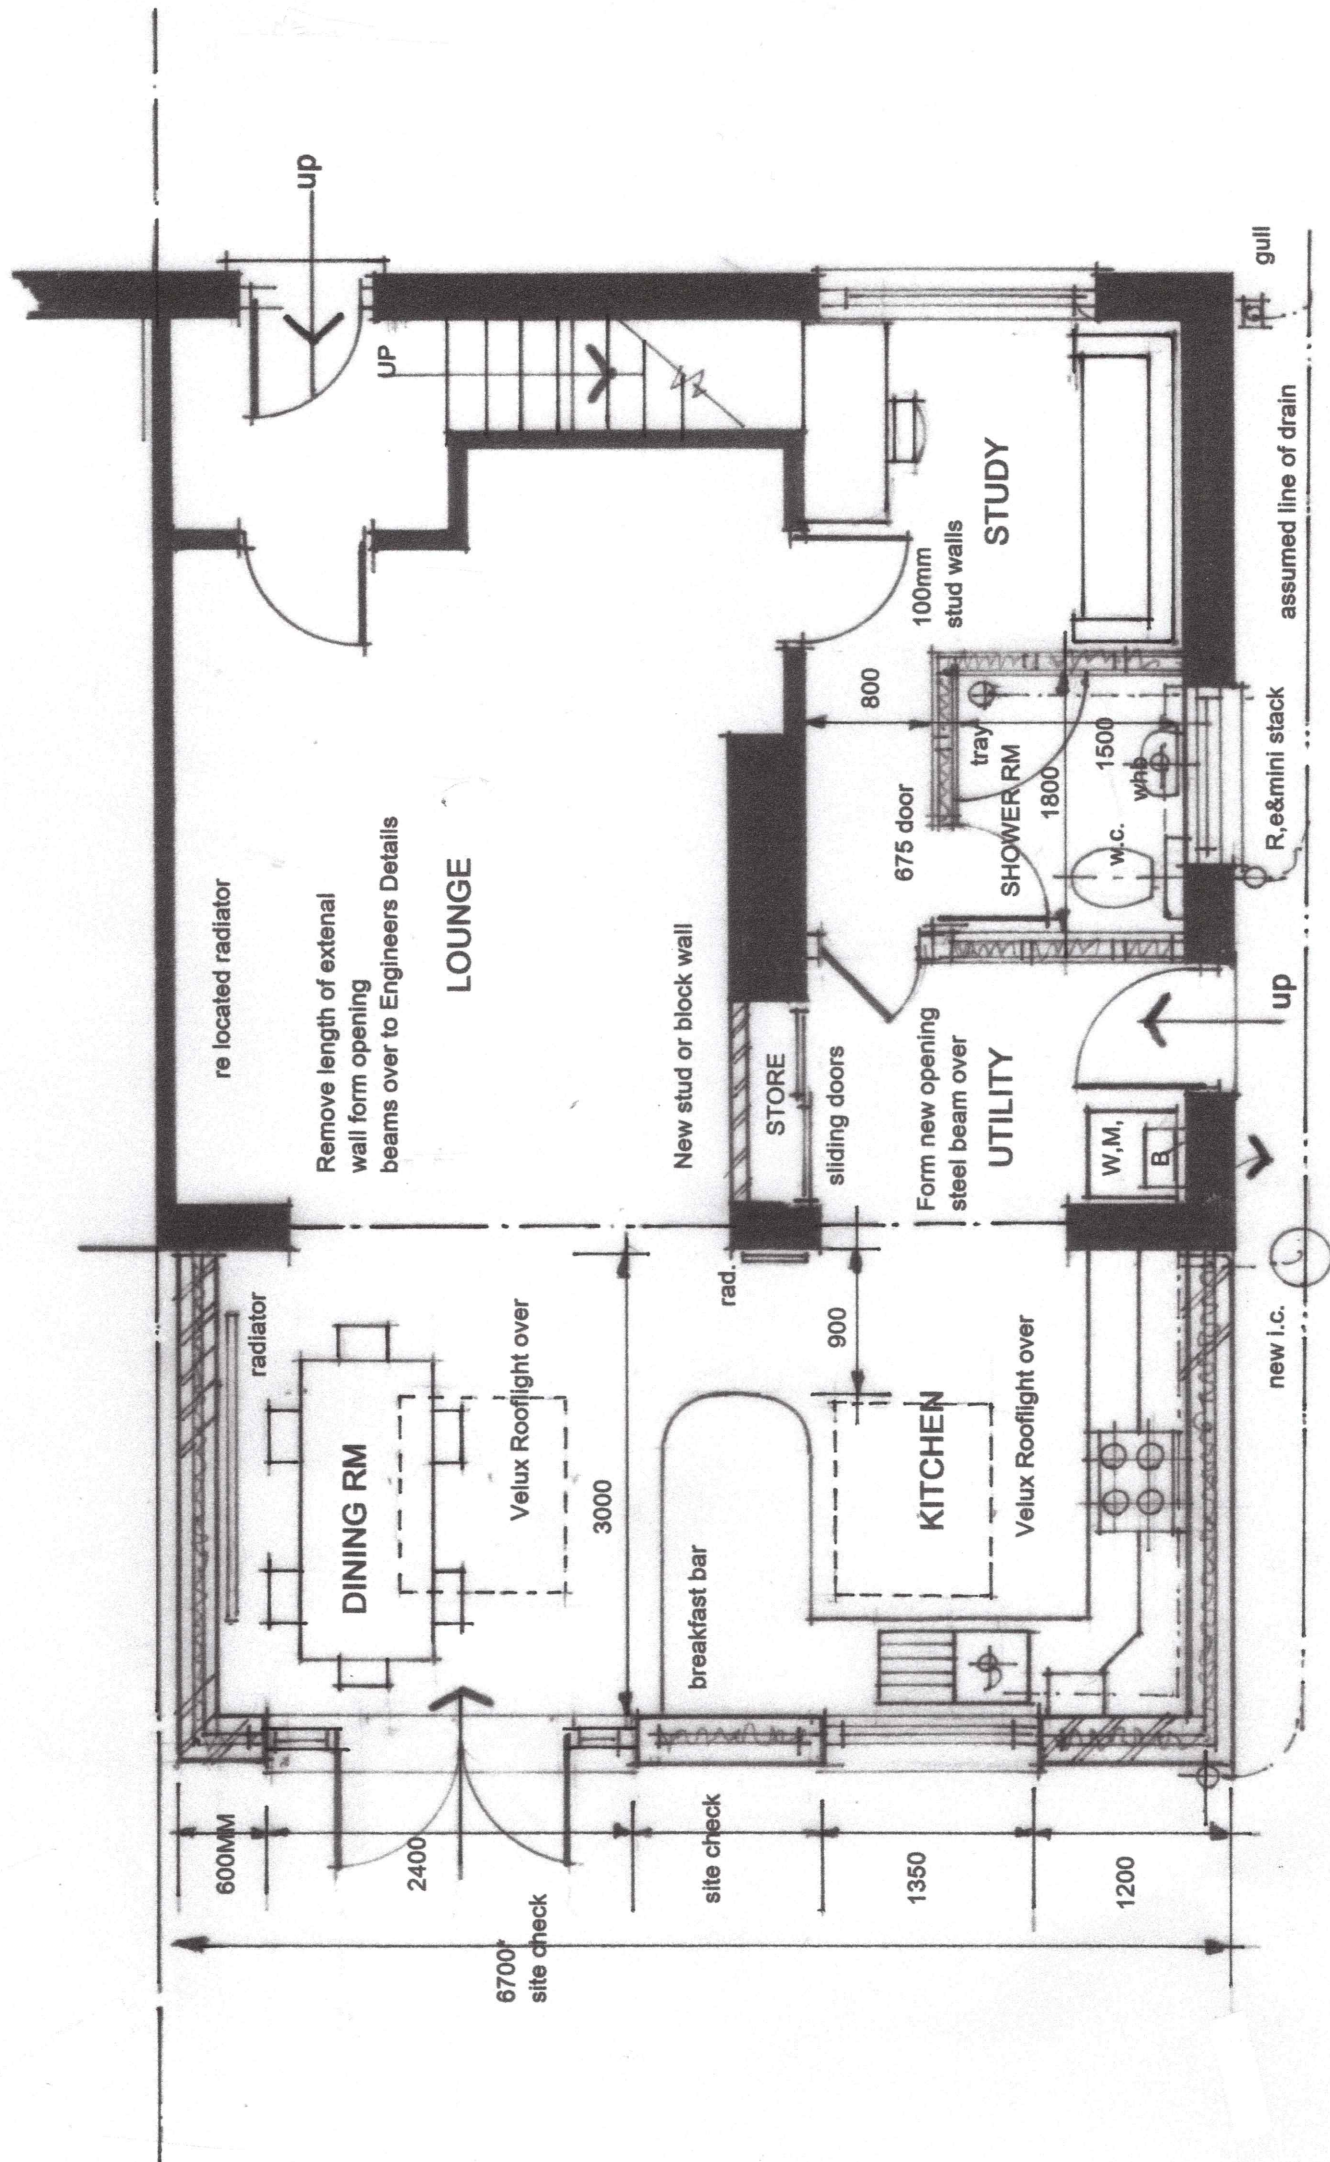

Drwg. No; RG /SP /03.

Scale ; 1 :50 @ A3