
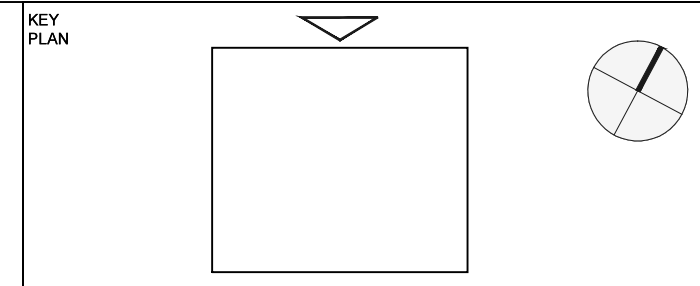


MATERIALS

1. Black facing brick, stretcher bond
2. Pre-cast GRC facade frame panels
3. Pre-cast GRC panels
4. Slot window - max 1sqm total per floor
5. Proprietary full-height shopfront glazing
6. Metal louvre blades in front of glazing within reveal of window
7. Metal louvres with opening panels where required for access to plant/bins behind

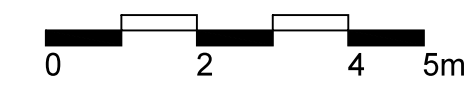

DO NOT SCALE FROM THIS DRAWING.

THIS DRAWING IS BASED ON DIMENSIONAL SURVEY INFORMATION PROVIDED BY OTHERS. THE ARCHITECT HONORING DOES NOT ACCEPT RESPONSIBILITY FOR THE ACCURACY OF THIS SURVEY INFORMATION.

ALL DIMENSIONS ARE SHOWN IN METRIC.

THIS DRAWING REMAINS THE COPYRIGHT OF **CARSON & PARTNERS**

CLIENT

ALUMNO DEVELOPMENTS

NOTES

C	VENTILATION LOUVRES ADDED	21.09.2021
B	SLOT GLAZING+LOUVRE CHANGED TO BRICK PANEL	11.11.2020
A	DRAFTING AMENDMENT	03.03.2020
Rev	Reason for issue	Date

Carson & Partners
2nd Floor
Argyll Chambers
Buchanan Street
Glasgow G2 8BD
+44 (0)141 442 0036
+44 (0)203 442 0036
www.carsonandpartners.com

PROJECT

CHURCH INN

STUDENT ACCOMMODATION

HIGHER CAMBRIDGE STREET MANCHESTER

TITLE	ELEVATION NORTH
-------	--------------------

DRAWING NUMBER	REVISION
PL 033	C

PLANNING

DATE 15.10.2019	DRAWN BY JR	SCALE 1:100@a1
PLOT DATE	CHECKED BY	PROJECT NUMBER 0203

