
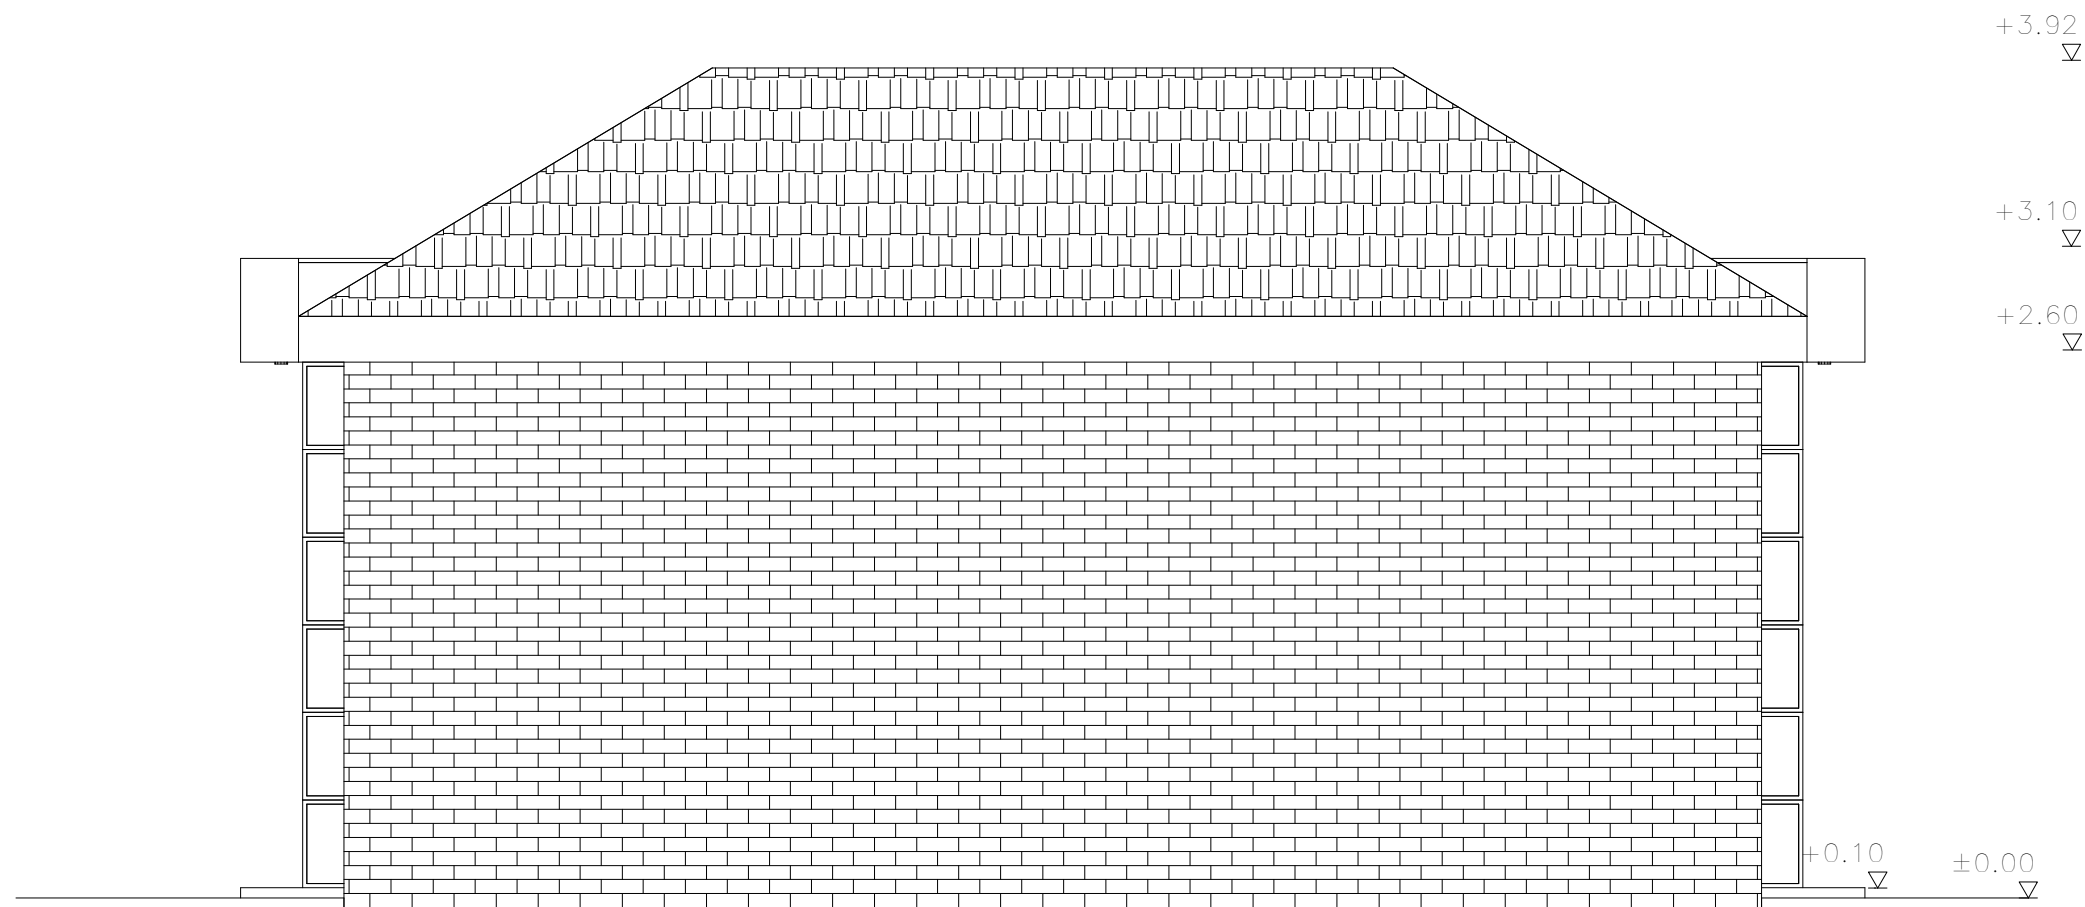


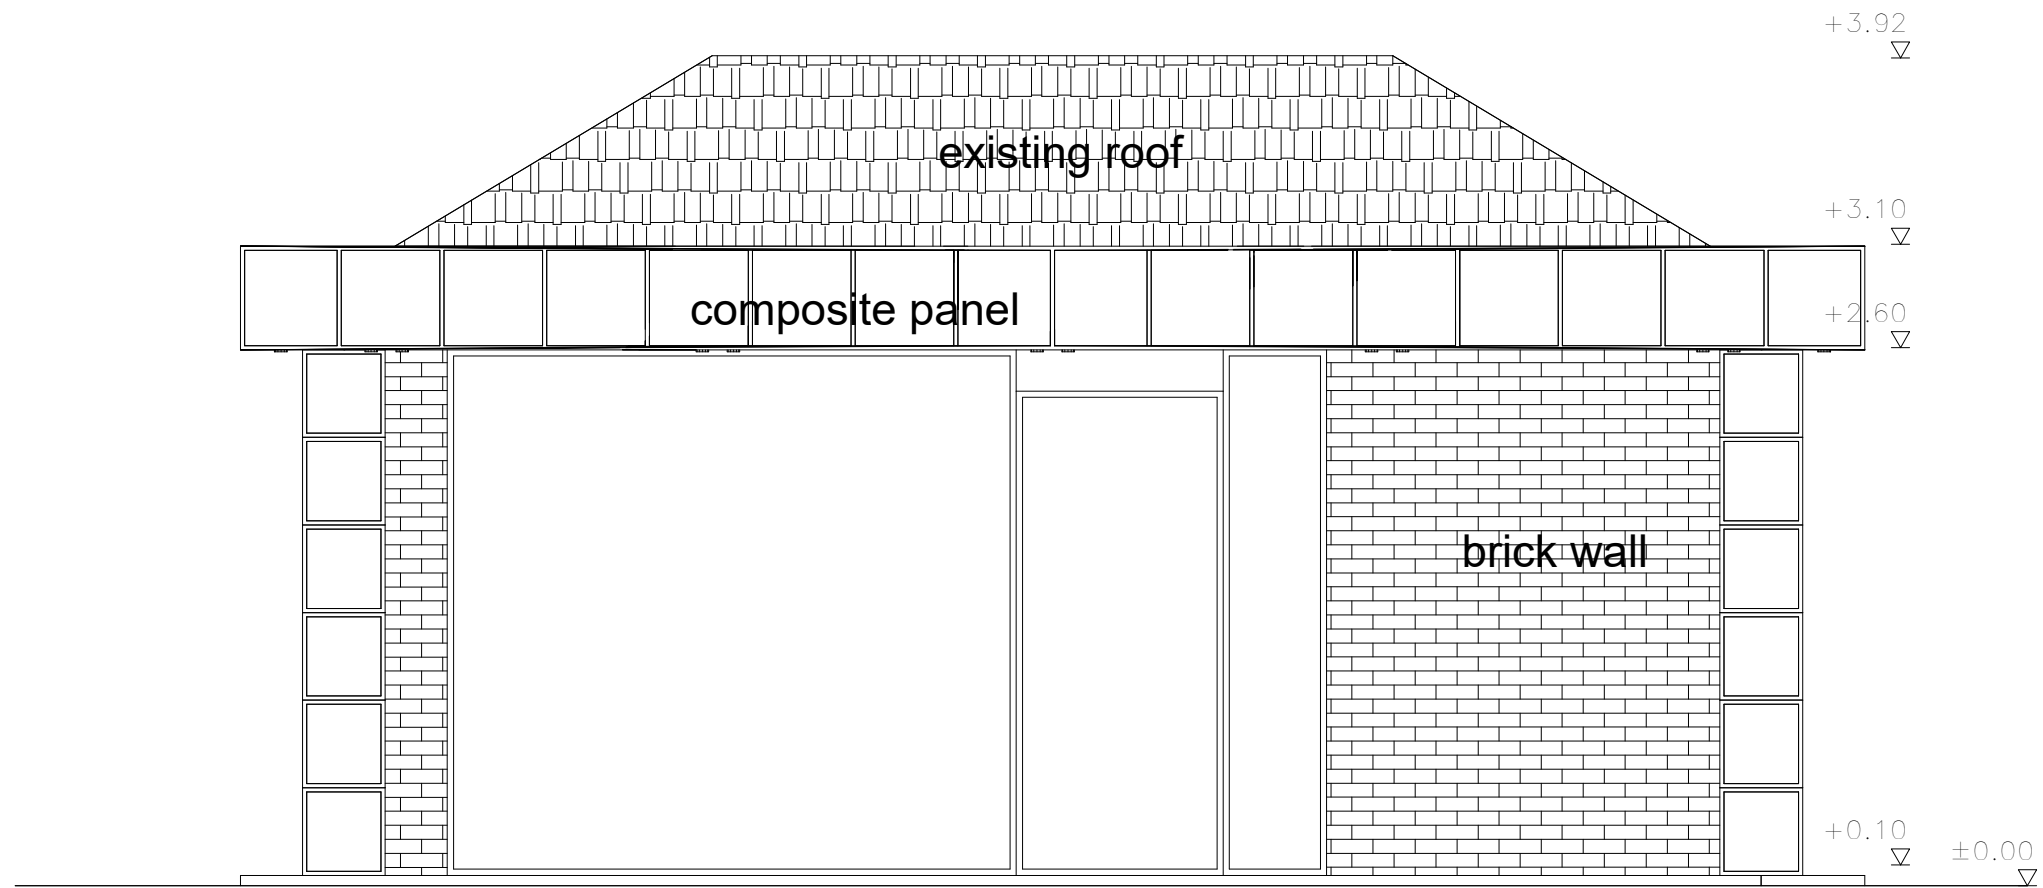

client: _____

drawing no: _____

scale/date _____

project: _____

2021/06-047
drawing title: _____

1:50 28/06/2021

Existing Development
BARLOW MOOR ROAD

PROPOSED ELEVATIONS

by: _____
checked: **MANSUROGLU LTD**
E.M.