

Notes

Figured dimensions are to be used in all cases.

Dimensions should not be scaled from drawing unless for planning application purposes.

All existing dimensions should be checked on site before commencement of the works.

Land Registry and ownership boundaries are produced by Studio KMA using all reasonable endeavours. Studio KMA cannot be held responsible for scale discrepancies in plans supplied by others.

Any discrepancies in dimensions should be clarified with the Architect at the address below prior to commencement of the works.

No deviation from this drawing will be permitted without the prior written consent of the Architect.

This drawing is to be read in conjunction with all the relevant Mechanical and Electrical drawings.


This drawing is to be read in conjunction with the relevant Structural Engineer's drawings, structural calculations and recommendations.

This drawing is to be read in conjunction with the relevant Fire Safety Strategy drawings.

Please note that the use of any quantification data is done so at the users own risk.

This drawing is the copyright of Studio KMA and is to be returned to the Architect on completion of the contract. The drawing should not be reproduced without the written permission of Studio KMA.

Rev.	Date	Revision Description	Drawn	Checked
P3	17.02.21	Door Design Updated	DG	DG
P4	09.03.21	Amends to signage note	DG	DG
P5	12.08.21	Amended to reflect planning consent and design of external lighting	DG	DG
P6	15.10.21	General amendments	DG	DG
P7	22.10.21	Projecting sign updated	DG	DG
P8	15.11.21	Logo added to sign	DG	DG
P9	16.11.21	Sign reduced to 40mm thick	DG	DG

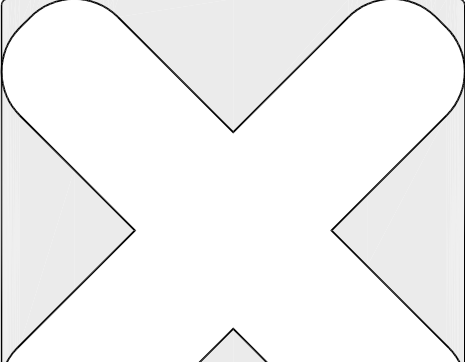

Project Name
Manchester
26/28 King Street

Drawing Title
Proposed Detailed Plans, Elevation, Section and Indicative Visuals



Drawing Number
MKS-KMA-00-ZZ-ZZ--DR-A-7001

Project Number	Status	Revision
T0946	A3 Planning	P9


Drawn by	Authorised by	Date
DAG	DAG	15.09.20

Studio KMA


4 Cornwell Court | Burnswick Street | Oskham | O/L1 1ET
T: 01457 872161
10 Nicholas Street | Chester | CH1 2NX
T: 01244 478065
E: info@studiokma.co.uk
www.studiokma.co.uk

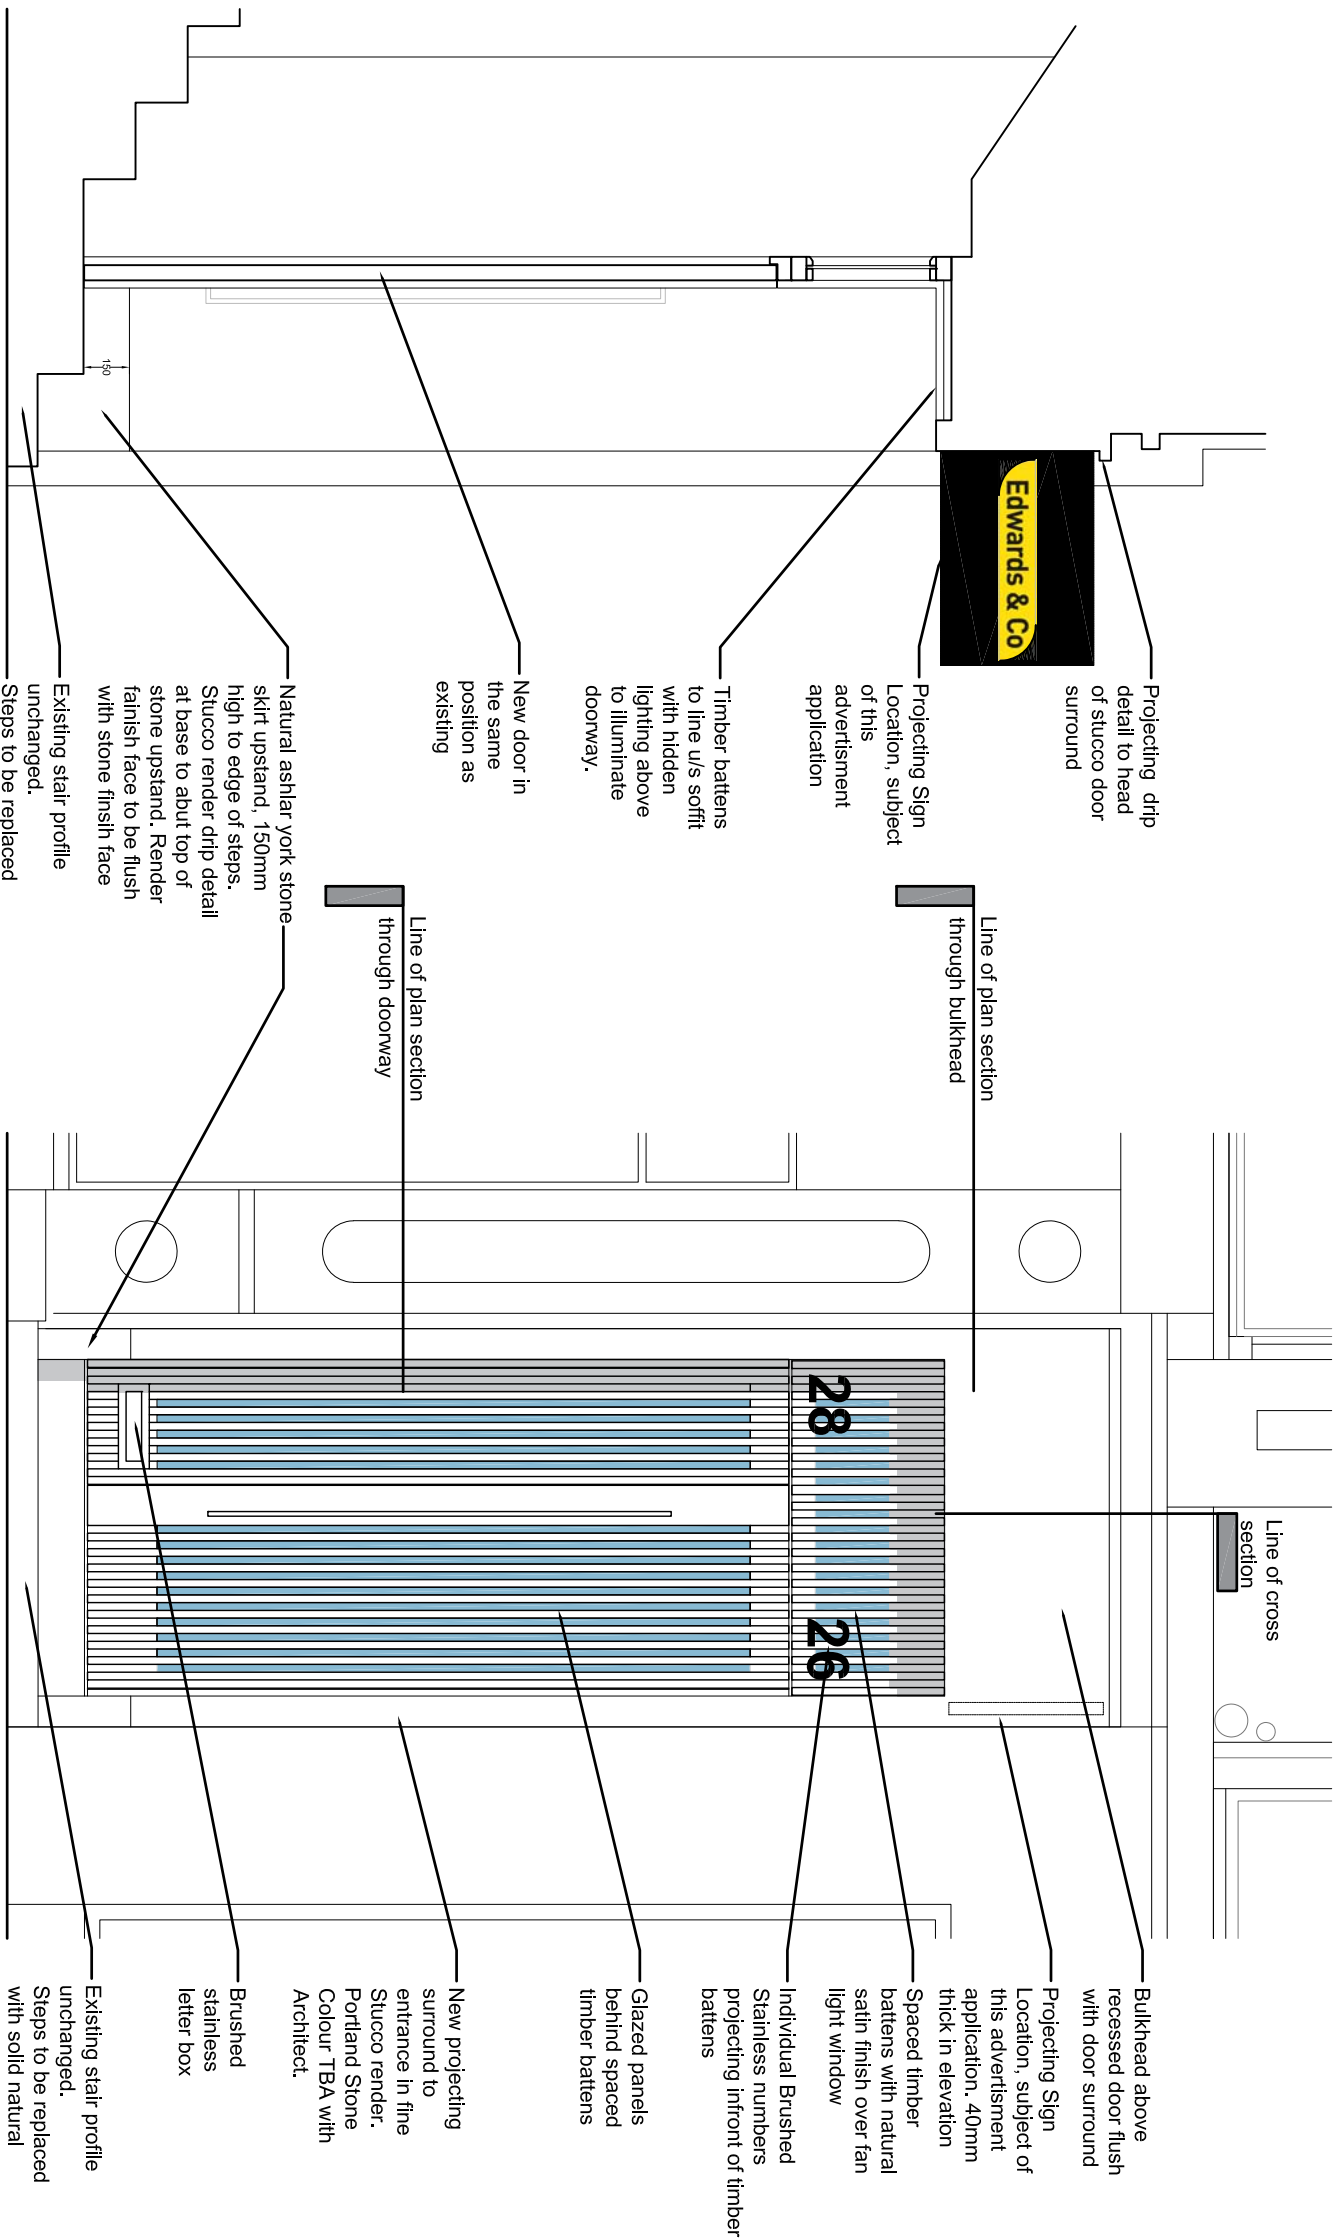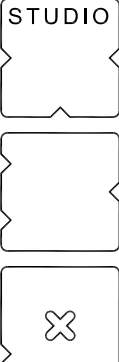


Proposed Entrance Elevation 1.25 @ A3

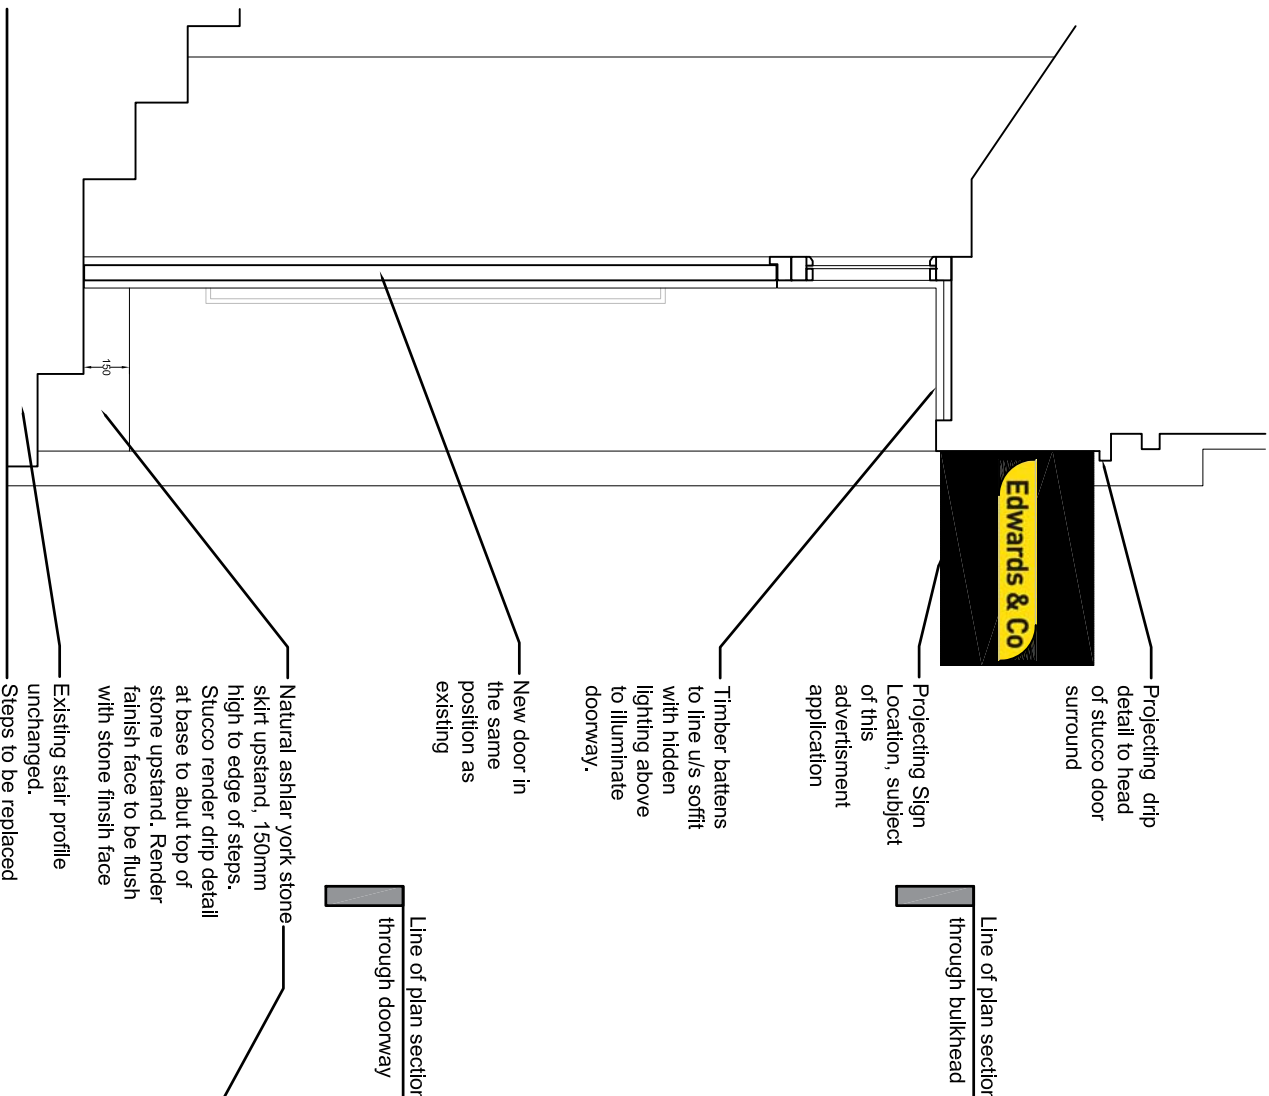

Proposed Cross Section 1.25 @ A3

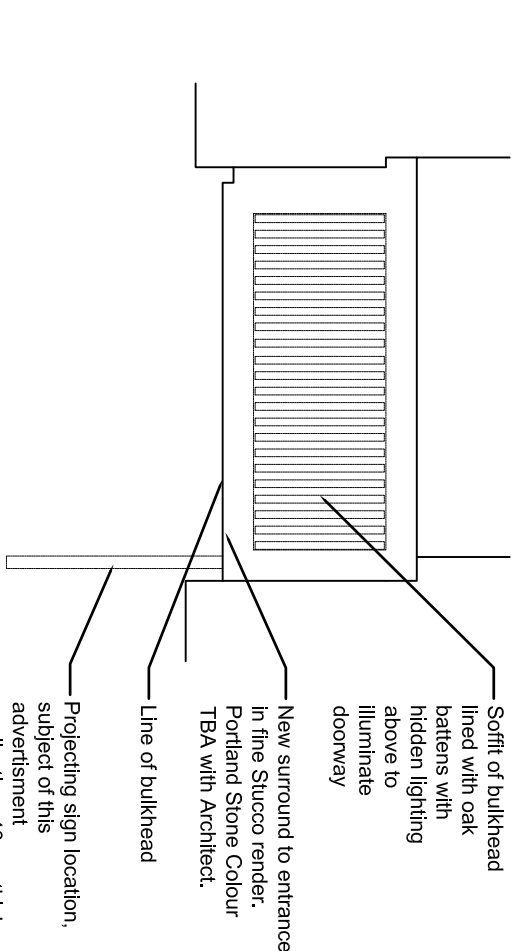

Proposed Plan Through Bulkhead 1.25 @ A3

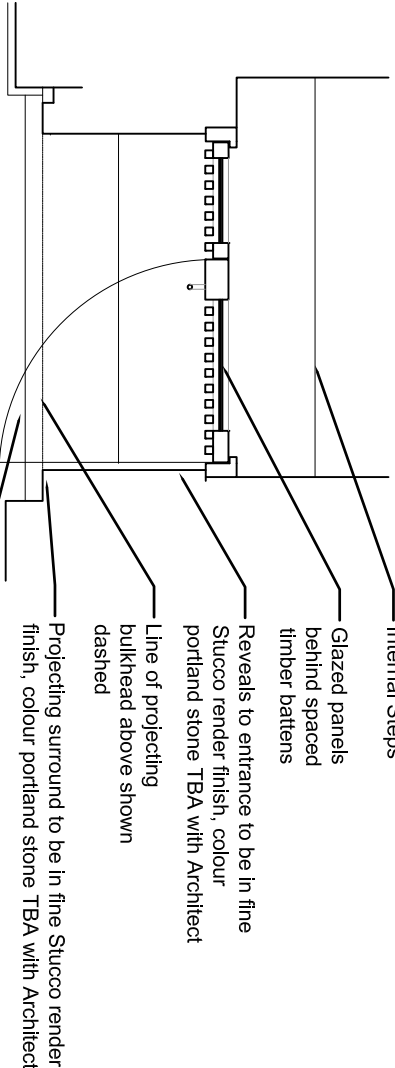

Proposed Plan Through Doorway 1.25 @ A3