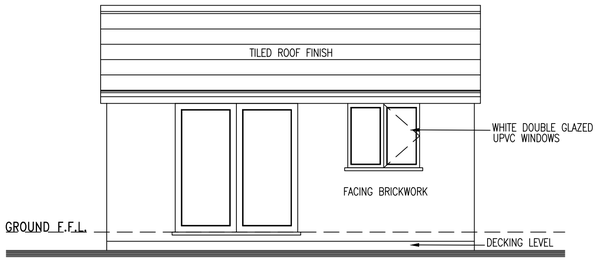

Proposed Front Elevation

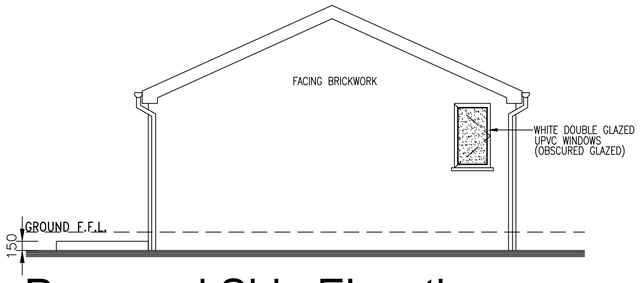

Proposed Side Elevation

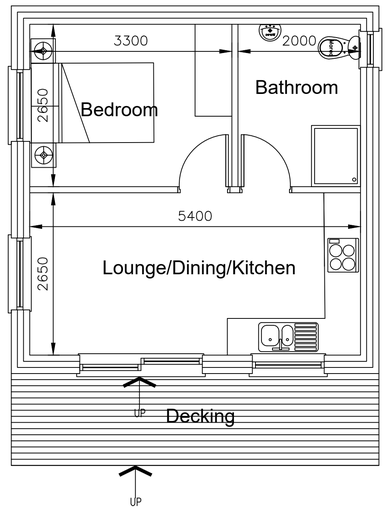

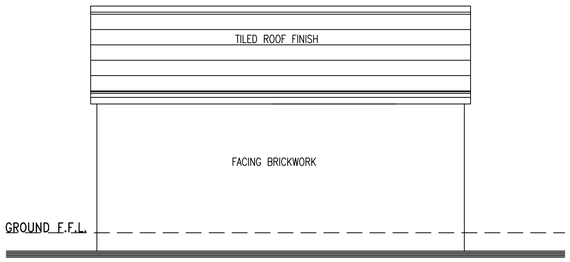

Proposed Rear Elevation

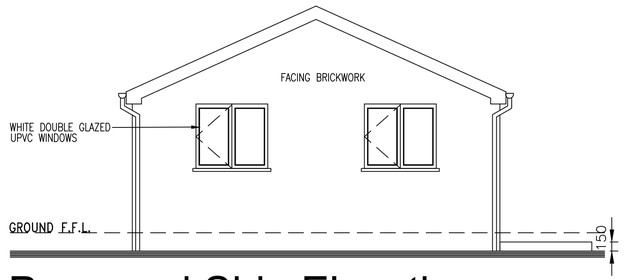

Proposed Side Elevation

AJ ARCHITECTURAL LTD

Rev.	Description	By	Date

Project	Drawing Title		
Mr D Campbell, 91 Buckingham Road, Manchester, M21 OQT	Proposed Layouts Outbuilding		
	Drawing No. CAMPBELL/04		Rev. A
1. Figured dimensions to be followed in preference to scale. 2. All dimensions to be checked on site prior to the commencement of any work. Any discrepancies to be reported immediately to the Architect prior to commencing 3. This drawing is the copyright of AJ Architectural LTD. and may not be copied or used without prior consent.	Drawn by J.TD.	Scale 1:50	Date Jun' 21