
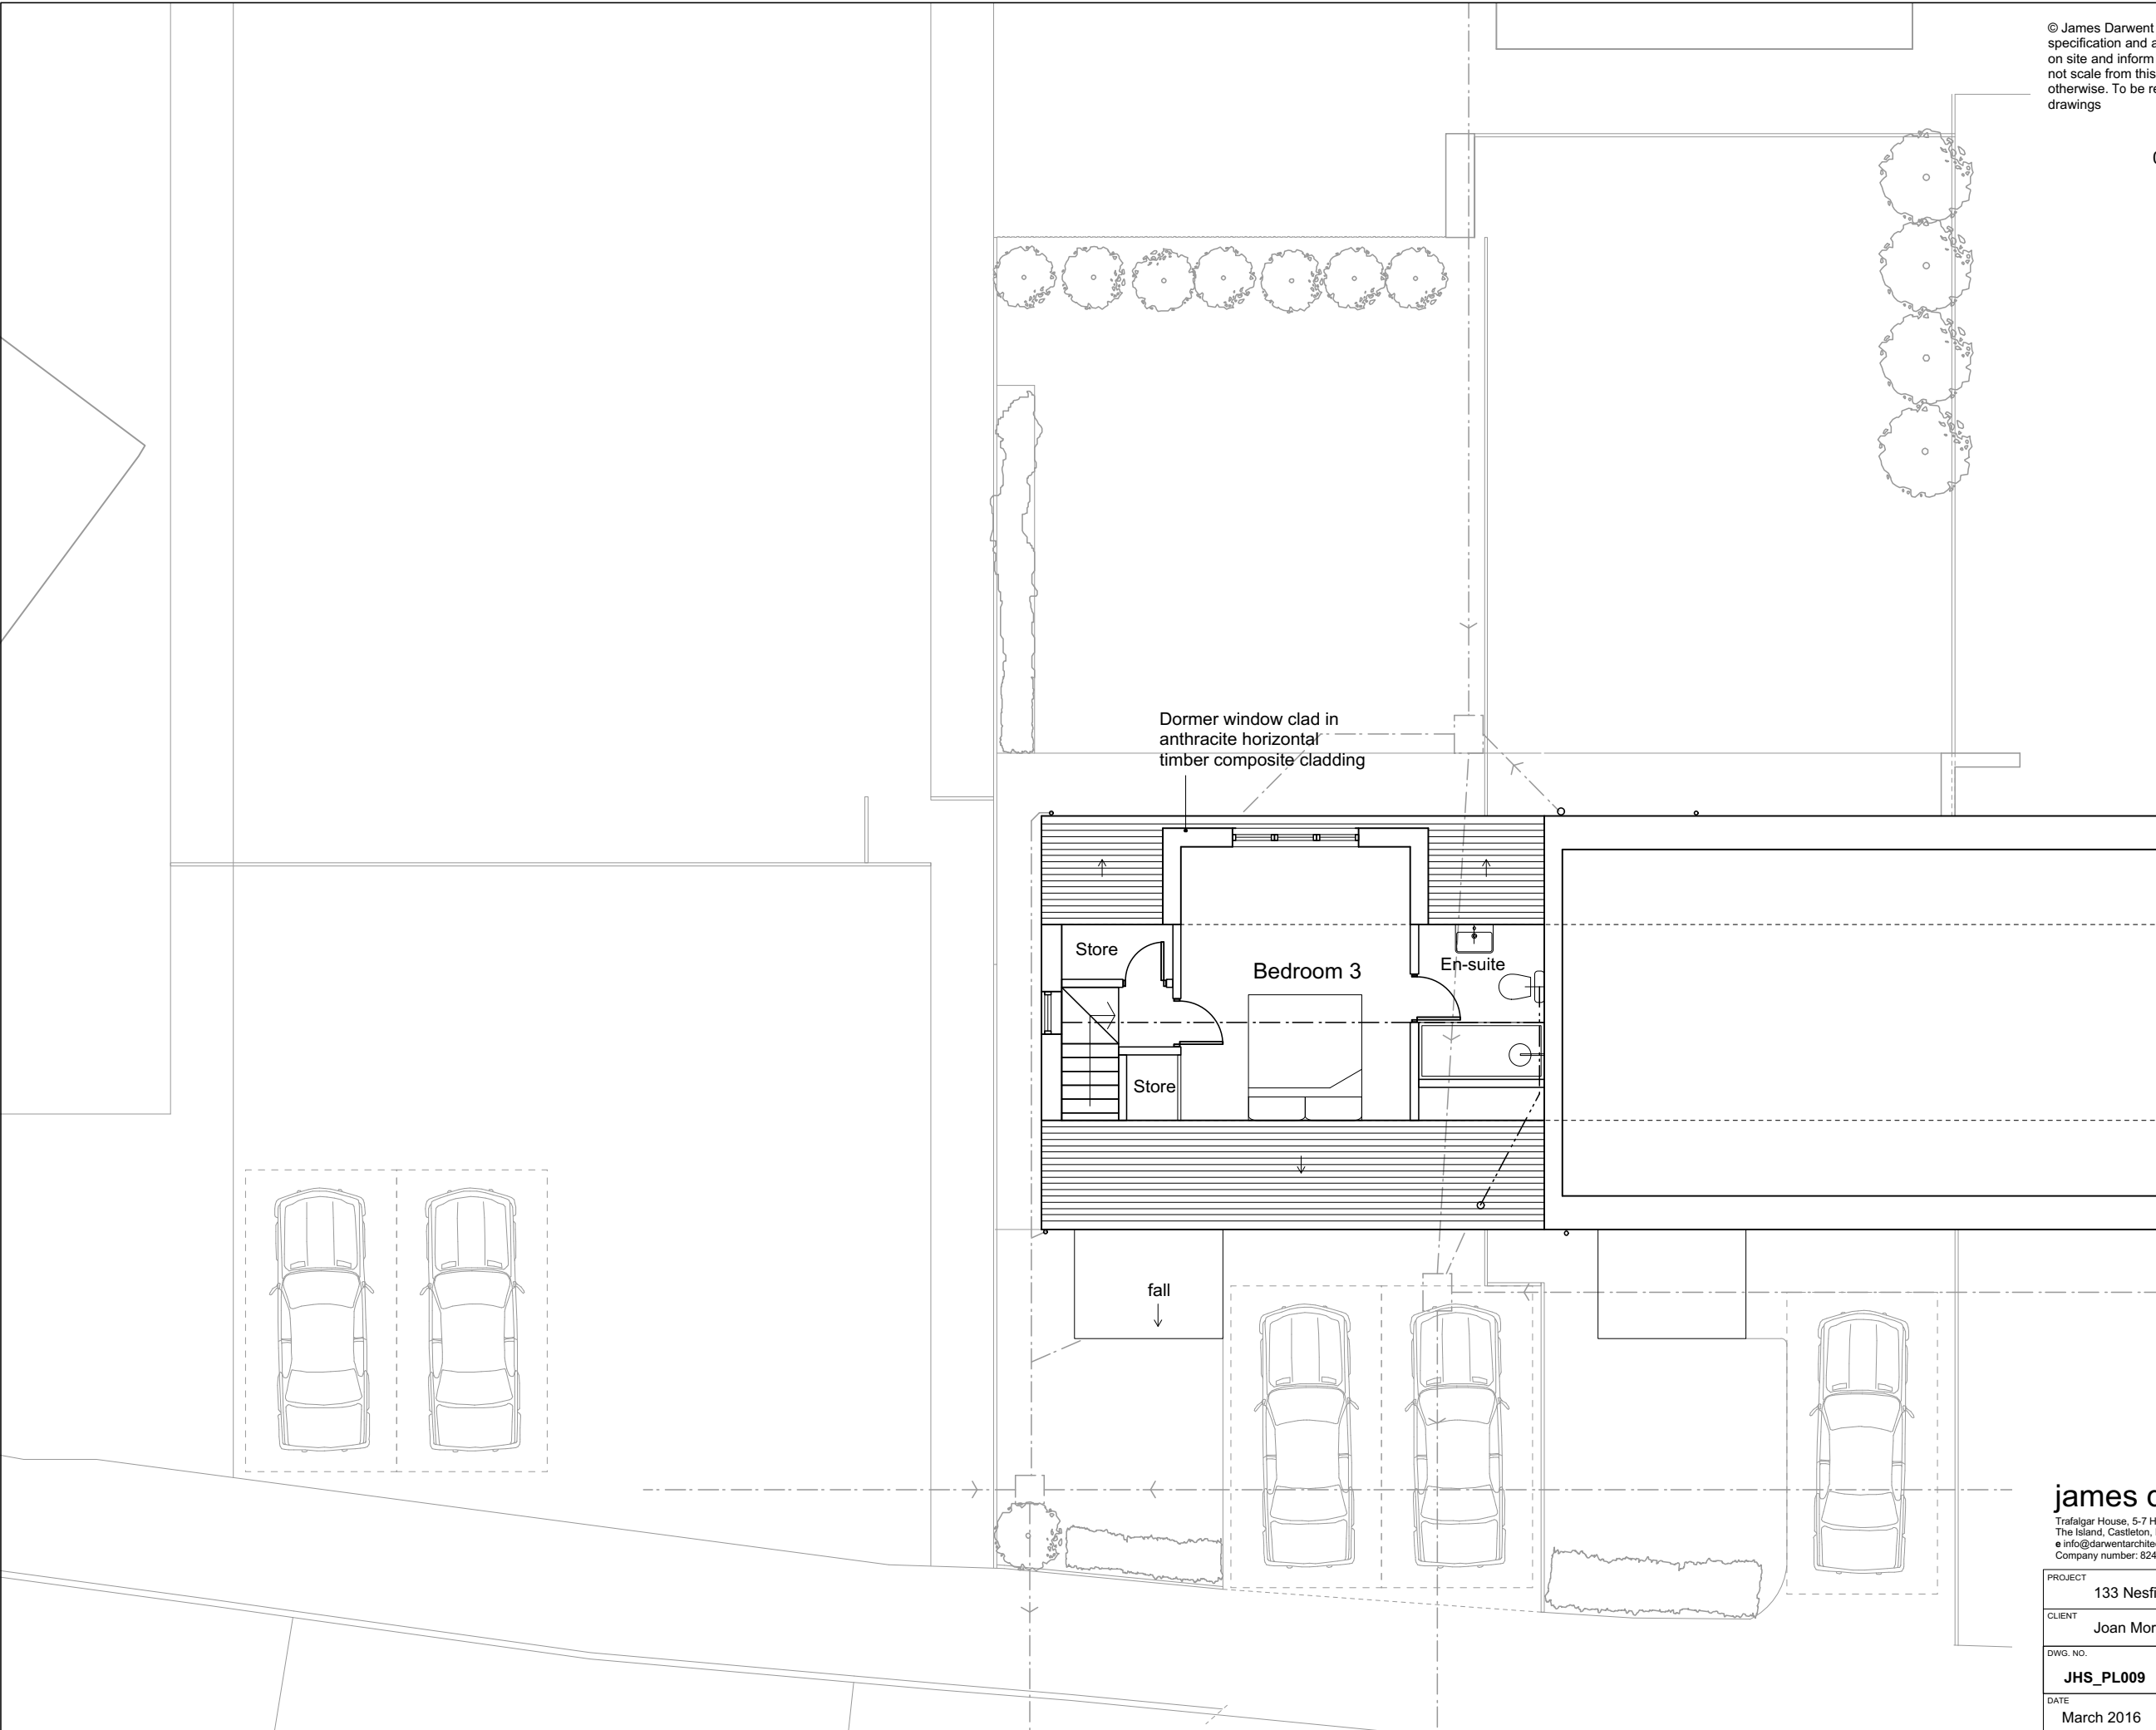


© James Darwent Architecture Ltd. To be read in conjunction with the specification and all relevant drawings. Contractor to check all dimensions on site and inform architect in writing of any inaccuracies to drawings. Do not scale from this drawing. All noted dimensions in MM unless stated otherwise. To be read in conjunction with all other architects and engineers drawings

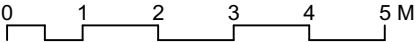

DRAFT  
22nd March 2016

james darwent architecture ltd  
Trafalgar House, 5-7 High Lane, Chorlton-Cum-Hardy, Manchester, M21 9DJ  
The Island, Castleton, Hope Valley, Derbyshire, S33 8WN  
e info@darwentarchitecture.co.uk w www.darwentarchitecture.co.uk  
Company number: 8246259 t (0161) 8813031 f (01433) 695560

|                                                         |                    |                     |                |
|---------------------------------------------------------|--------------------|---------------------|----------------|
| PROJECT<br>133 Nesfield Road, Sale, Manchester, M23 0HR |                    |                     |                |
| CLIENT<br>Joan Morgan                                   |                    |                     |                |
| DWG. NO.<br>JHS_PL009                                   | Proposed Loft Plan | REVISION<br>-       | DRAWN BY<br>JC |
| DATE<br>March 2016                                      |                    | SCALE<br>1:100 @ A3 |                |