
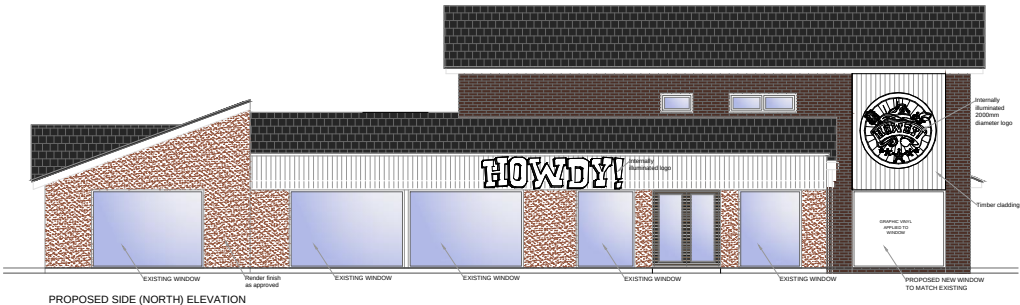
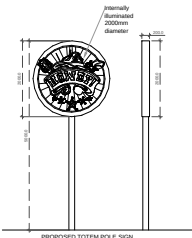


Contractor and furniture manufacturers to take on site measurements before commencing any work, architect will not be held responsible for any mis-fits on site

Any internal layout changes will need to be approved by head office prior.

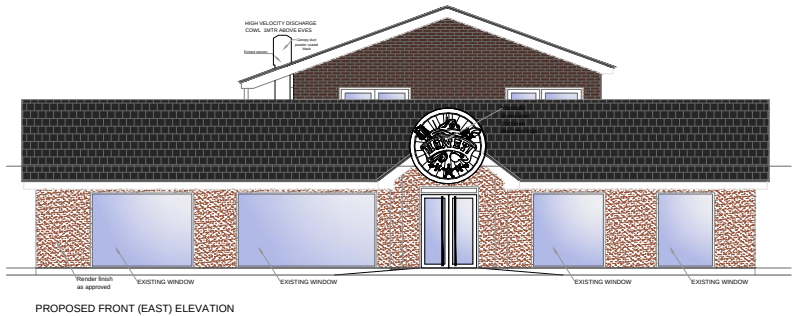

REV B - 25-10-2021
AMENDMENTS AS REQUESTED BY
PLANNING OFFICER

REV A - 22-09-2021
AMENDMENTS AS REQUESTED BY
PLANNING OFFICER

Drawing no. 5.0		
SIGN OFF		
DATE:		
CLIENT:		
HEAD OFFICE:		
date	rev.	revision/author/checker
purpose of issue PLANNING		
project HOWDY'S - MANCHESTER		
drawing PROPOSED ELEVATIONS		
Job no. 2020-280		rev.
drawn GS		checked
scale 1:200@A3		date 25.10.2021

B36 BDY

BIRMINGHAM
Mob: 07852135945
www.architectureinteriors.co.uk

architecture
and interior design

17 COLESHILL ROAD BIRMINGHAM B36 8DT
TEL: 0121-783-6211 Mob: 07852135945
Email: gs@architectureinteriors.co.uk www.architectureinteriors.co.uk