




Ground Floor Layout

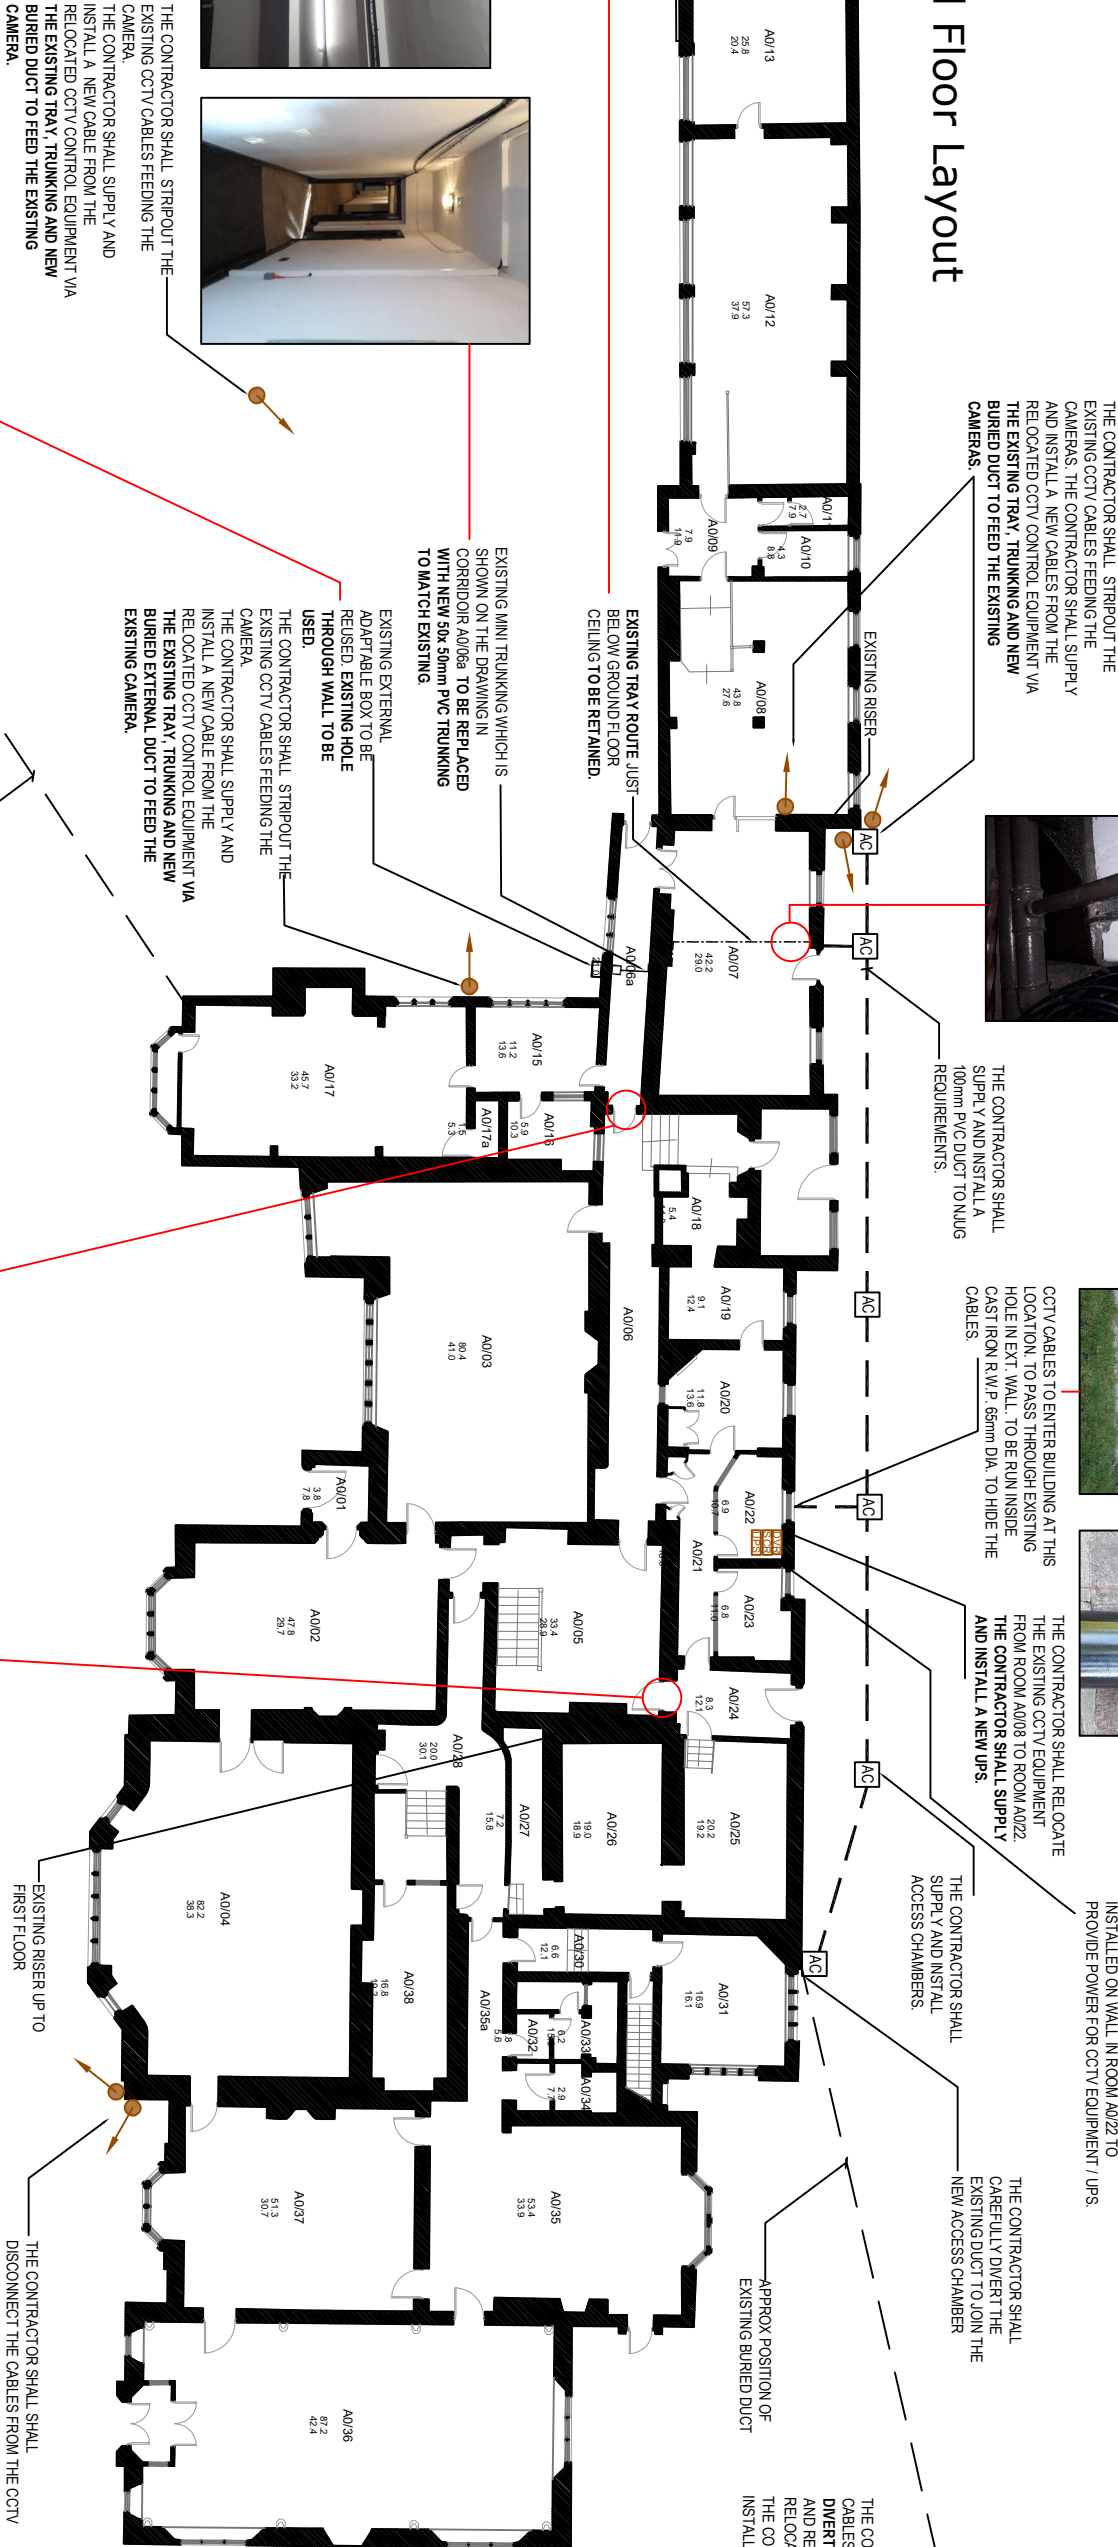

- NOTES:
1. ALL DIMENSIONS ARE IN MILLIMETRES UNLESS OTHERWISE STATED.
 2. THIS DRAWING IS TO BE READ IN CONJUNCTION WITH ALL OTHER RELEVANT DOCUMENTATION.
 3. DO NOT SCALE FROM THIS DRAWING. ALL DIMENSIONS TO BE CONFIRMED ON SITE.

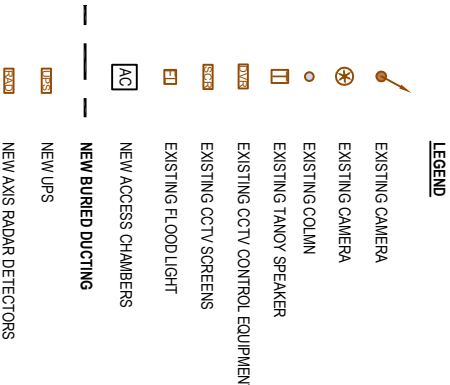

MANCHESTER CITY COUNCIL	Manchester City Council PO Box 5555 Manchester M80 2LX
Capital Programmes	
Division	
LISTED BUILDING - CONDITIONS	
DRAWING STATUS	
PROPERTY TITLE	Wythenshawe Hall Nathans Road, Wythenshawe Manchester M23 0AB
UPRN	000077247513
DPE NO.	-
PROJECT TITLE	CCTV CONTAINMENT AND RELOCATION OF HEAD END
DRAWING TITLE	Proposed Relocation of CCTV System
DWG NO.	AMP44903
DATE	18/03/2021
AUTHOR	R. Tindale
CHECKED BY	TJ
APPROVED BY	

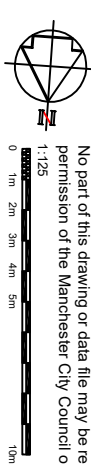

No part of this drawing or data file may be reproduced without prior written permission of the Manchester City Council or approved representative.

DRAWING NO. MCC-ZZ-GF-DR-E-0011-S2