



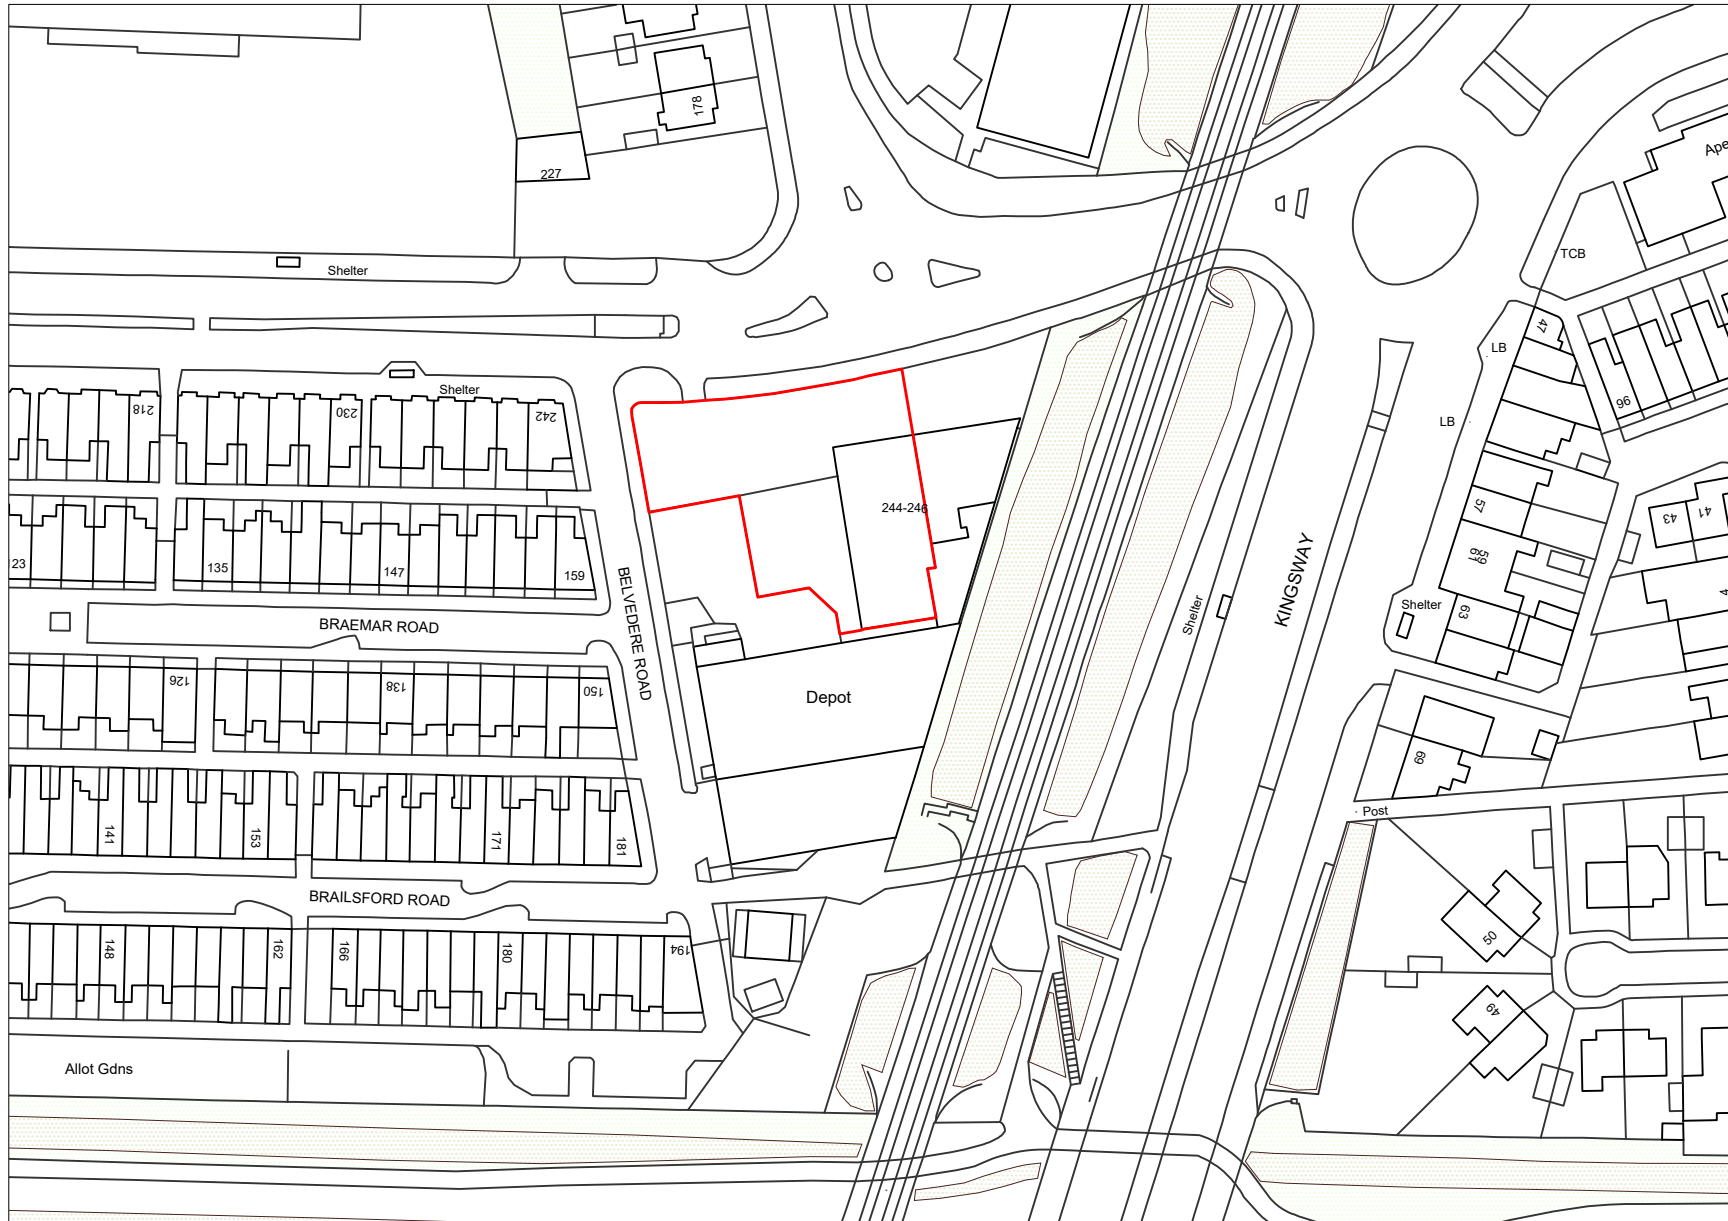

Ordnance Survey, (c) Crown Copyright 2021. All rights reserved. Licence number 100022432

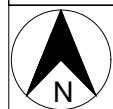

Bradley-Mason
project management

Windsor House, Cornwall Road,
Harrogate, HG1 2PW
Tel: 01423 611604
www.bradley-mason.com

PROJECT:

Location

Plan

Toolstation Limited

244-246 Moseley Road,

Fallowfield,

Manchester M14 6PD

-	-	-	-
	First Issue	OS/RP	26.08.21
Rev No.	Revision	Sign	Date
Drg No:	Rev:	Sheet:	Scale:
1820791/SP	-	1/1	1:1250 @ A4
Date Drawn:	Drawn By:	Checked By:	
01.09.21	OS/RP	-	
DRAWN ON AUTOCAD 2007	Property of Bradley Mason LLP Windsor House, Cornwall Road, Harrogate, HG1 2PW. All rights of the copyright holders reserved. Unauthorised copying, hiring, lending of this data for financial or commercial gain is prohibited		