




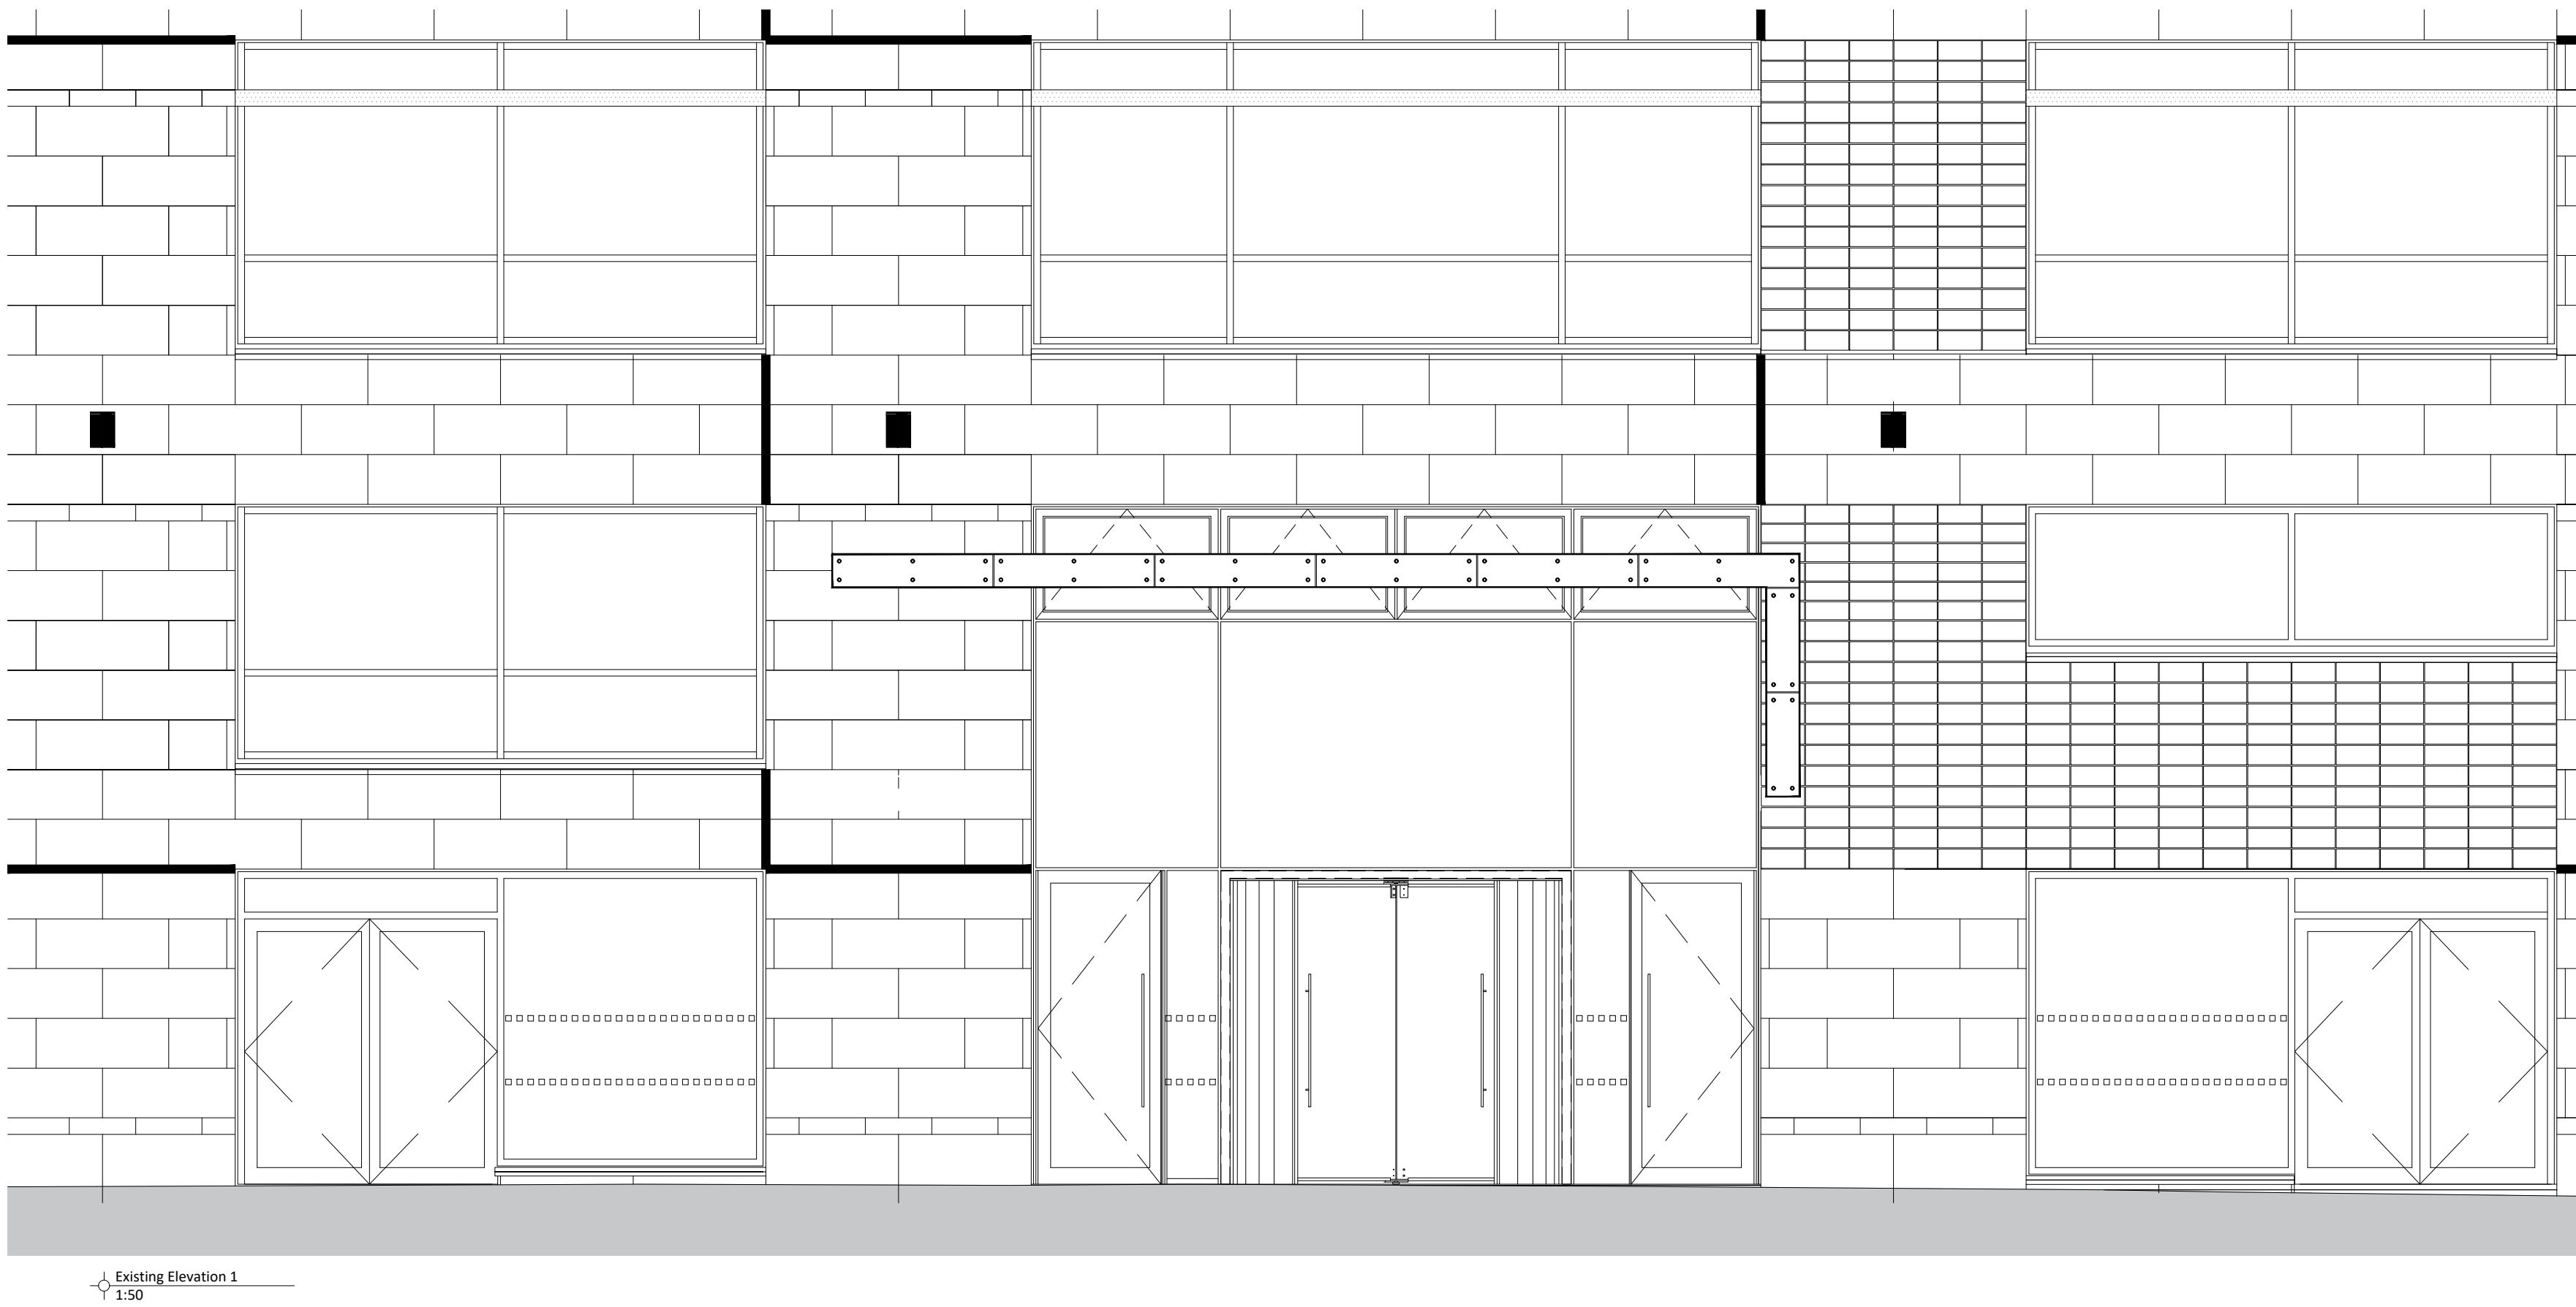


Existing Elevation 1
Y 1.50

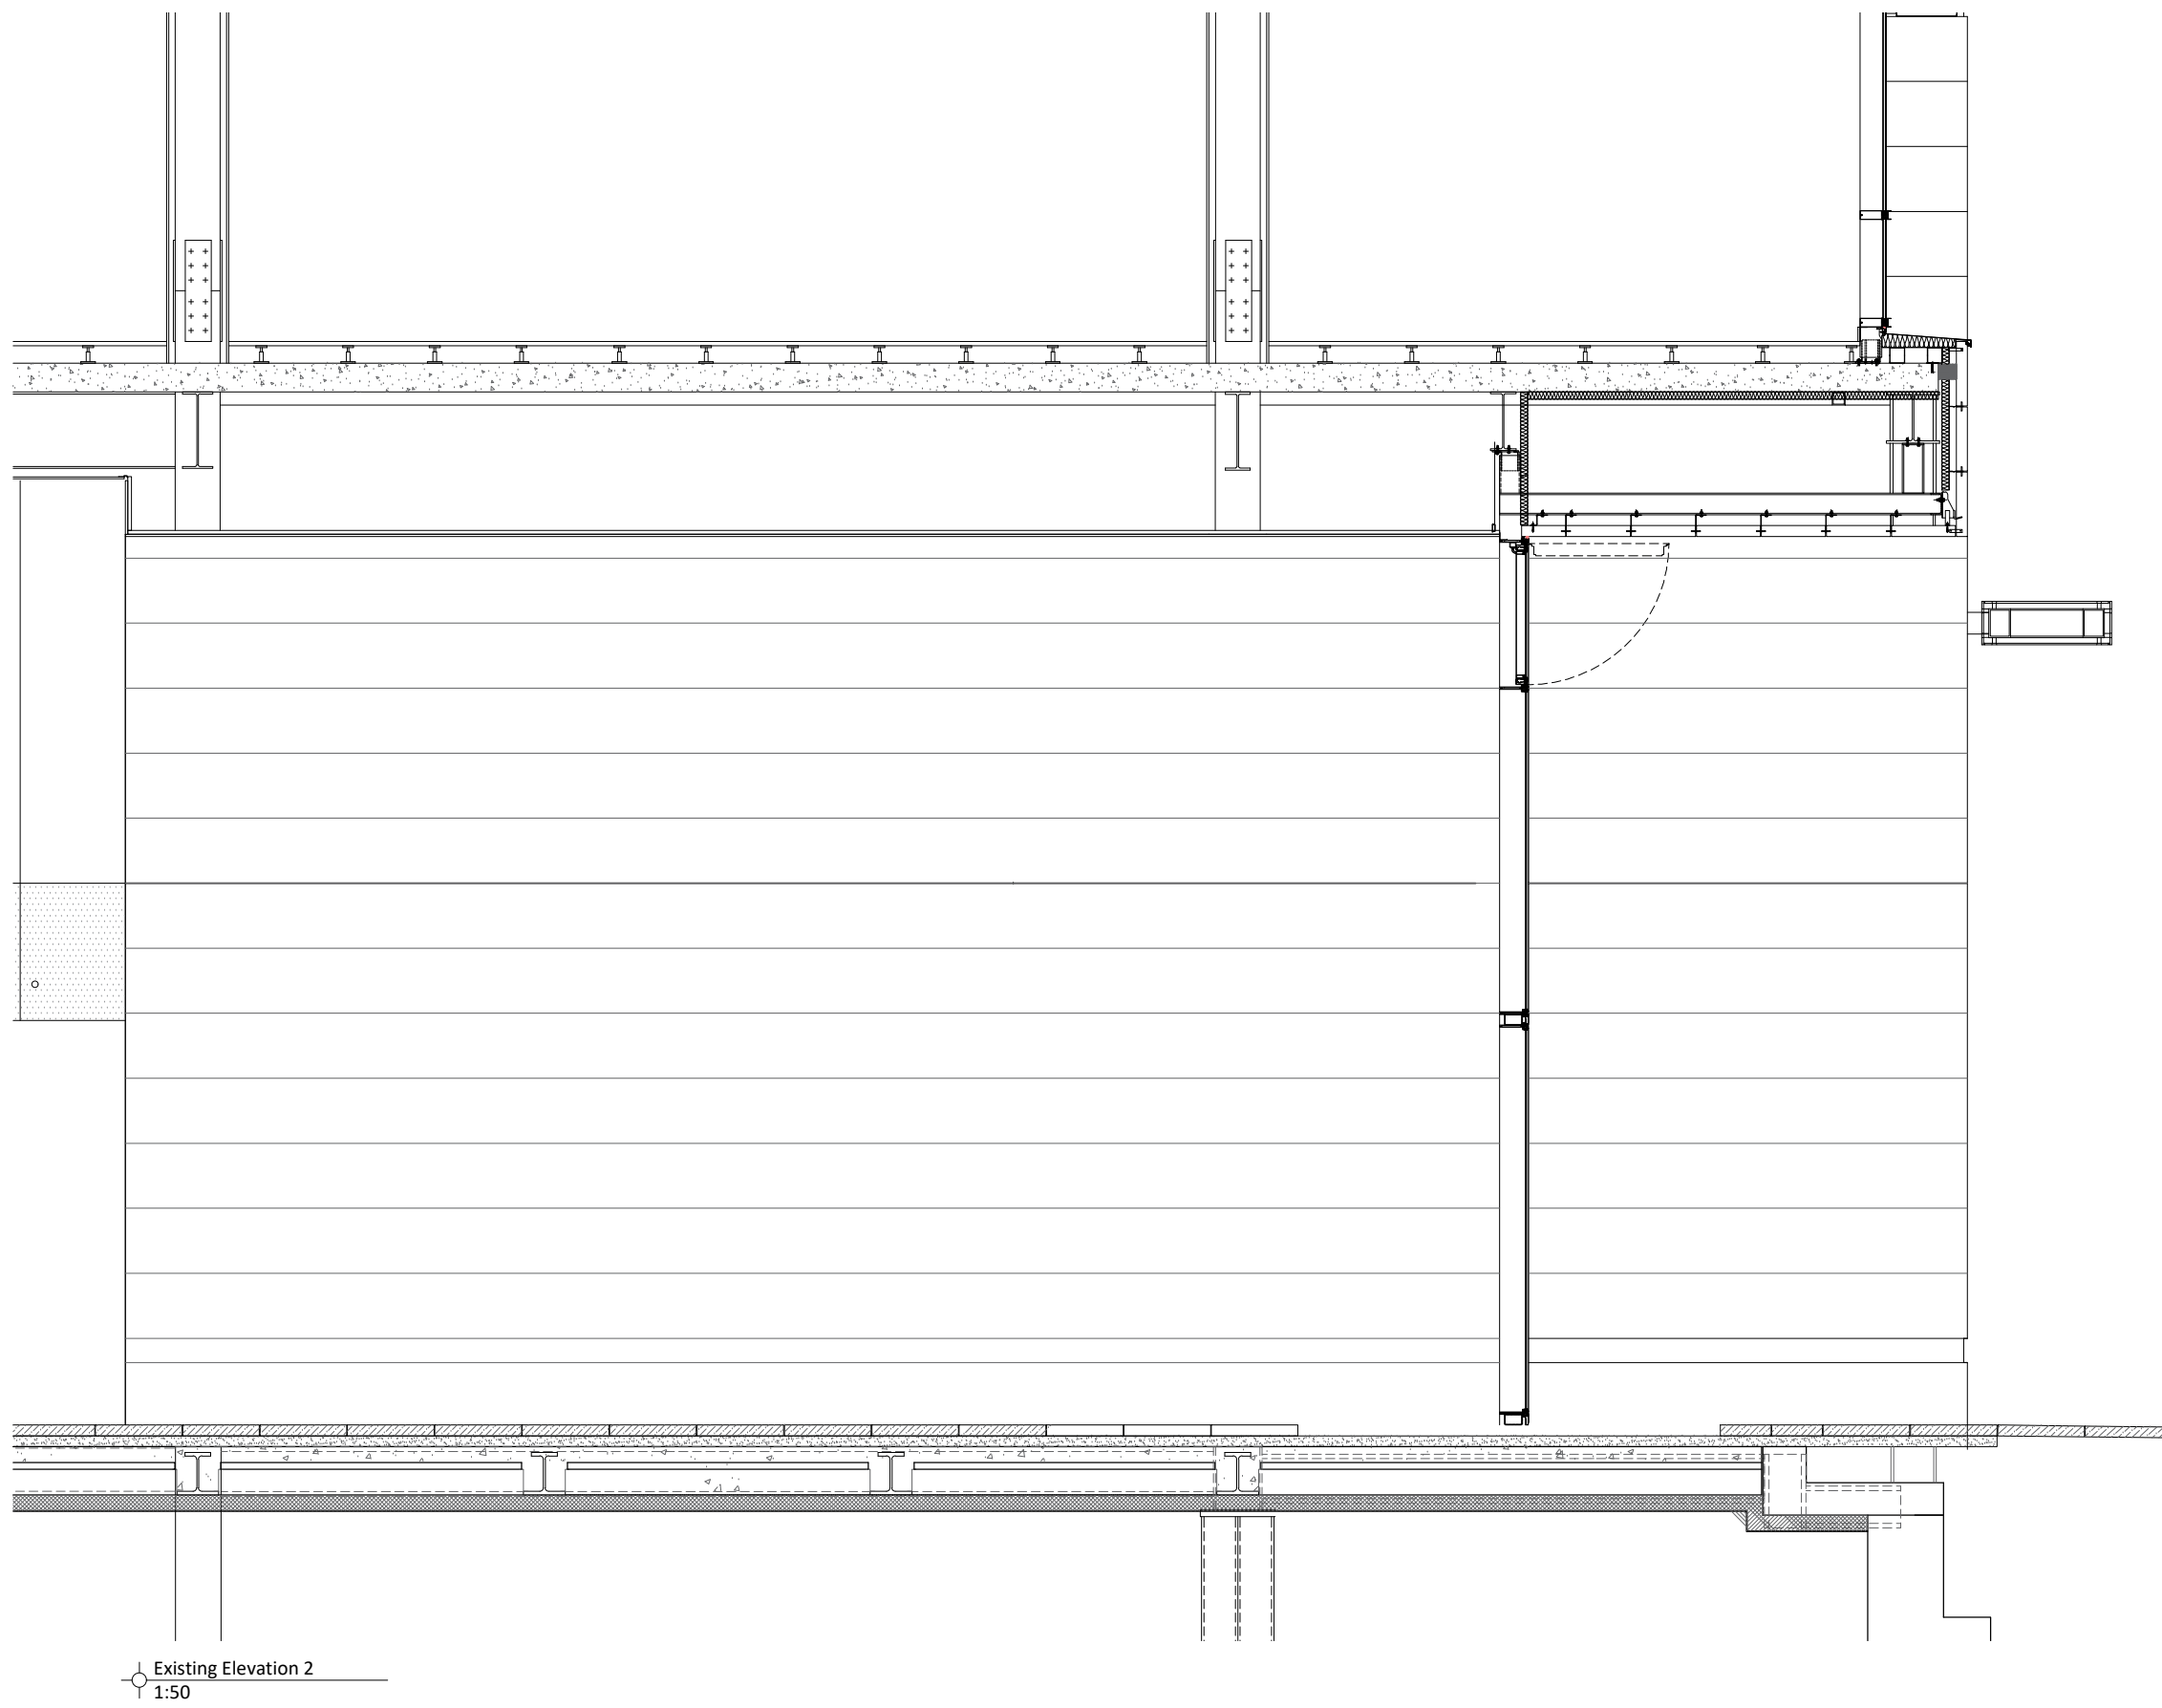


Existing Elevation 2
Y 1.50

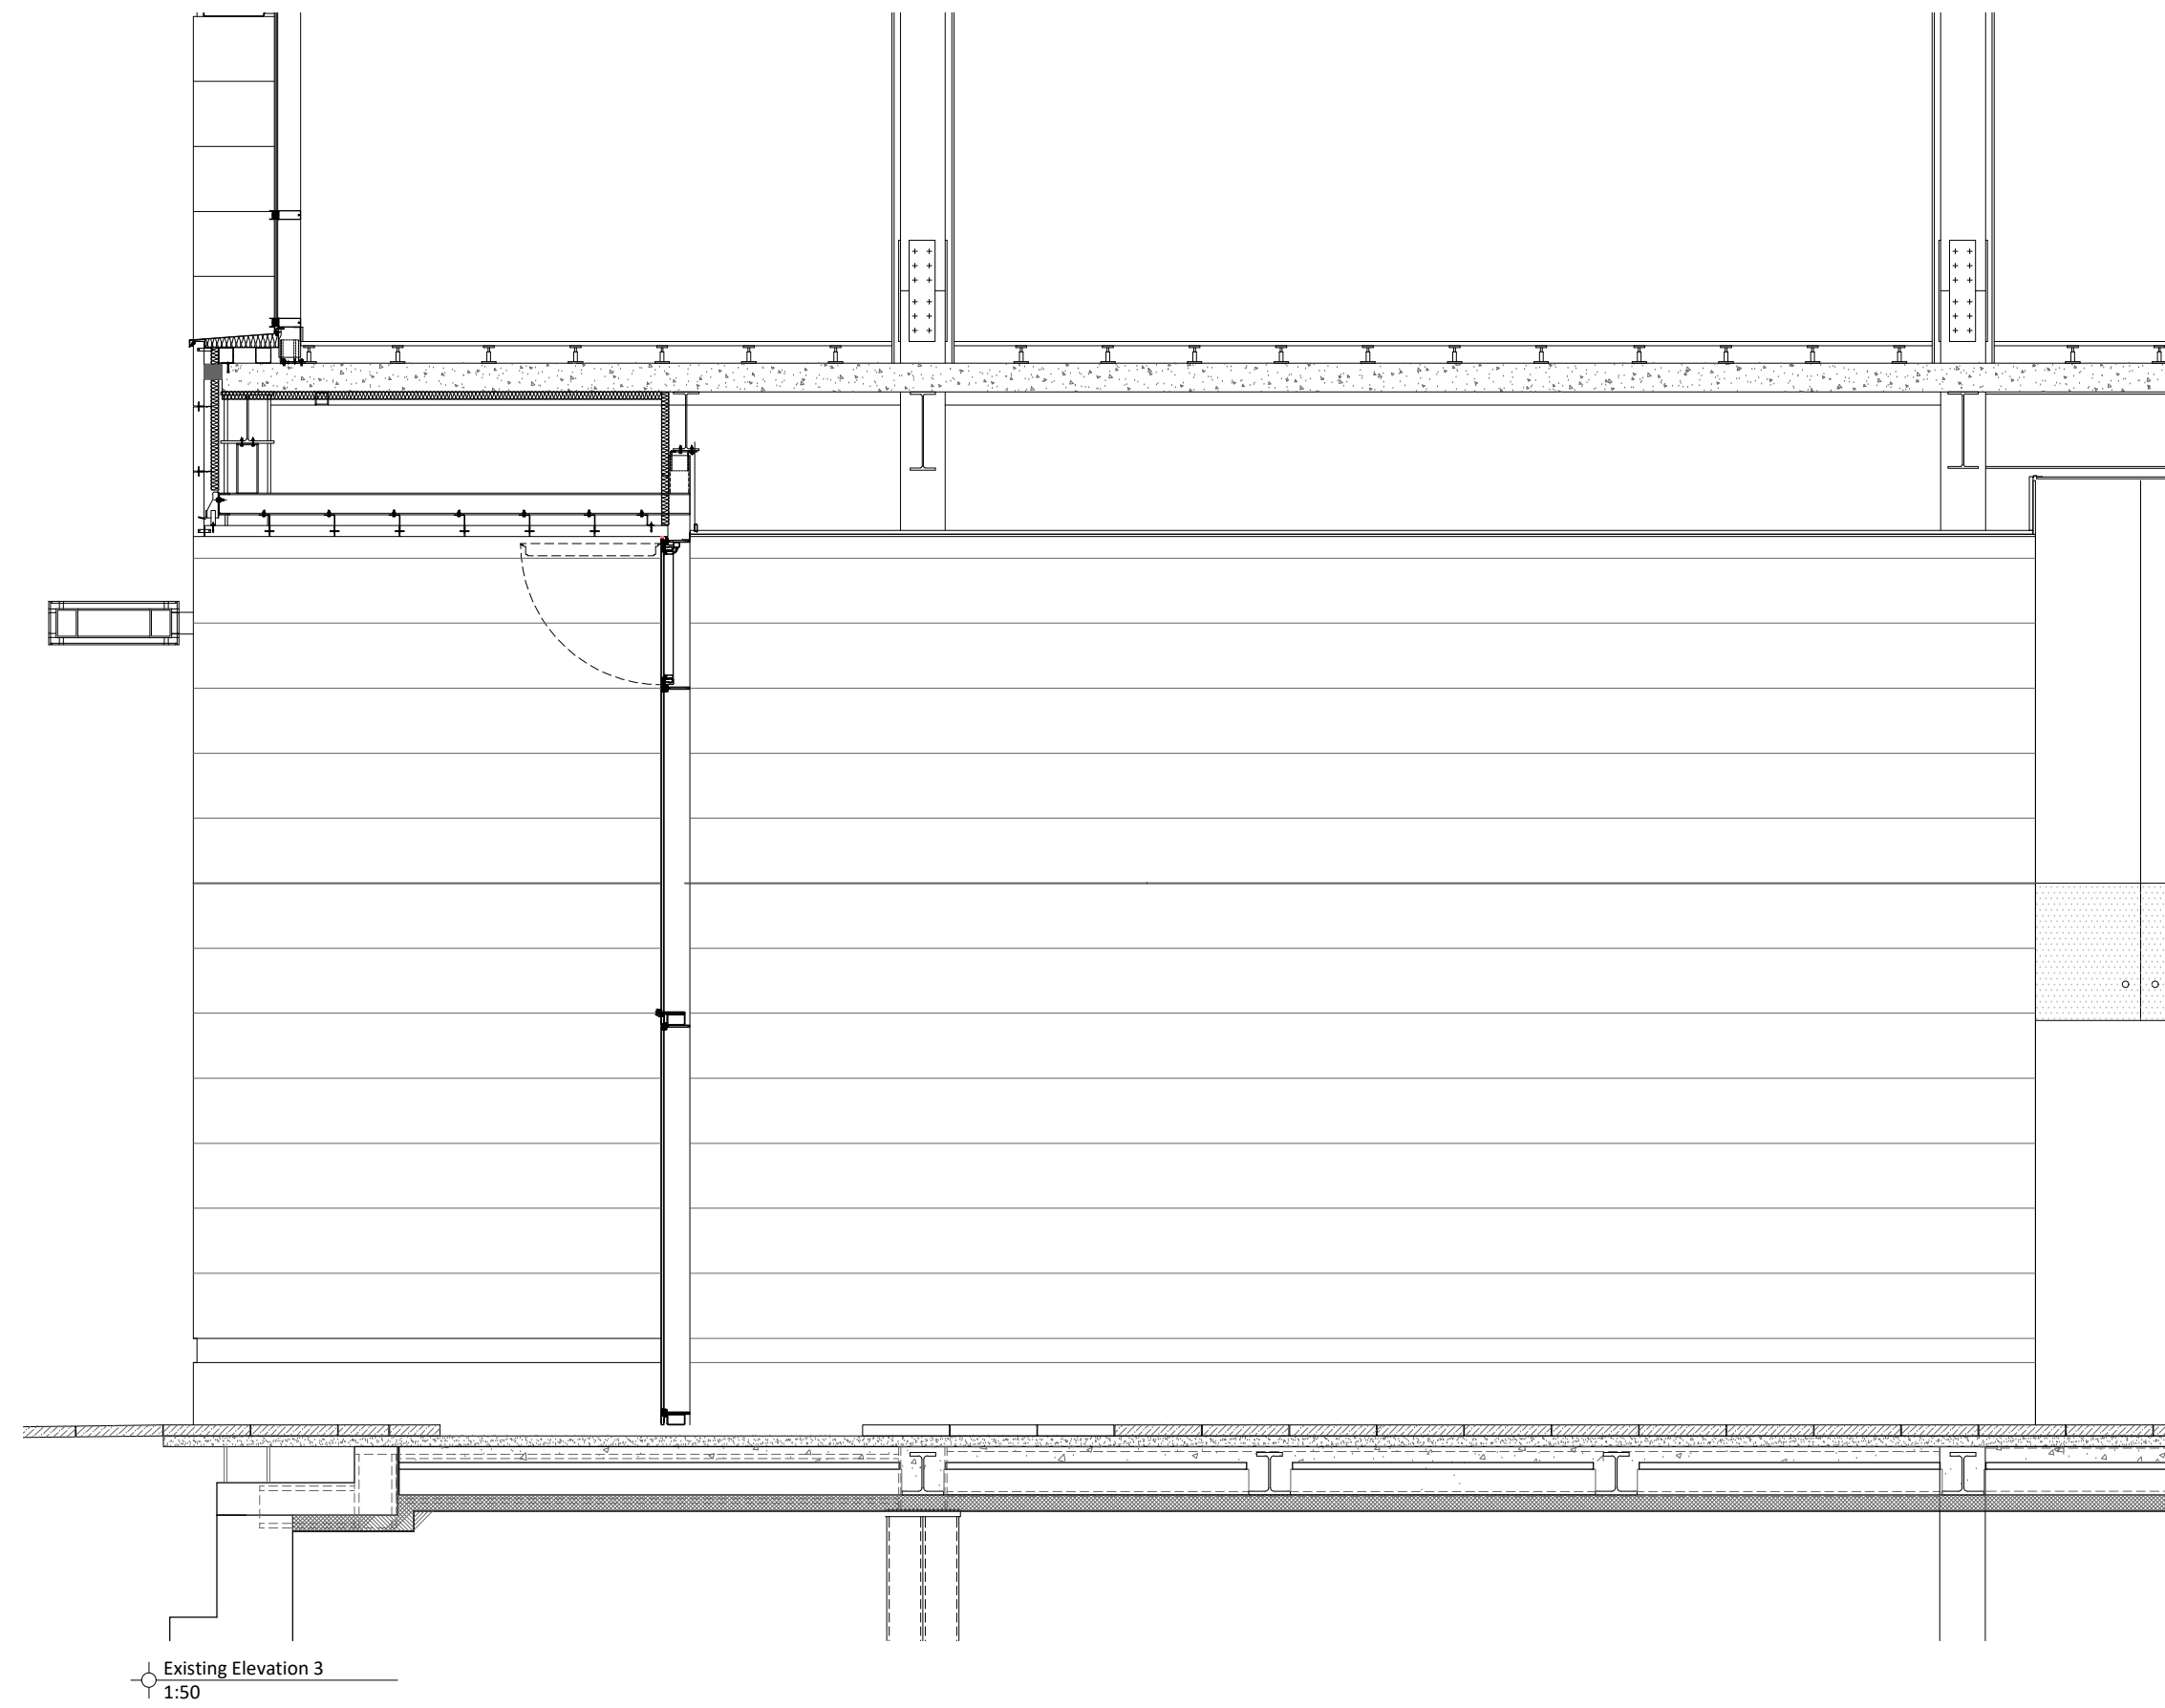


Existing Elevation 3
Y 1.50

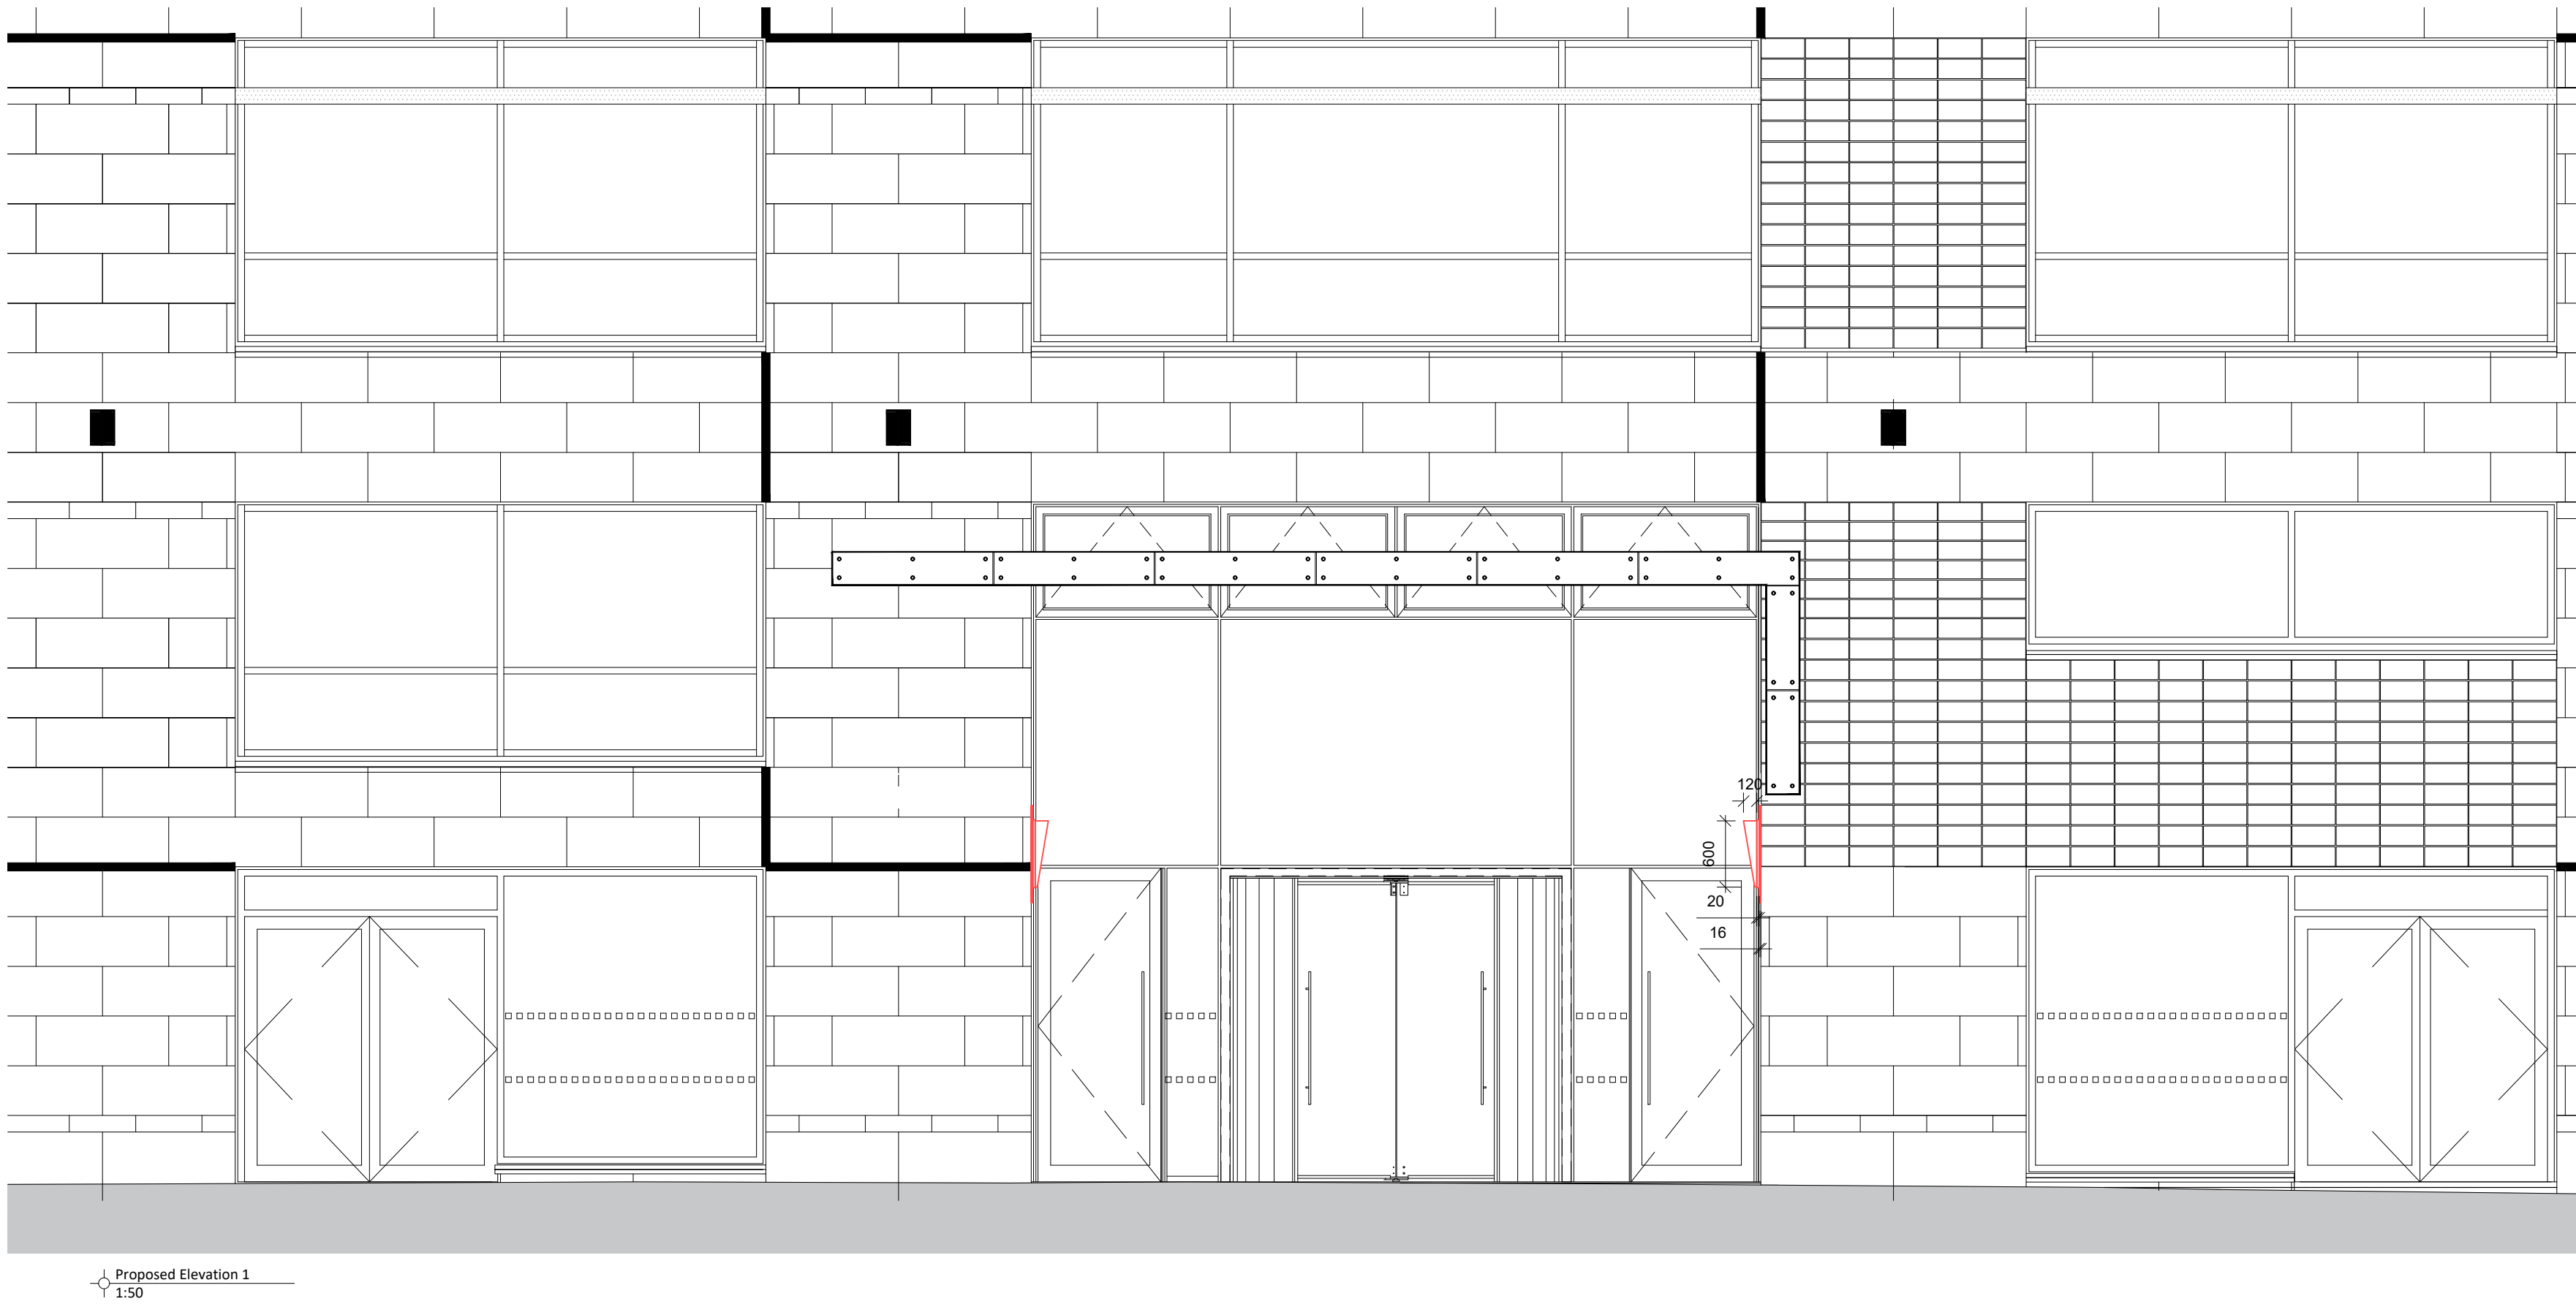


Proposed Elevation 1
Y 1.50

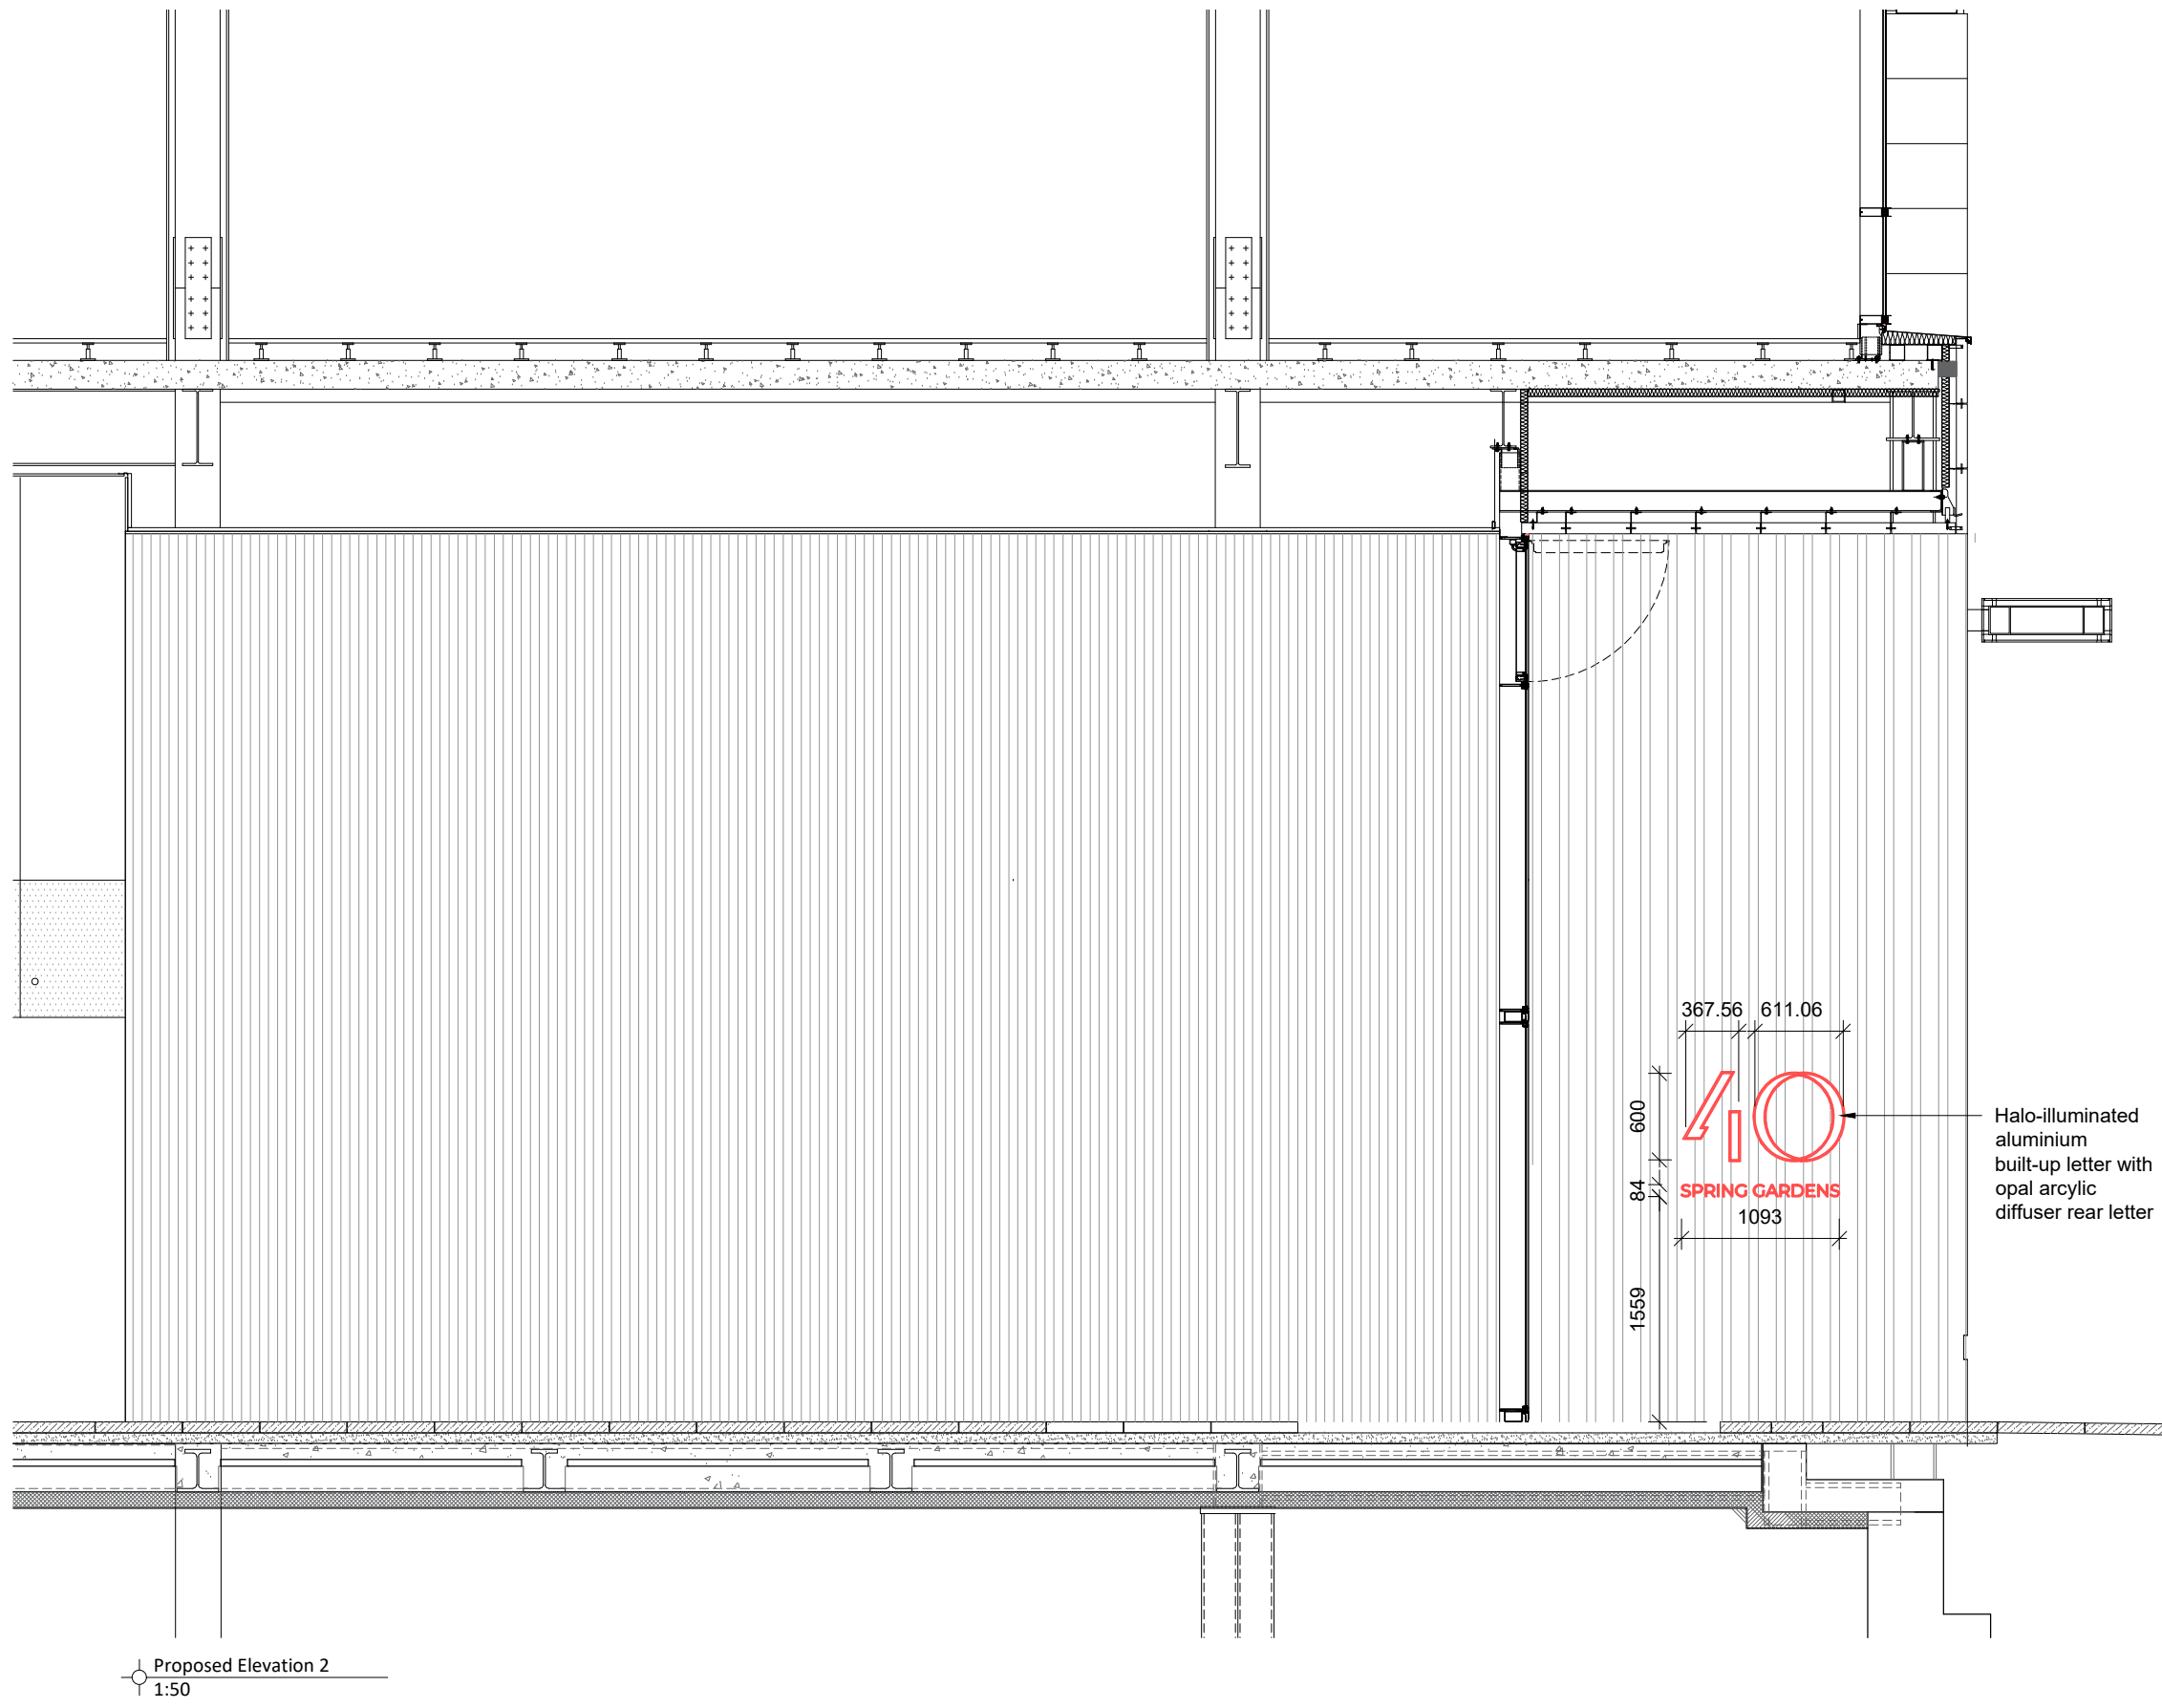


Proposed Elevation 2
Y 1.50

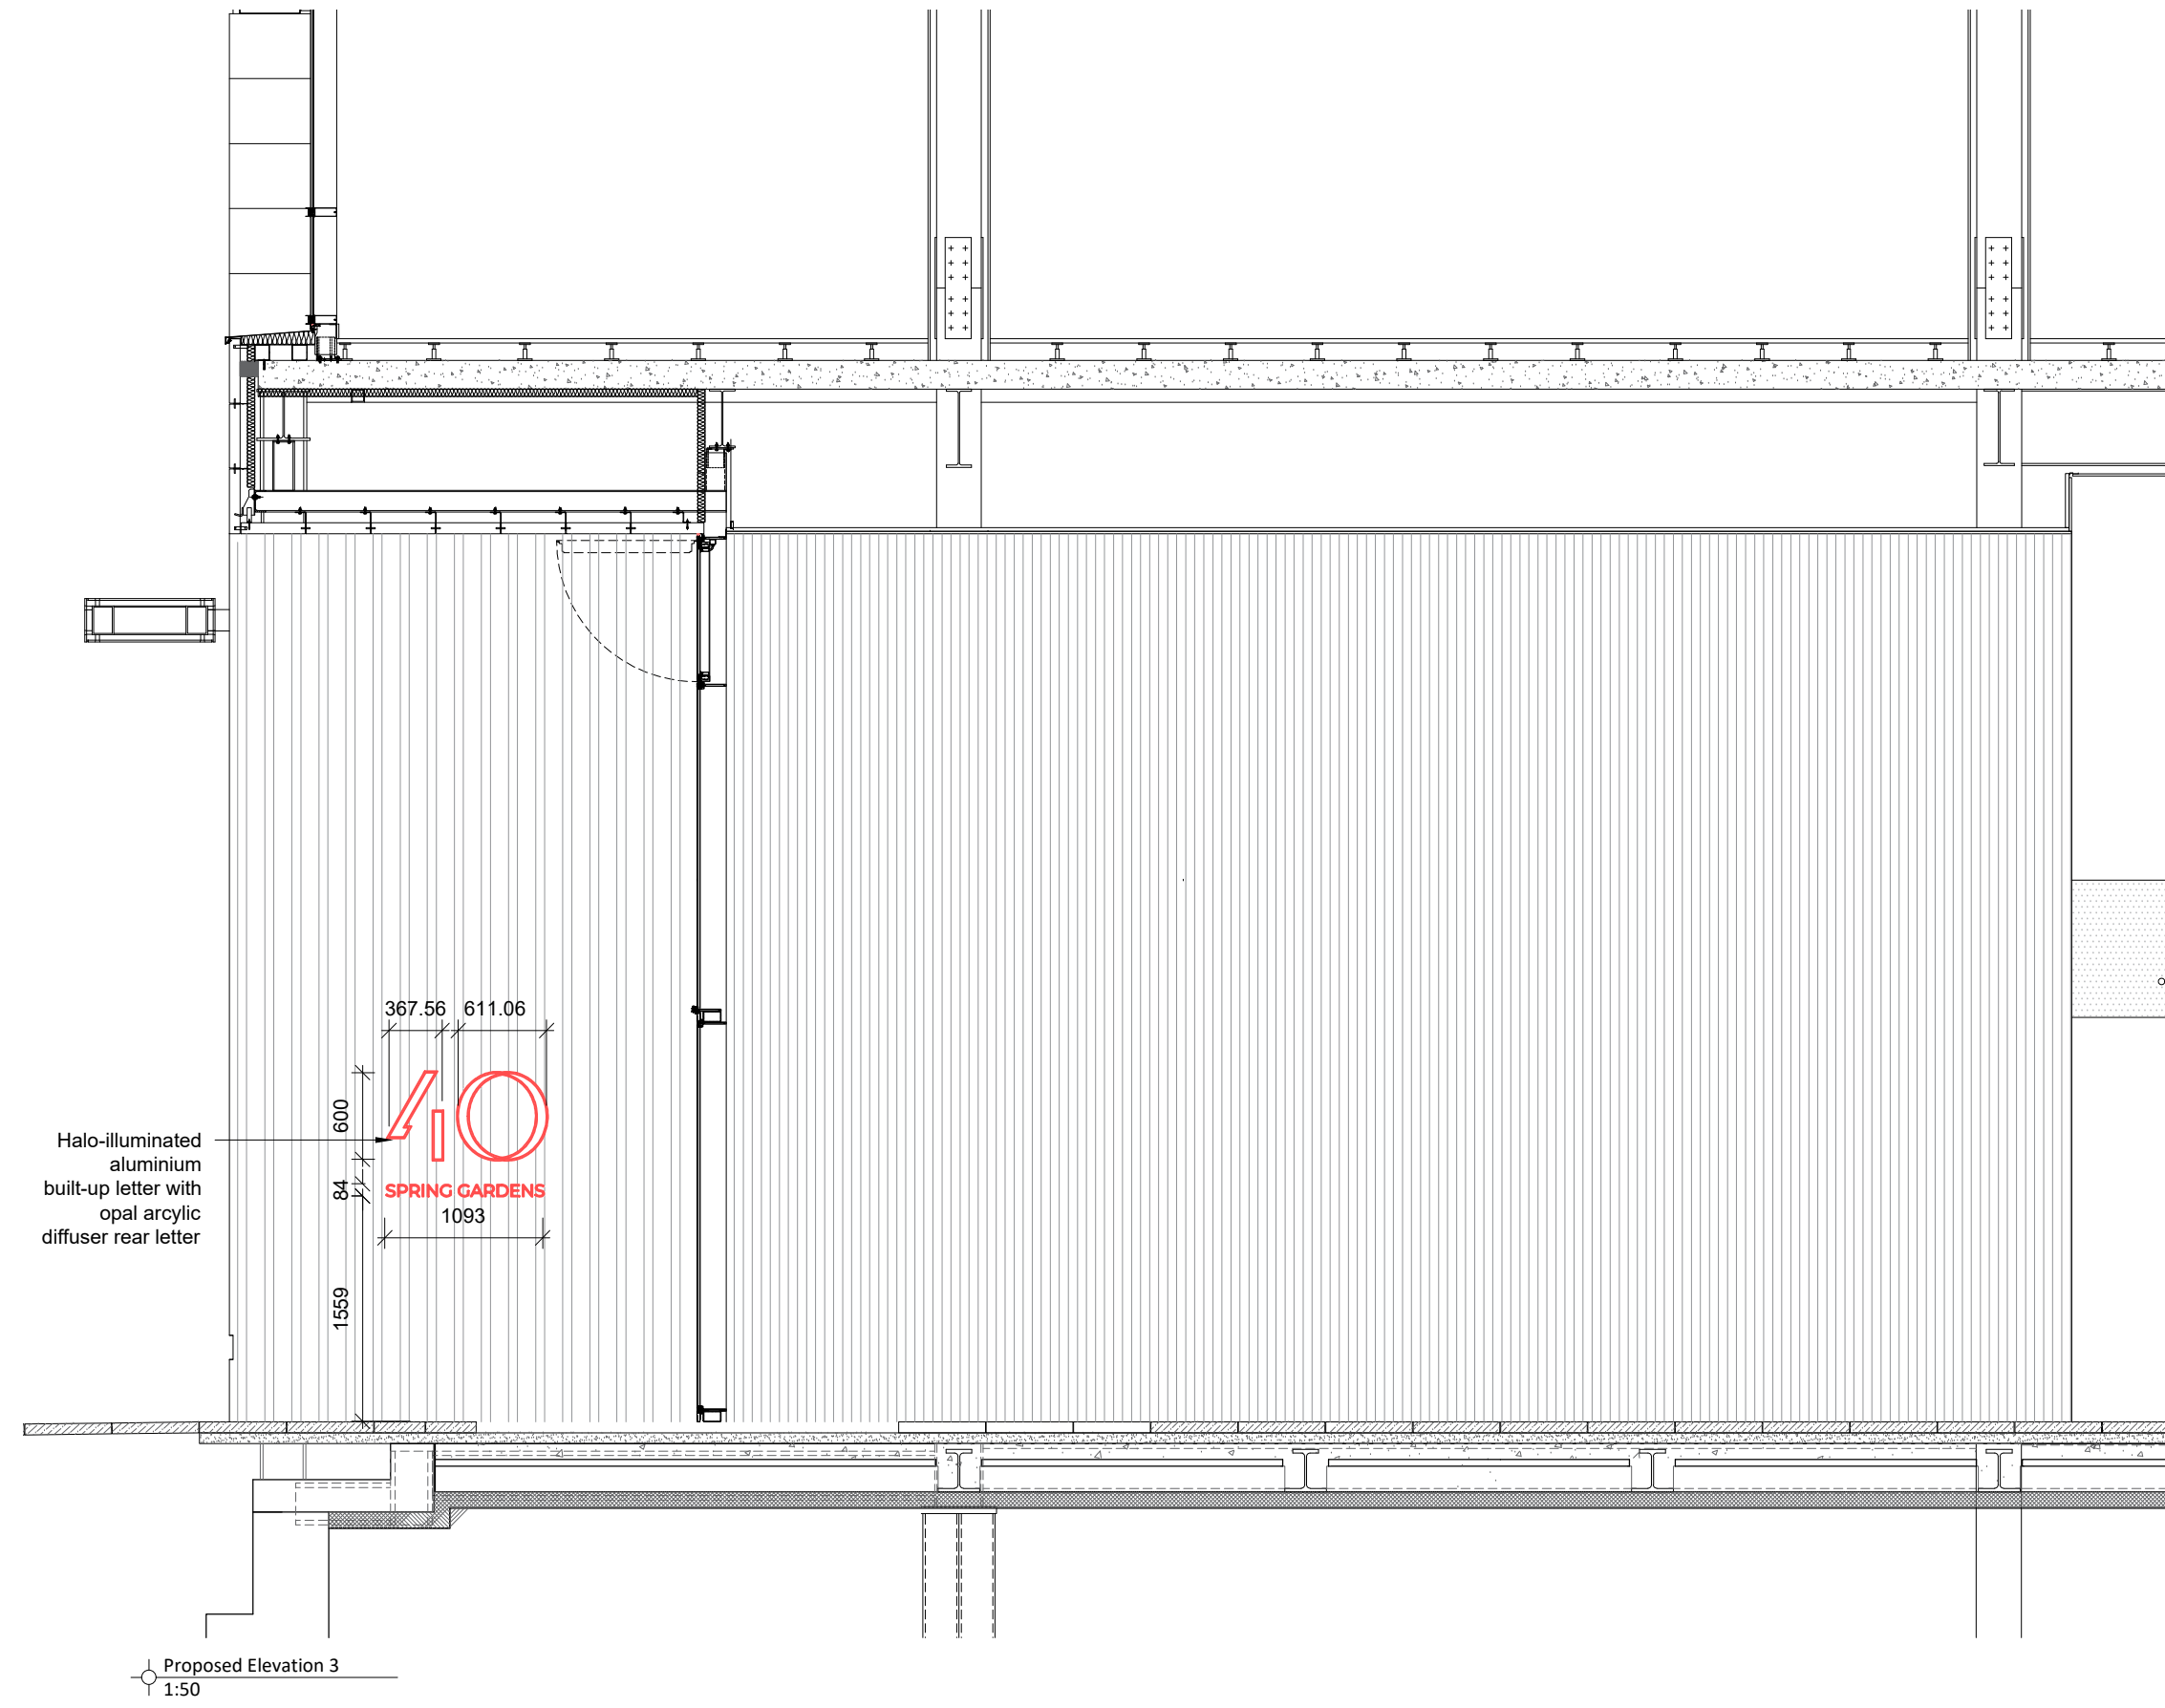


Proposed Elevation 3
Y 1.50

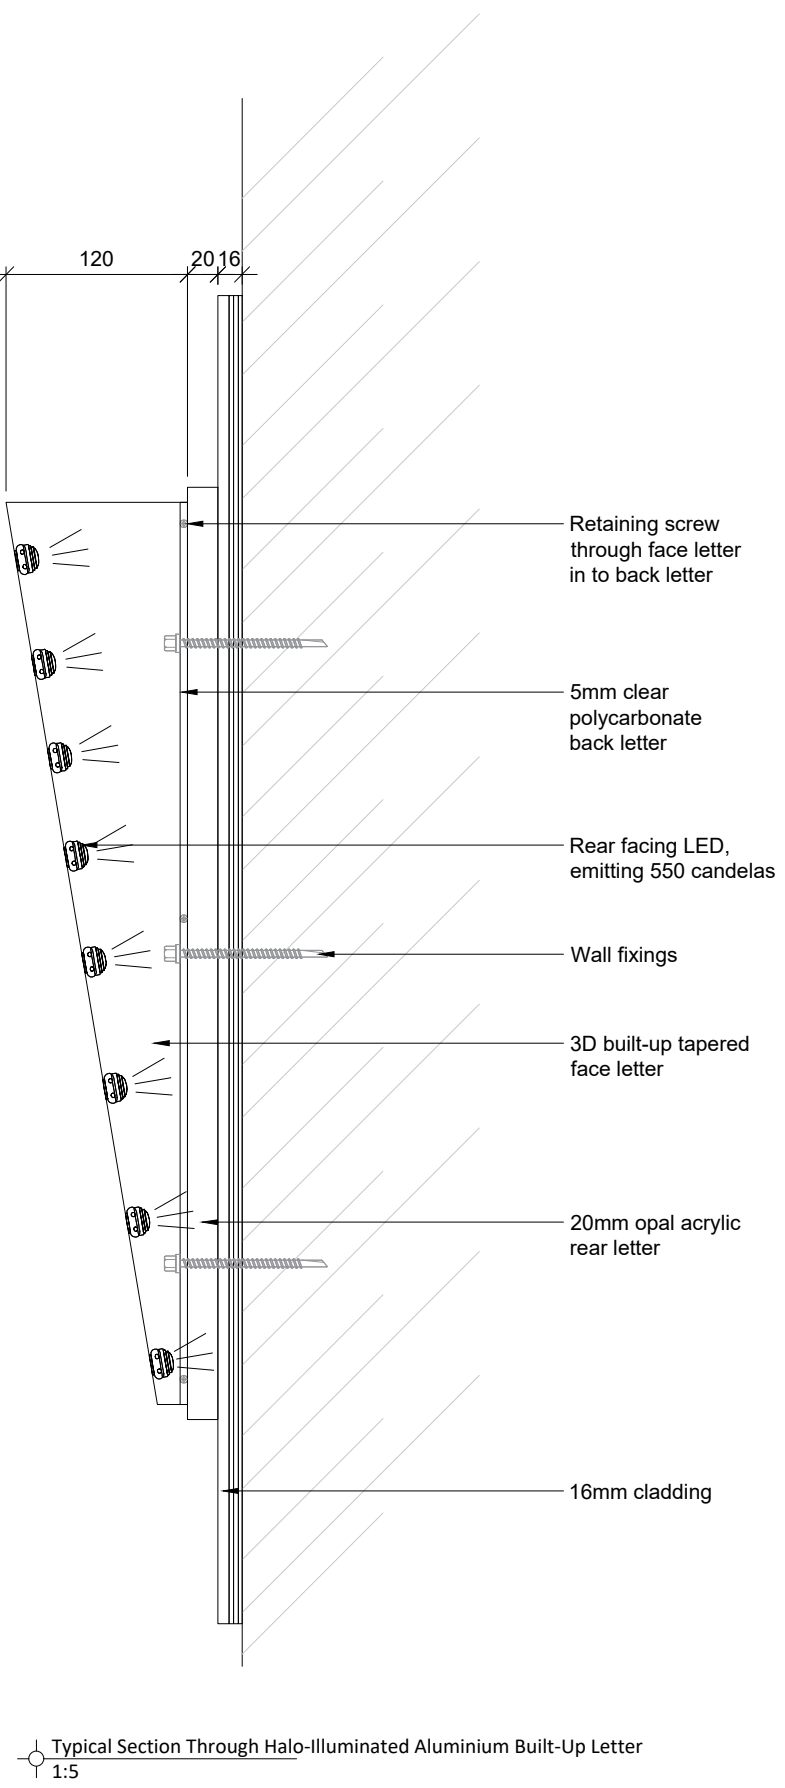

Typical Section Through Halo-Illuminated Aluminum Built-Up Letter
Y 1.5

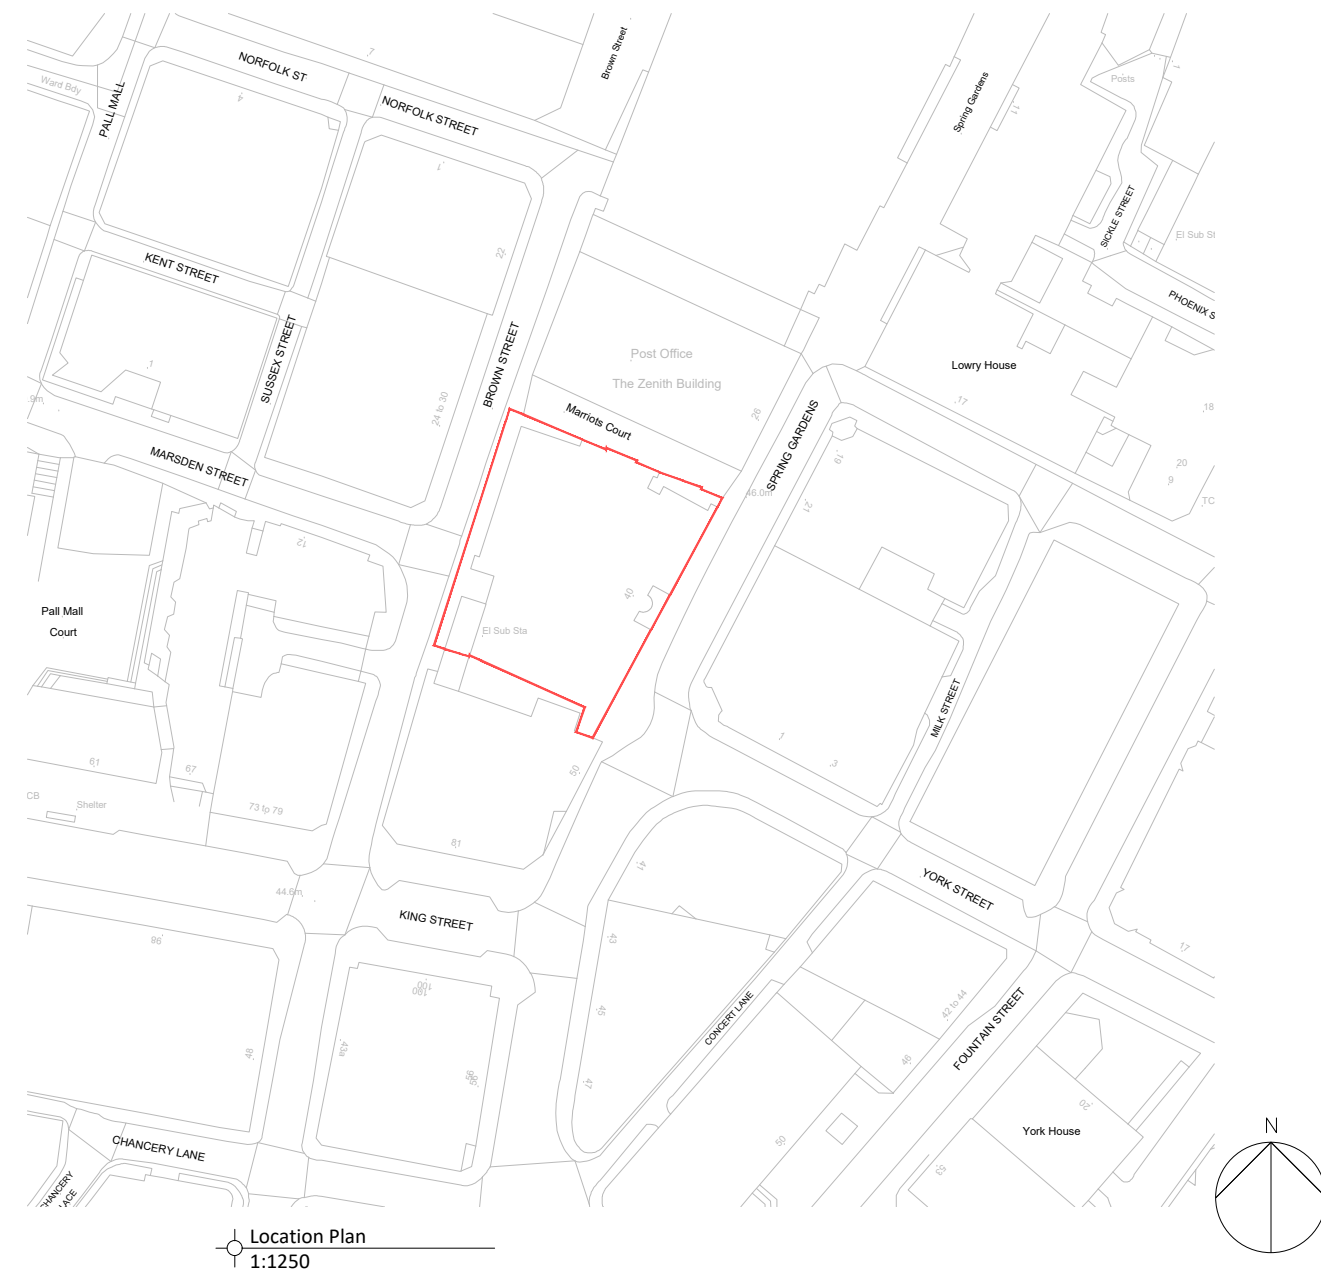

Location Plan
Y 1.250

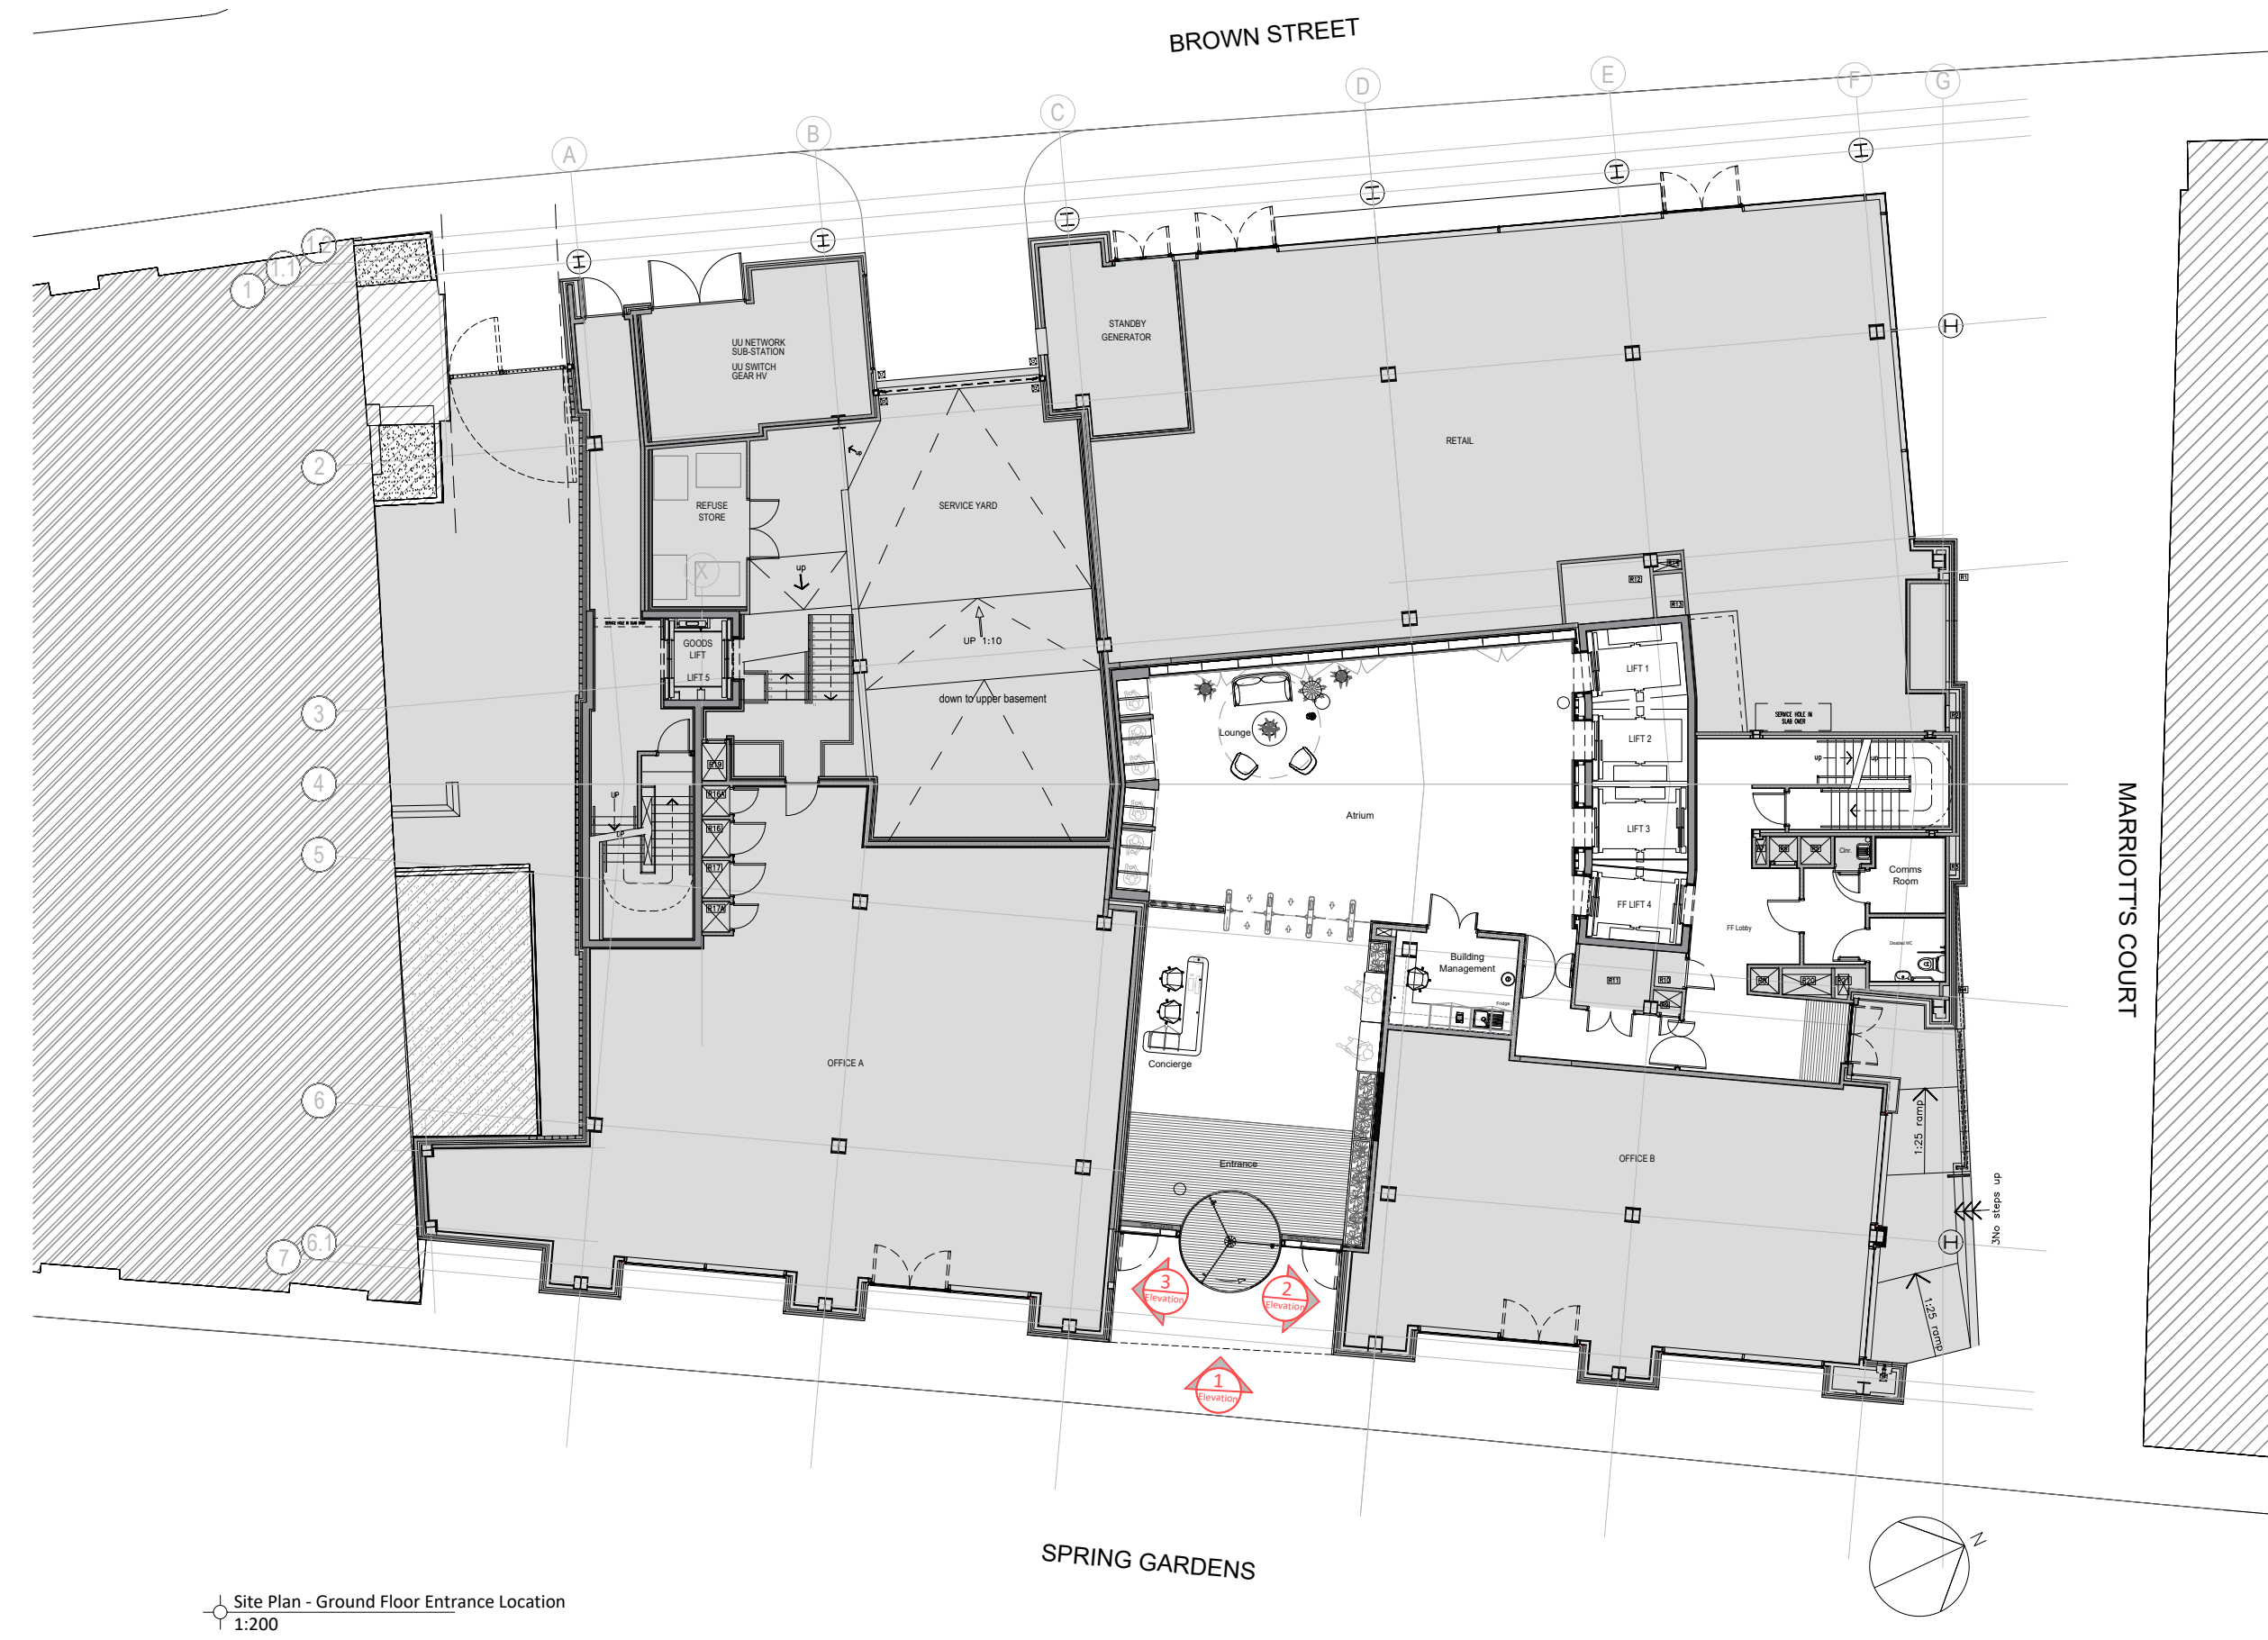

Site Plan - Ground Floor Entrance Location
Y 1.200

NOTE
Do not undertake any works based on measured or figured dimensions indicated here. These plans are indicative of design intent only and are not based upon confirmed survey data. Please conduct a measured survey prior to any commencement of works. Please notify SID immediately of any variations in size or layout that would cause deviation from the design intent.