



Client.

Starwood
Capital/ Property
Alliance JV

KEY:

	HOBARDING (Ø 85mm)
	DIVERSION
	PEDESTRIAN DIVERSION
	CONES
	RUNOFF BARRIER
	CONCENTRATOR MESH VEHICLE BARRIER
	DELIMITATION POSTS

[illegible]

Property Alliance Group
Black Friars St, Deansgate,
Manchester - One Way Road Closure

KTMO60721LB

Drawn By.	L Boyle	A3
Date.		

Not to scale
Dimensions: Metres




06/07/21

Notes

This drawing has been produced for the client displayed and therefore not for use by any other company or persons for any other requirement.

- All signs follow chapter 8 requirements
- Distances are NOT to scale due to drawing purposes

- All placement of the TM equipment as stated per traffic management plan is to be adjusted to the layout and safety of the site aligning with the 'Safe at Street Works and Road Work - Code of Practice' & the 'Traffic Signs Manual Chapter 8.

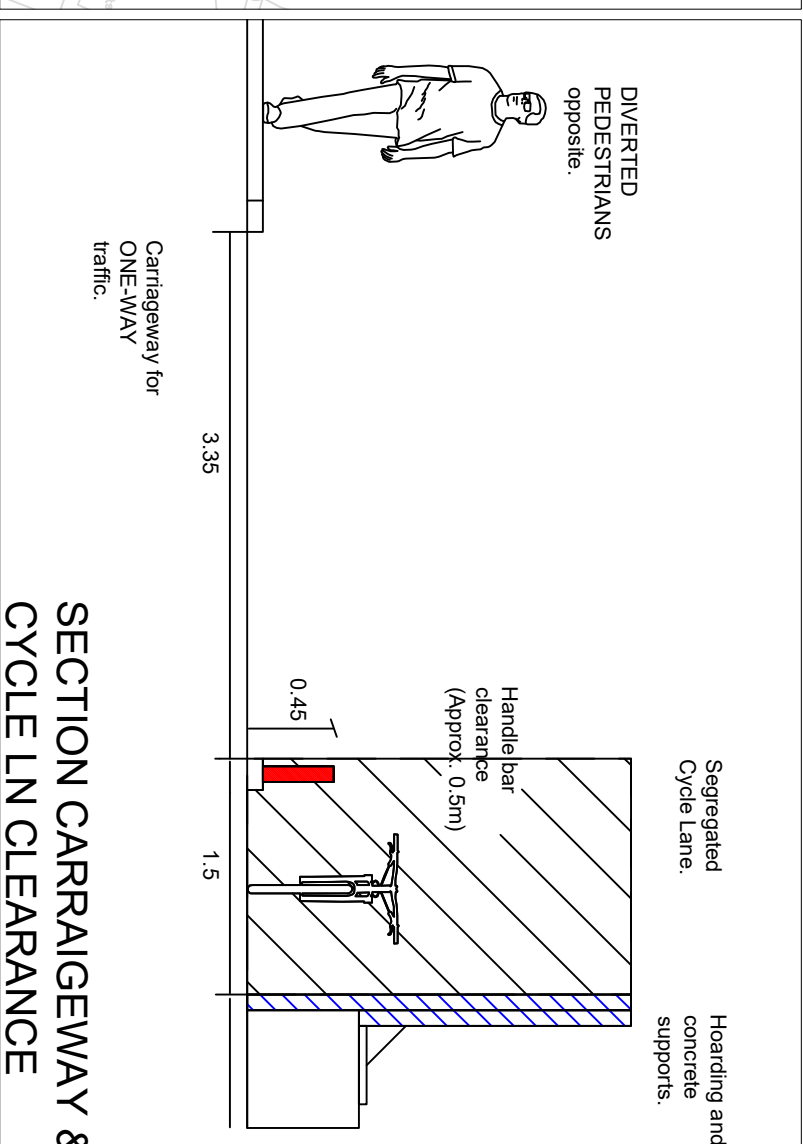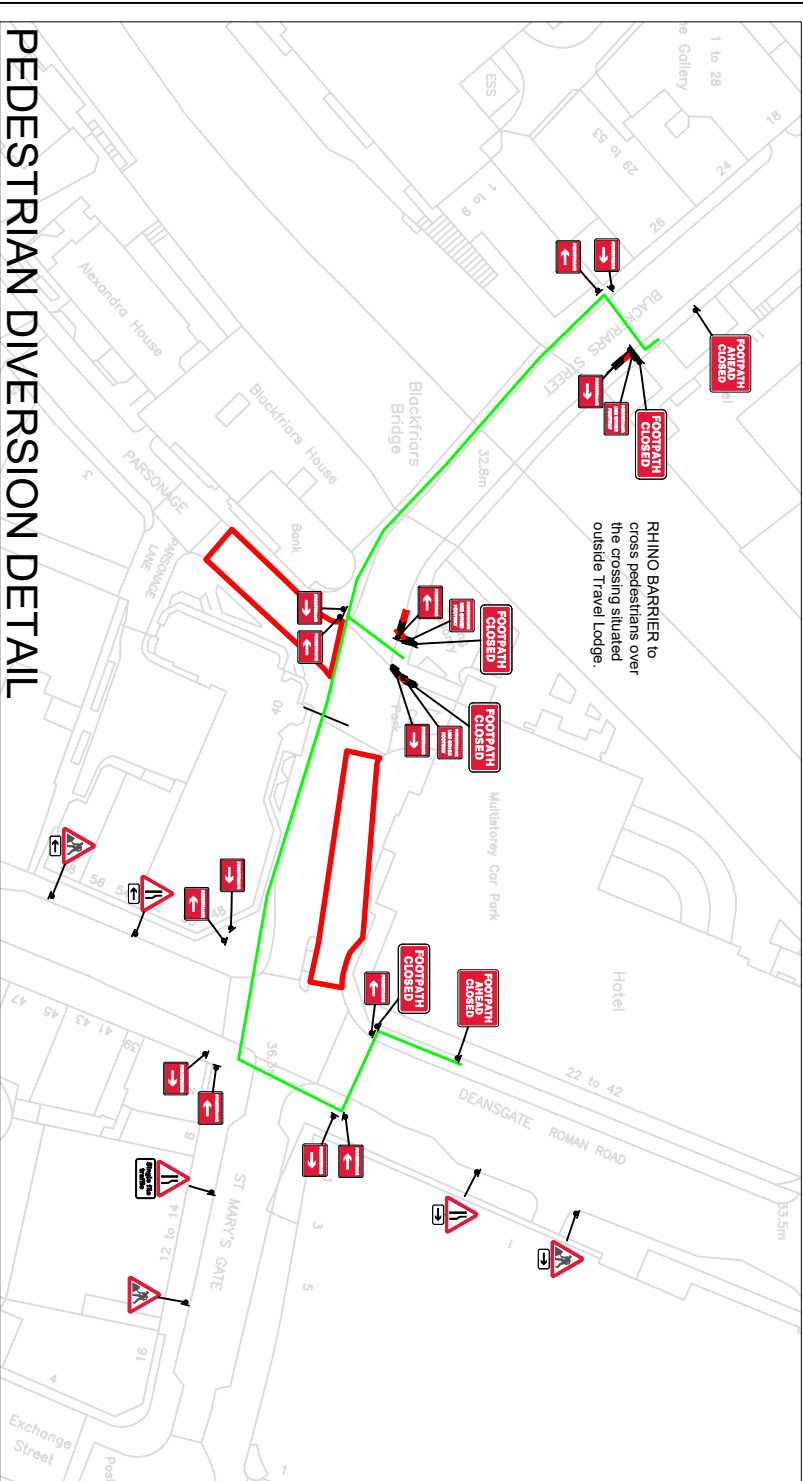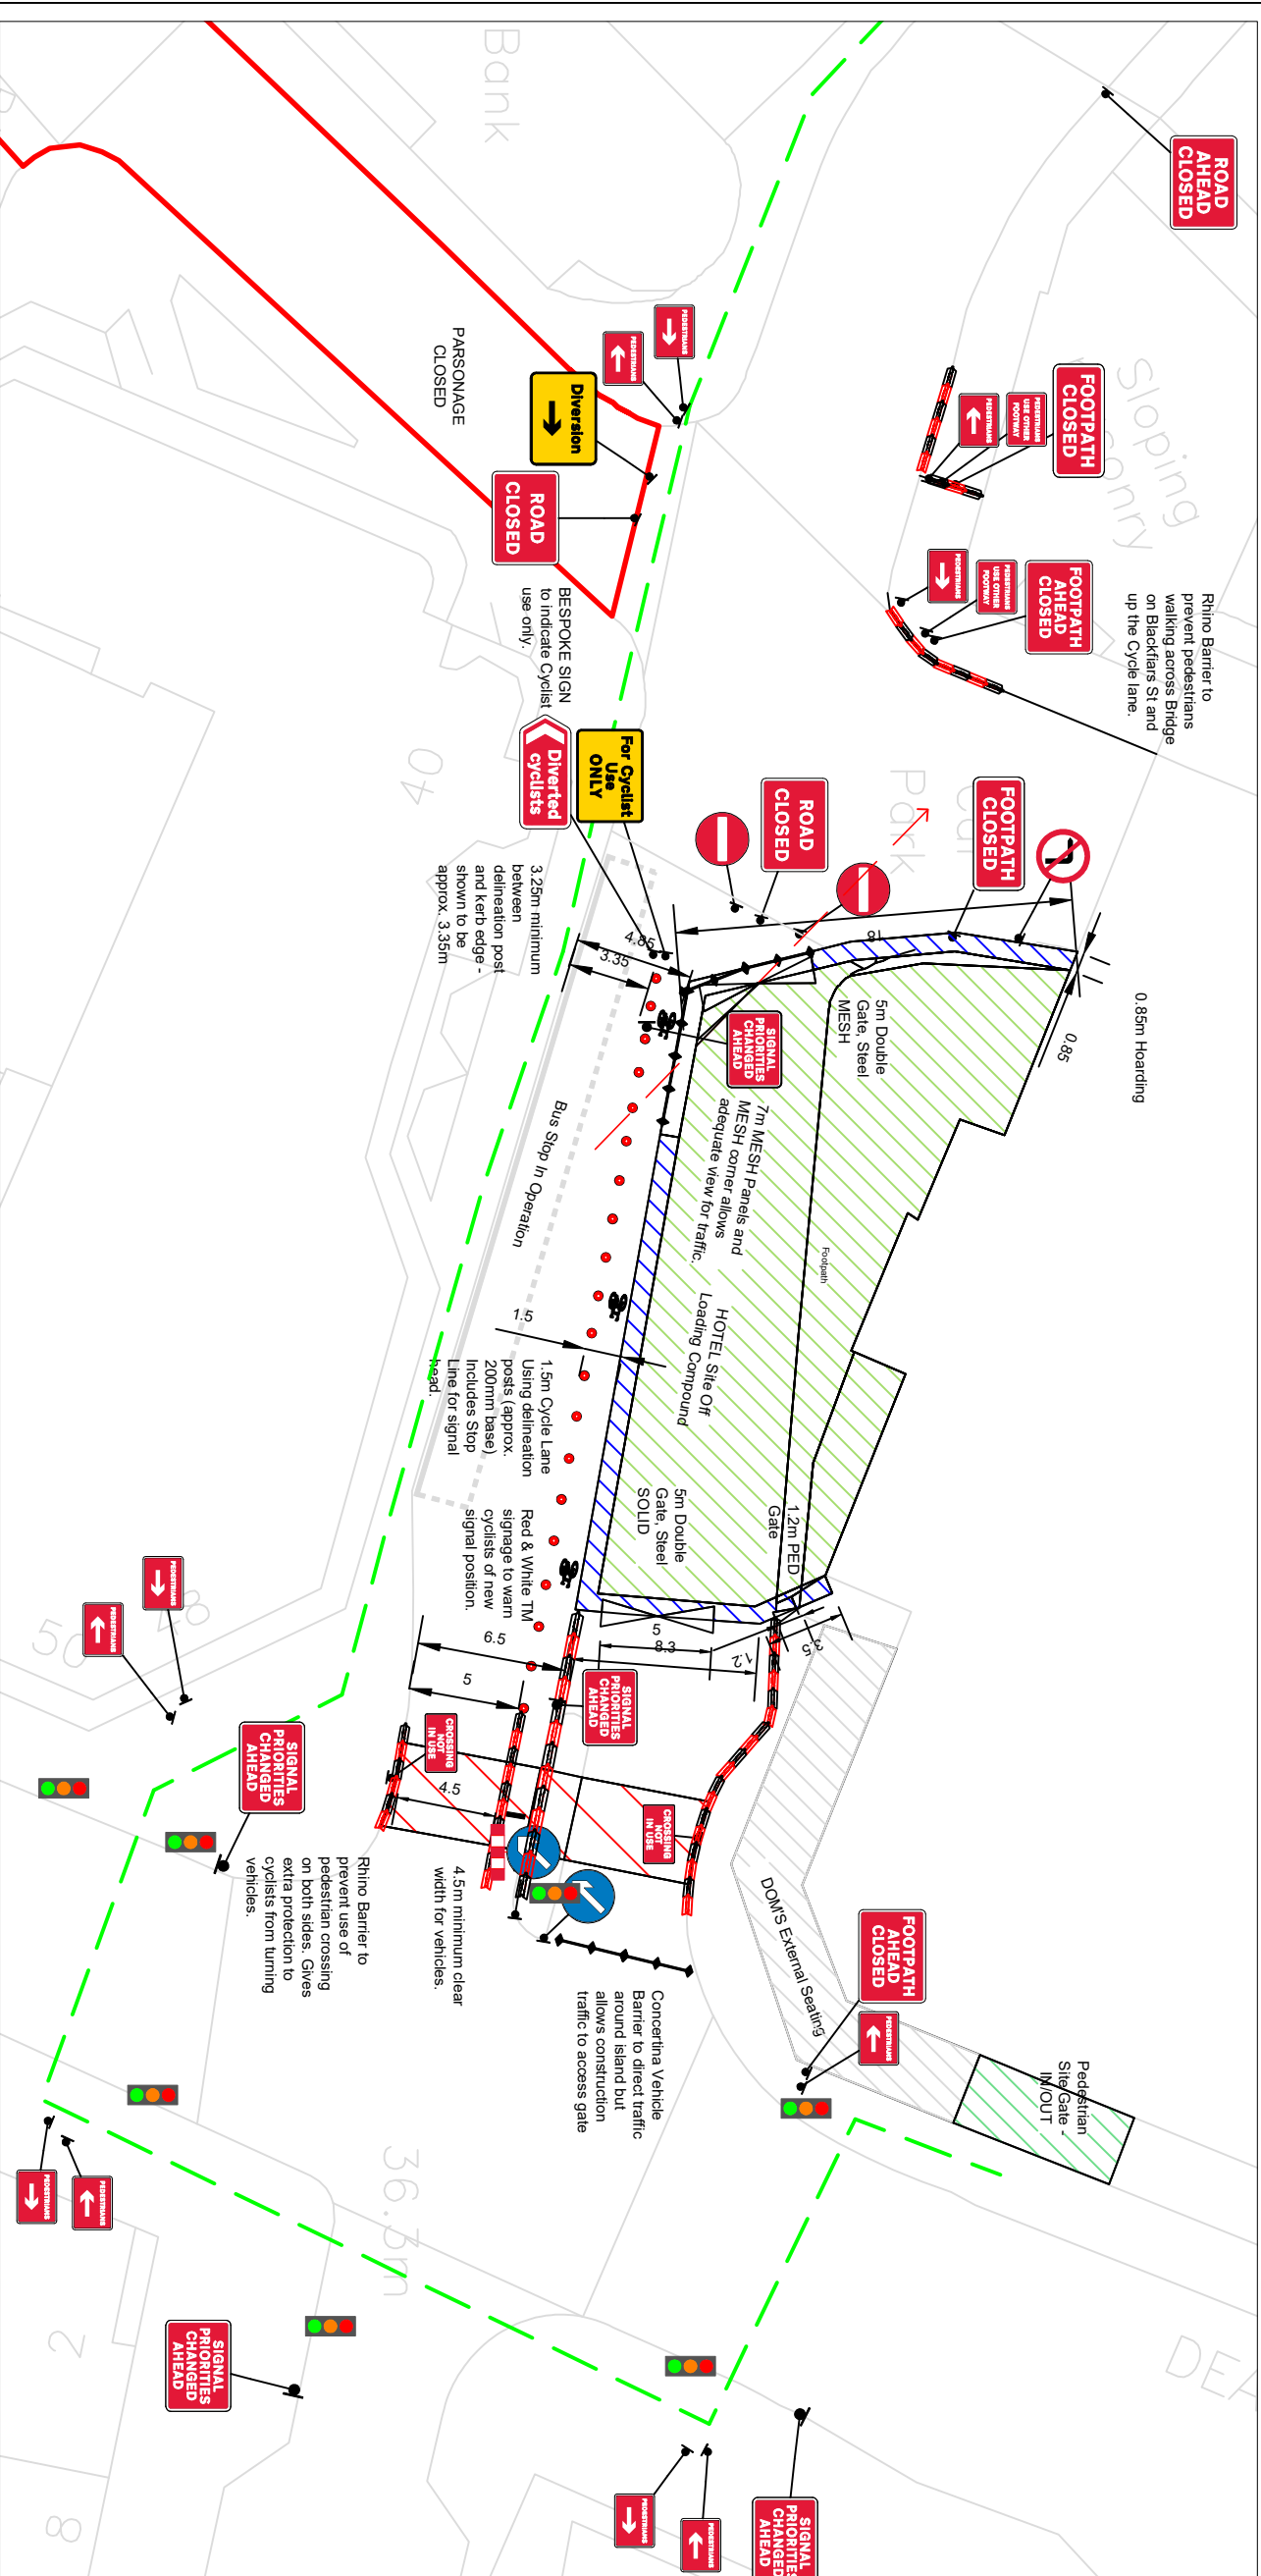

PEDESTRIAN DIVERSION DETAIL

SECTION CARRAGEWAY & CYCLE LN CLEARANCE