


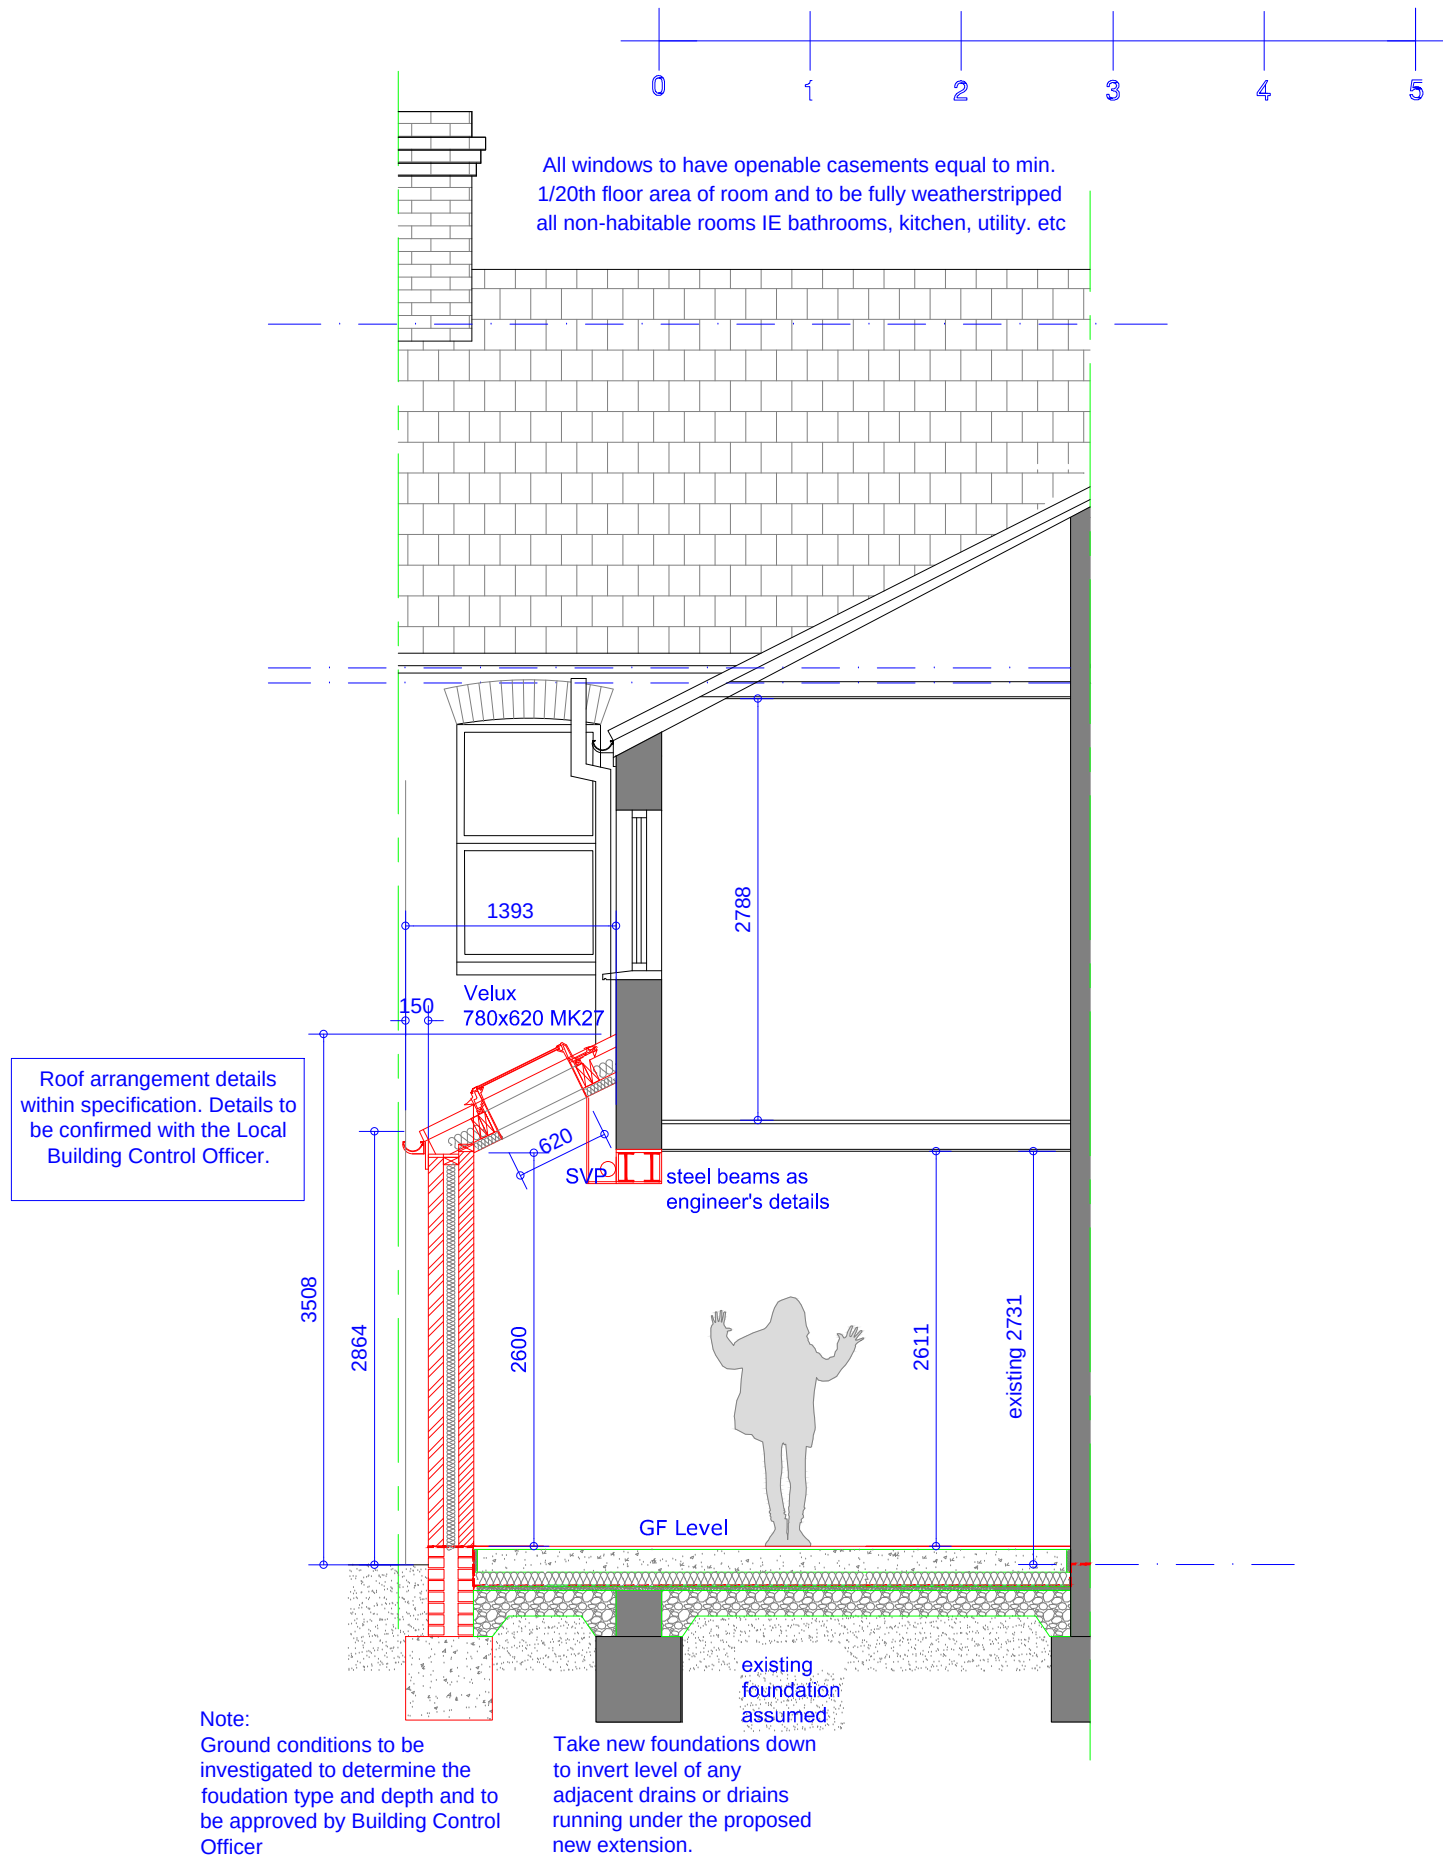

Proposed Section A-A
Scale 1:100

Proposed Section B-B
Scale 1:100

**PROPERTY OF JK TECHNICAL
SERVICES (NW) LTD.
NOT FOR DISTRIBUTION.**