



This drawing is the copyright of LDM Deisgn.
All dimensions to be checked on site.
Do not scale.
All levels to be checked on site and refer to Ordnance Survey Datum Newlyn
unless alternative datum given.
All errors and omissions to be reported to the Architect prior to
commencement.
This drawing must be read in conjunction with the relevant specification
clauses.
This drawing must not be used on site unless issued for construction.

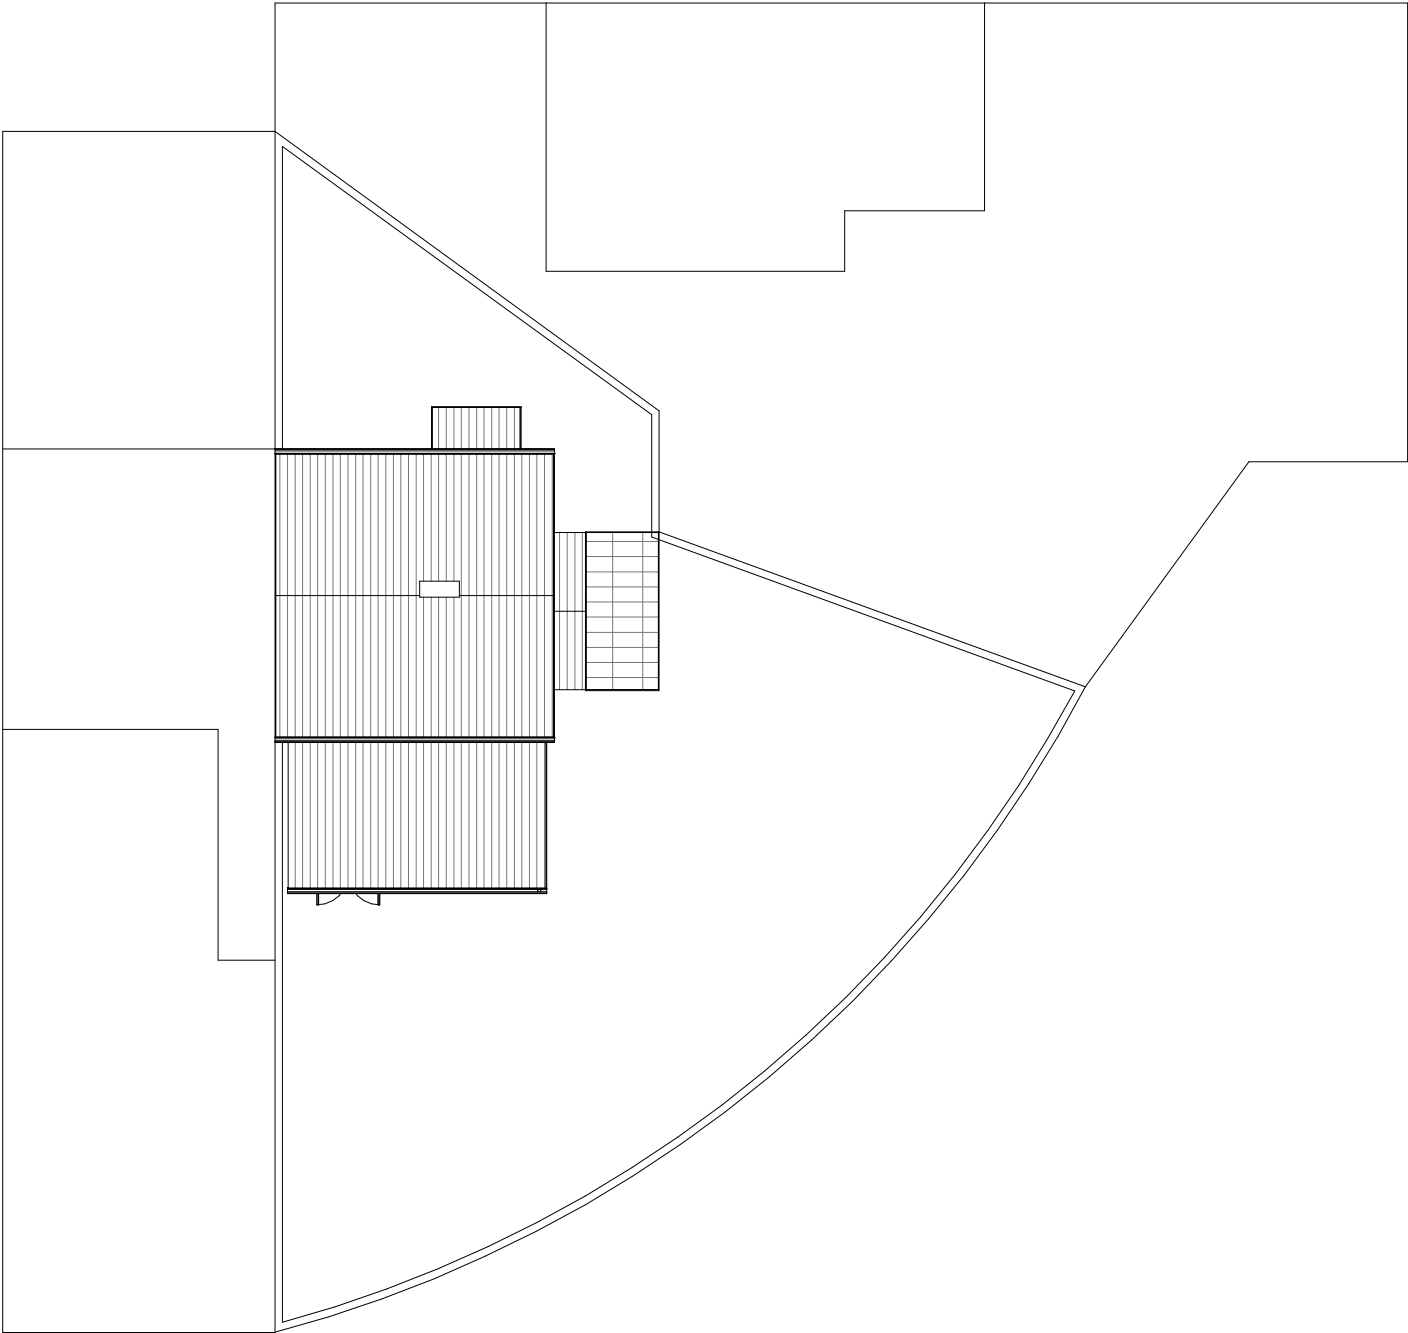

1 Site proposed
1 : 200

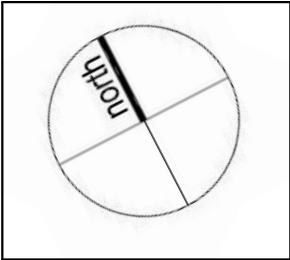

LDM Design

PROJECT	
5 Darian Avenue. Wythenshawe. M22 0HR	
SHEET	
Proposed setout block plan	

CLIENT		
Wai Keung Law		
Scale (@ A3)		
1 : 200		
Drawn by	NS	DRAWING NUMBER
Checked by		PS522
		REV
		A