



All dimensions are in millimeters unless otherwise stated, all dimensions are to be checked on site prior to construction/installation. All drawings and dimensions shall be verified by the relevant contractor/s on site prior to commencement of any works, ordering of materials or setting out. Any discrepancies should be reported in writing to Jolie Studio Ltd. Dimensions are not to be scaled from these drawings, this drawing is the property of Jolie Studio Ltd. and copyright reserved by them. This drawing is not to be copied or disclosed by or to any unauthorized persons without prior written authorization or consent from Jolie Studio Ltd.

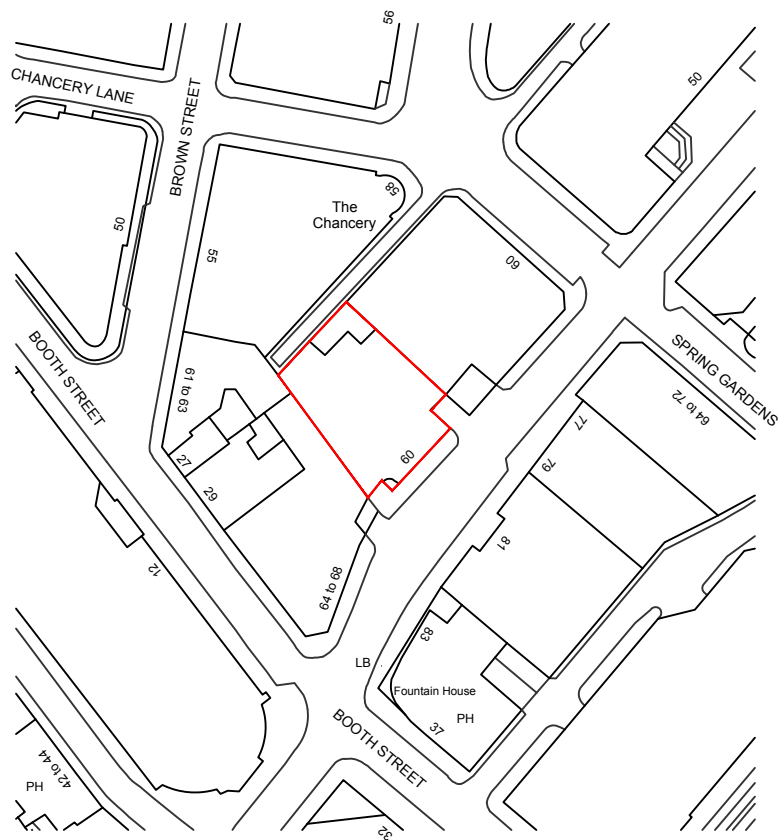


Location Plan

Scale 1:1250 @ A1

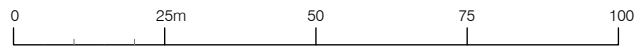

P01	22/11/21	Planning Drawings
Rev	Date	Description

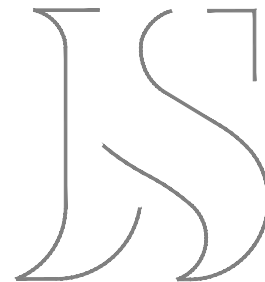

12 Hilton St, Manchester, M1 1JF / hello@joliestudio.co.uk

Project
60 Fountain Street
Manchester

Title
Location Plan

Client
Salboy

Drawing Name
FS-JS-XX-00-DR-I-0001

Scale
1:50 @ A1

Approved By
FT

Drawn By
ZS

Checked By
FT

Date Drawn
22/11/21

Revision
P01