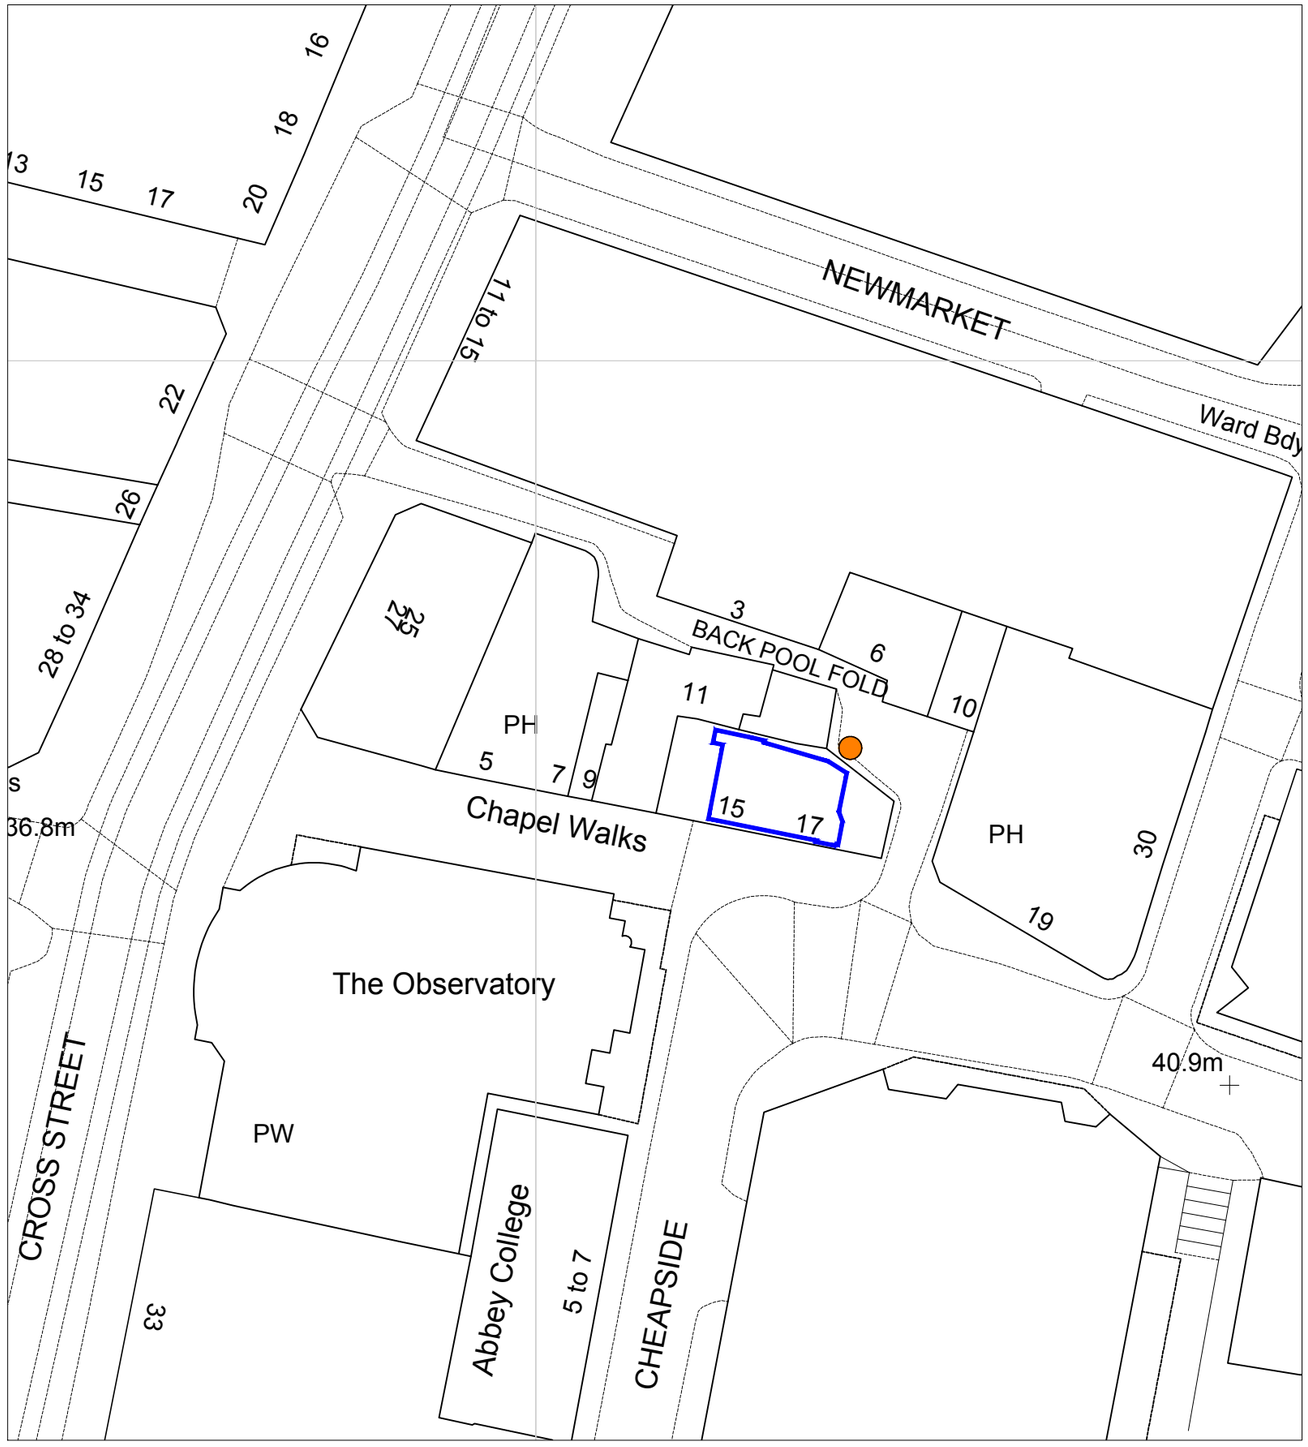

-GROUND FLOOR BLOCK PLAN-

0 6.25m 12.5m 25m

1:500

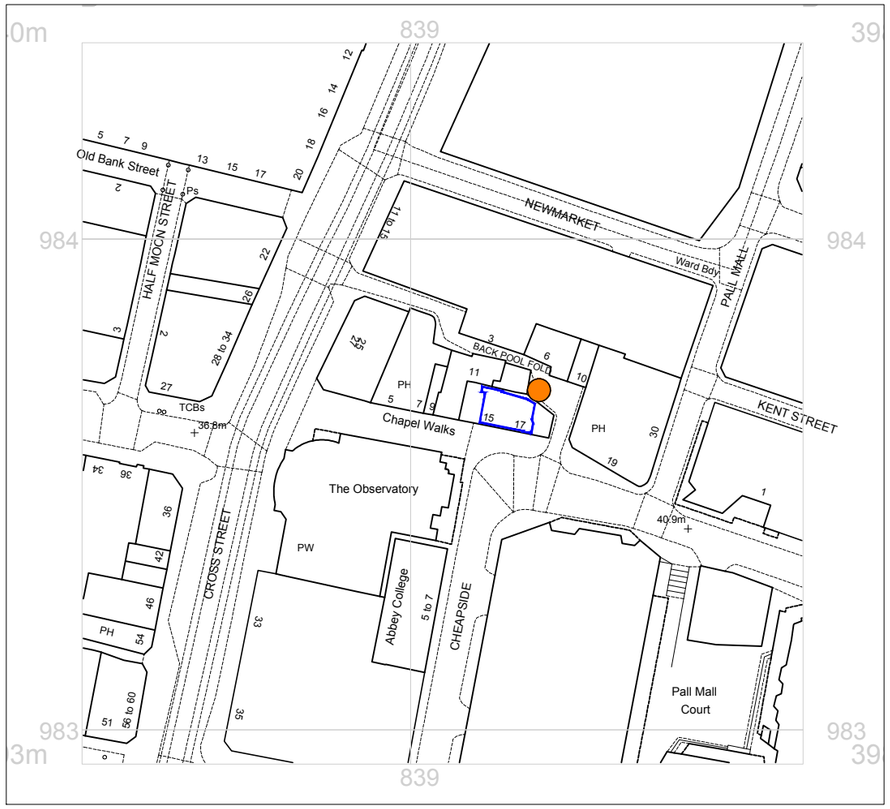

-GROUND FLOOR LOCATION PLAN-

0 15m 30m 60m

1:1250

ORANGE CIRCLE DENOTES LOCATION OF REFUSE COLECTION POINT TO REAR OF PROPERTY ON BACK POOL FOLD

Crown copyright and database rights 2021 OS 100035409

Chancerygate

DRAWING TITLE
Ground Floor Location Plan
Waste Collection Point

ADDRESS
Tudor House 15-17 Chapel Walks
Manchester

CLIENT
Chancerygate

PROJECT
Lease Plans

DRAWN BY	SCALE	DATE	DRAWING NUMBER
CAB	1:500 / 1250@A3	17/09/2021	D09-002
CHECKED BY	REV.	DRAWING FILE	
	.	CG21-15THCW	

REV. NO.	DESCRIPTION TO REVISION	REV. BY	DATE