

NOTES

All DIMENSIONS MUST BE CHECKED/ CONFIRMED ON SITE. ANY DISCREPANCIES MUST BE REPORTED TO THE ARCHITECT.


All relevant approvals (planning/ building regs) must be obtained prior to construction.

Structural engineer comment and calculations required for beams to all new openings.


Proposed External Handrail.

Details -


- Overall height of wall 1000mm.
- Black powder coat finish

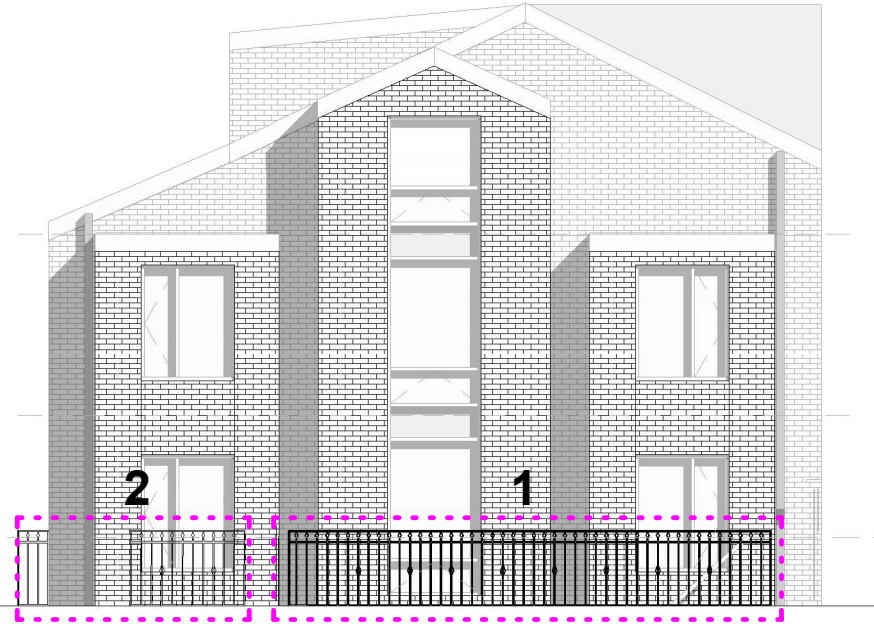

3 **Key Side Elevation**
1 : 100

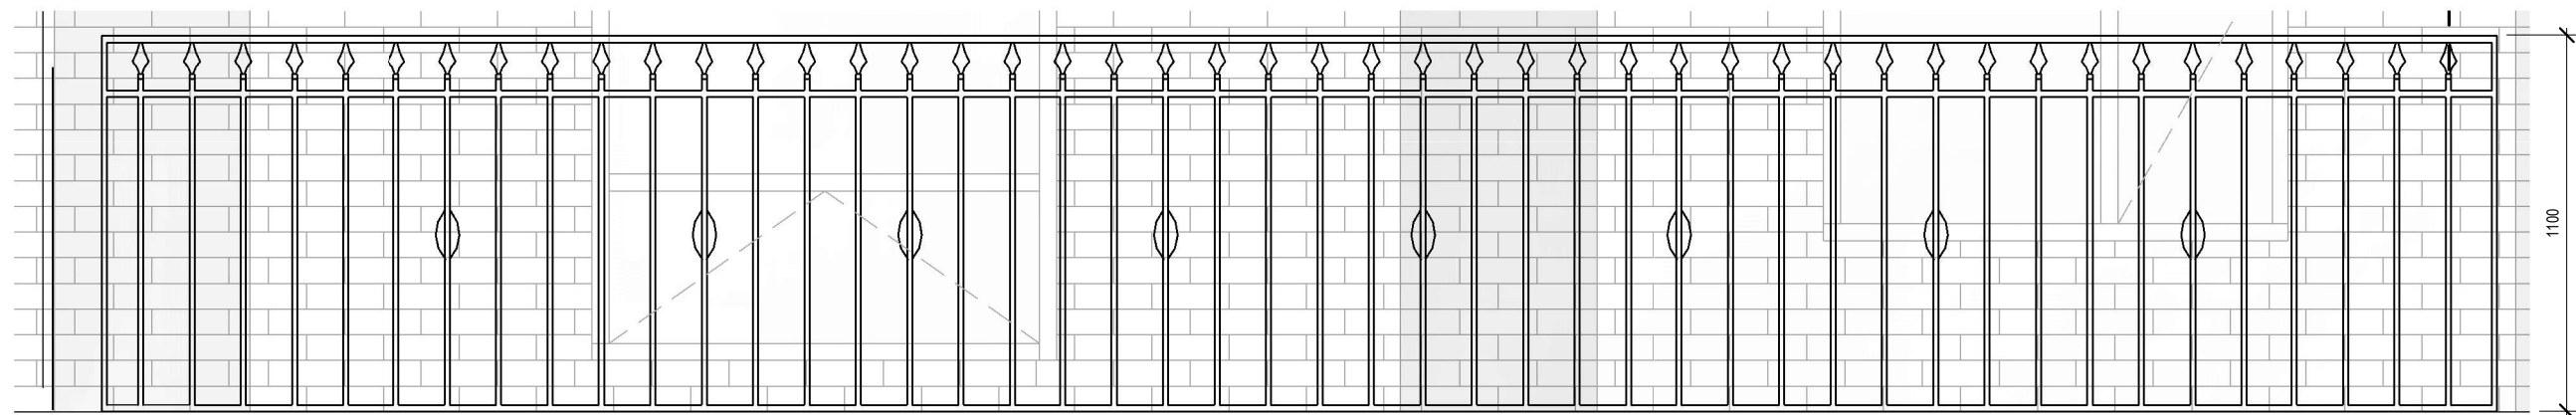

1 **Elevation Of External Balustrade**
1 : 20

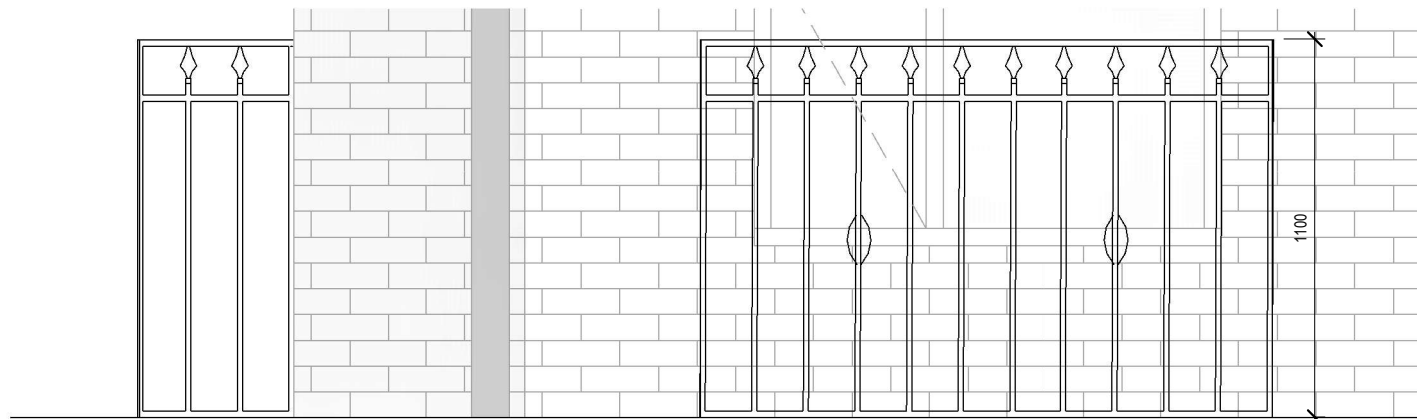

2 **Elevation Of Proposed Railing To Lightwell**
1 : 20

ZA
ZA ARCHITECTS

ZA Architects Ltd
70 Standfield drive Worsley
Manchester M28 1WB

T +44(0)7552209721
E info@za-architects.co.uk
www.za-architects.co.uk

project			
22 Honor St			
drawing			
Proposed Elevation of Railing to basement			
project number	plot date	by	scale
2017.003	11/06/2018	AA	As indicated @A3
drawing number	rev	issue status	
GA_010		Planning	

This drawing is to be read in conjunction with all related drawings. All dimensions must be checked and verified on site before commencing any work or producing shop drawings. The originator should be notified immediately of any discrepancy. This drawing is copyright and remains the property of ZA Architects LTD.