


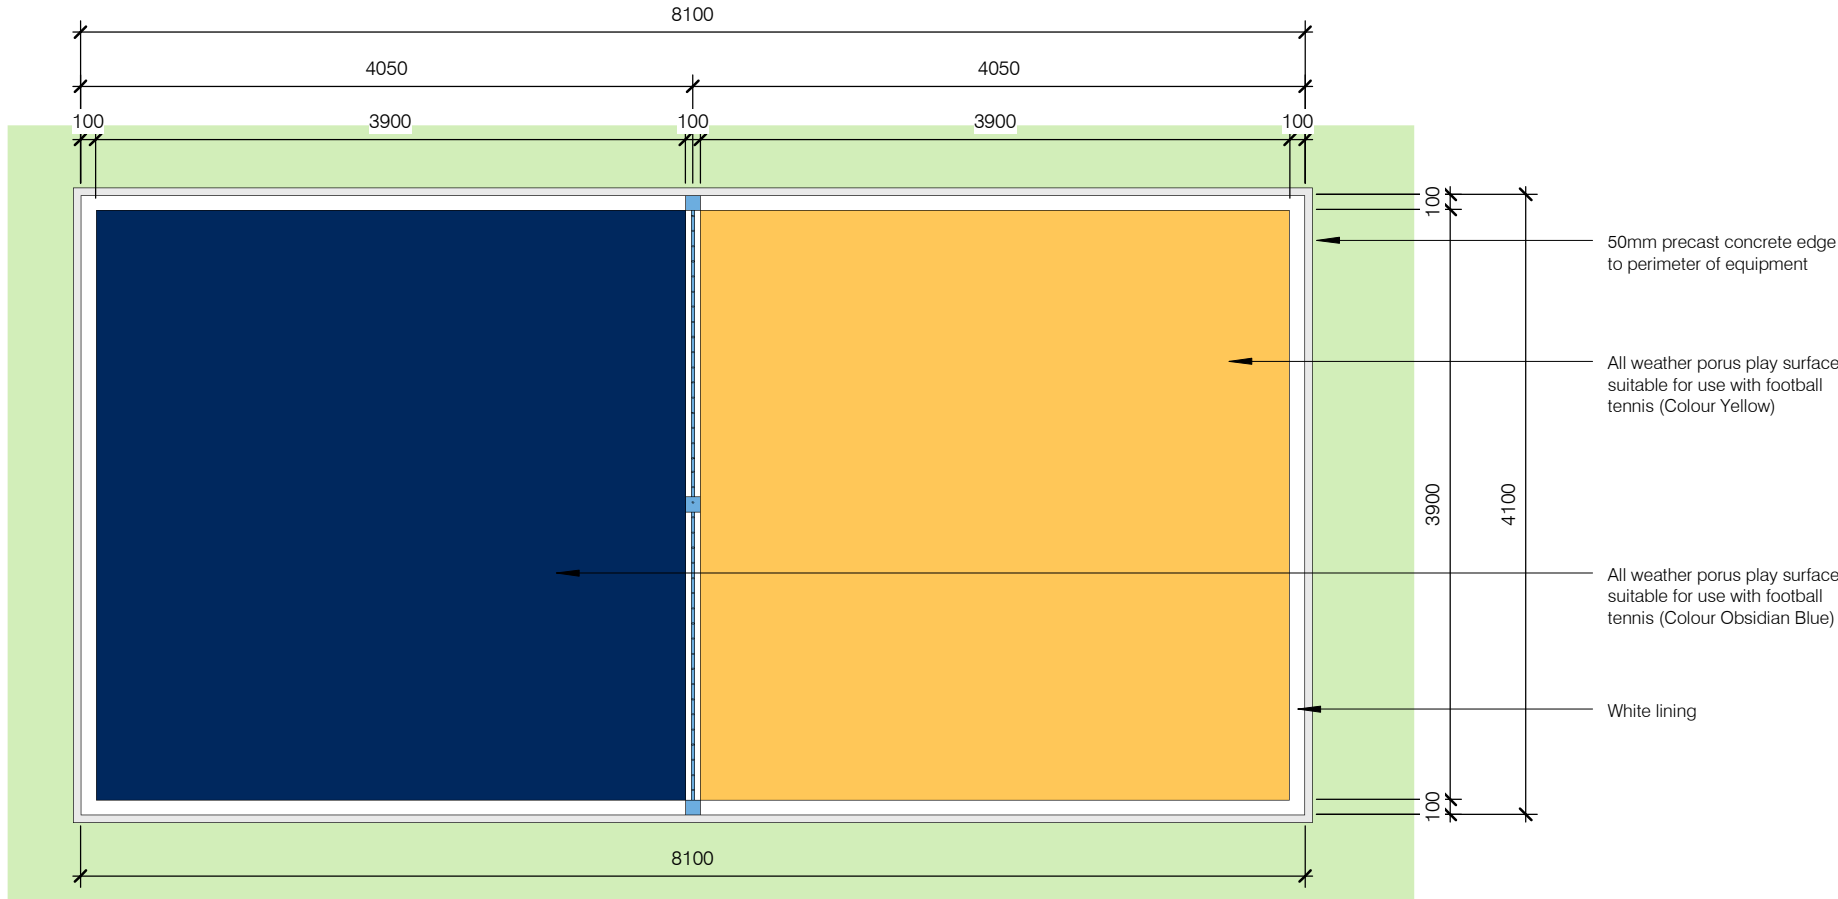

50mm precast concrete edge to perimeter of equipment

All weather porus play surface suitable for use with football tennis (Colour Yellow)


All weather porus play surface suitable for use with football tennis (Colour Obsidian Blue)

White lining

For performance specification relating to equipment and surfacing, see Performance Specification document: 13034-DB3-B0X-XX-SP-A-00002

Equipment B - Football Tennis



1 : 50

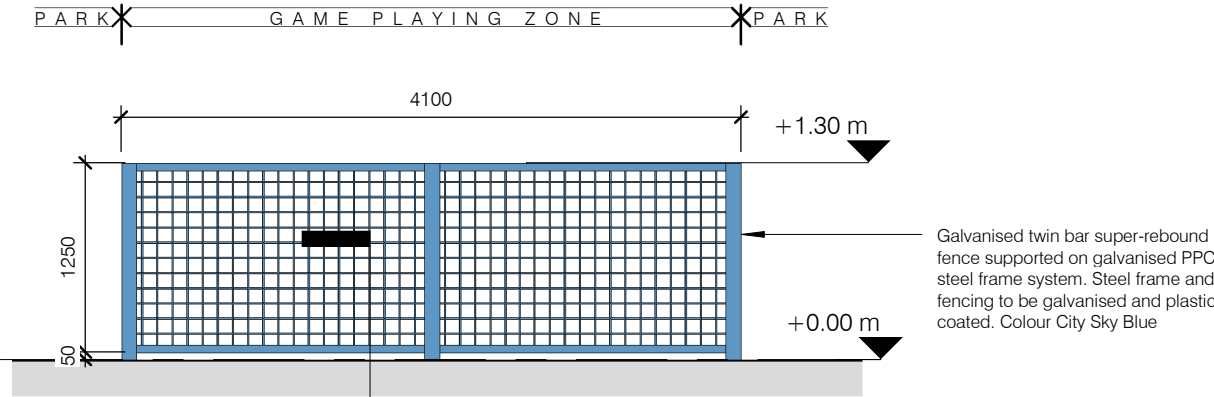

Galvanised twin bar super-rebound fence supported on galvanised PPC steel frame system. Steel frame and fencing to be galvanised and plastic coated. Colour City Sky Blue

Galvanised twin bar super-rebound fence supported on galvanised PPC steel frame system. Steel frame and fencing to be galvanised and plastic coated. Colour City Sky Blue

All weather porus play surface suitable for use with football tennis

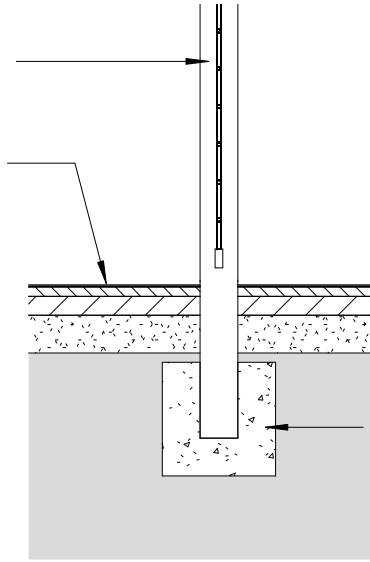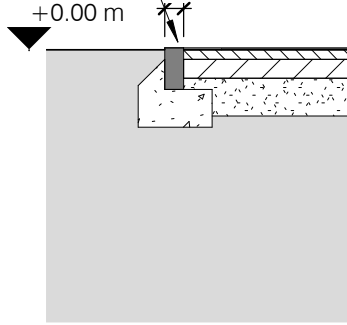

Foundation designed by specialist equipment contractor

P3	09/04/20	Issued for Planning	RP	JM
P2	11/10/19	Issued for Tender	RP	TL
P1	31/05/19	For Client Comment	AMK	TL
Rev	Date	Description	By	Chk

PLANNING ISSUE

darntonB3
ARCHITECTURE

LEEDS

The Coach House, Monk Fryston Hall, Monk Fryston, LS25 5DU
Tel: 01977 681001 www.darntonb3.com

CITY IN THE COMMUNITY

PLAY ZONES PILOTS, MANCHESTER

Equipment B - Football Tennis

CREATION DATE	SCALE @ A3	DRN	CHK	STATUS
05/28/19	As indicated	AMK	TL	S4


SHEET NO.	REVISION
13034-DB3-B0X-XX-DR-A-90202	P3

© COPYRIGHT: ALL RIGHTS RESERVED.
THIS DRAWING MUST BE READ IN CONJUNCTION WITH ALL OTHER RELEVANT DRAWINGS AND INFORMATION.
ANY DISCREPANCIES MUST BE REPORTED TO DARNTONB3 IMMEDIATELY.
THE DRAWING OR INFORMATION MUST NOT BE USED FOR CONSTRUCTION UNLESS EXPRESSLY ISSUED FOR CONSTRUCTION.
DO NOT SCALE OFF DRAWINGS. USE DISPLAYED DIMENSIONS.

PLOT DATE: 06/04/2020 16:30:18 Model Ref: FILL OUT UNDER PROJECT PROPERTIES

L0-Football Tennis-Elev 2

1 : 50

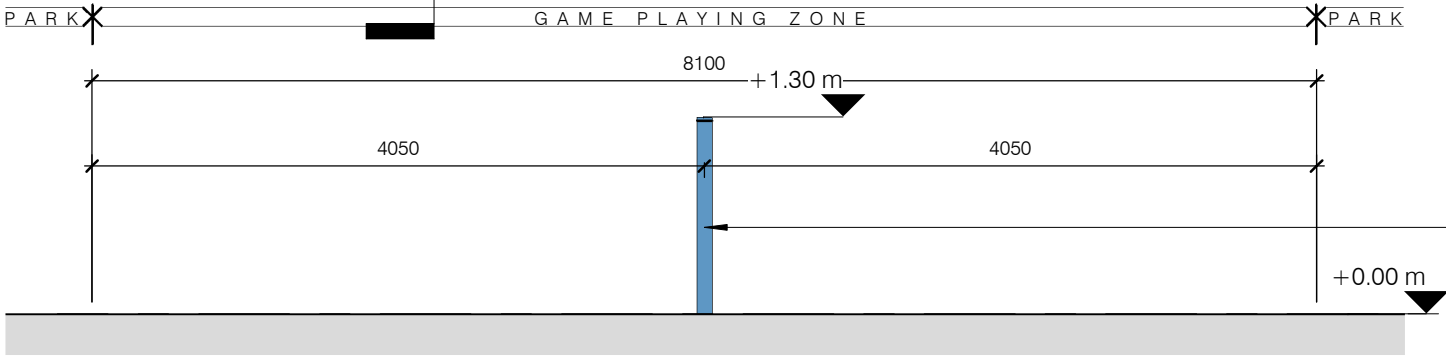

Galvanised twin bar super-rebound fence supported on galvanised PPC steel frame system. Steel frame and fencing to be galvanised and plastic coated. Colour City Sky Blue

L0-Football Tennis-Elev 1

1 : 50