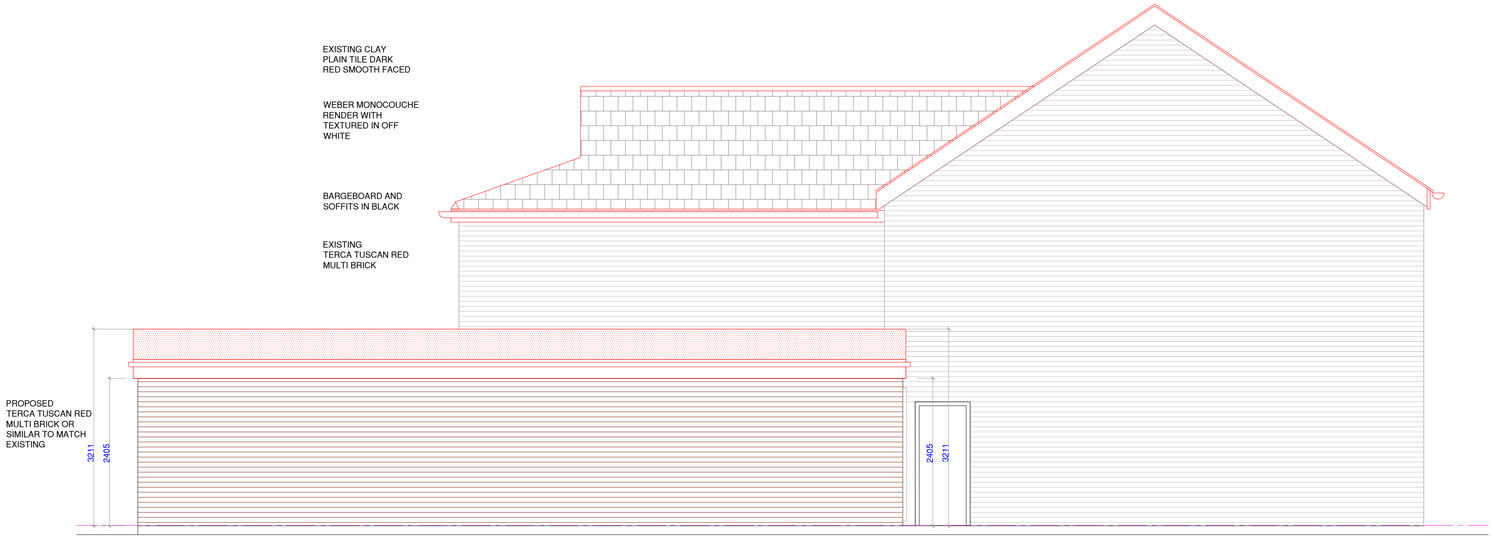

PROPOSED SIDE ELEVATION

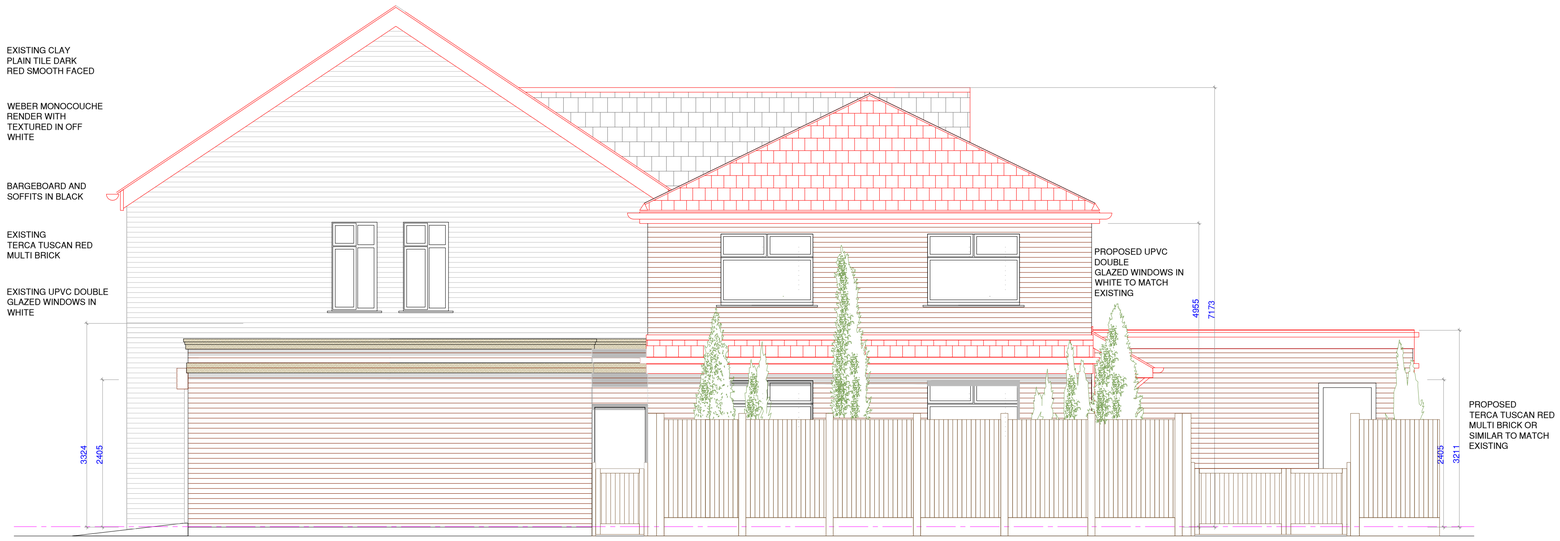

PROPOSED SIDE ELEVATION

Notes:

NOTES

REV:	DESCRIPTION:	BY:	DATE:
A	building reduced in size	RR	17 06 21

Arch Designs
Don't just dream it, let us design it!
www.archdesigns.co.uk
TEL:07910600970

CLIENT:
MALIK NELSON
MGM FOOD STORE
9-11 MELDON ROAD
LONGSIGHT M13 0TZ

ARCHITECT:
MR REUBEN RAMELIZE
ARCH DESIGNS. WILSONS PARK C/O MAS
MONSALL ROAD
MANCHESTER M40 8WN

DRAWN:	CHECKED:	DATE:	REVISION:
REUBEN	checked	JAN 2021	A

PROJECT NAME: PROPOSED TWO STOREY EXTENSION FOR NEW DWELLING AND ONE STOREY EXTENSIONS FOR STORAGE AND BUTCHERS SHOP

DRAWING TITLE: PROPOSED SIDE ELEVATIONS

SCALE:	SHEET SIZE:	SHEET NO:
1:50	A1	07

PROJECT NO:	STATUS:
2020/00	FOR PLANNING ONLY

DRAWING NO: A1/07

PROJECT:MGM FOOD STORE