

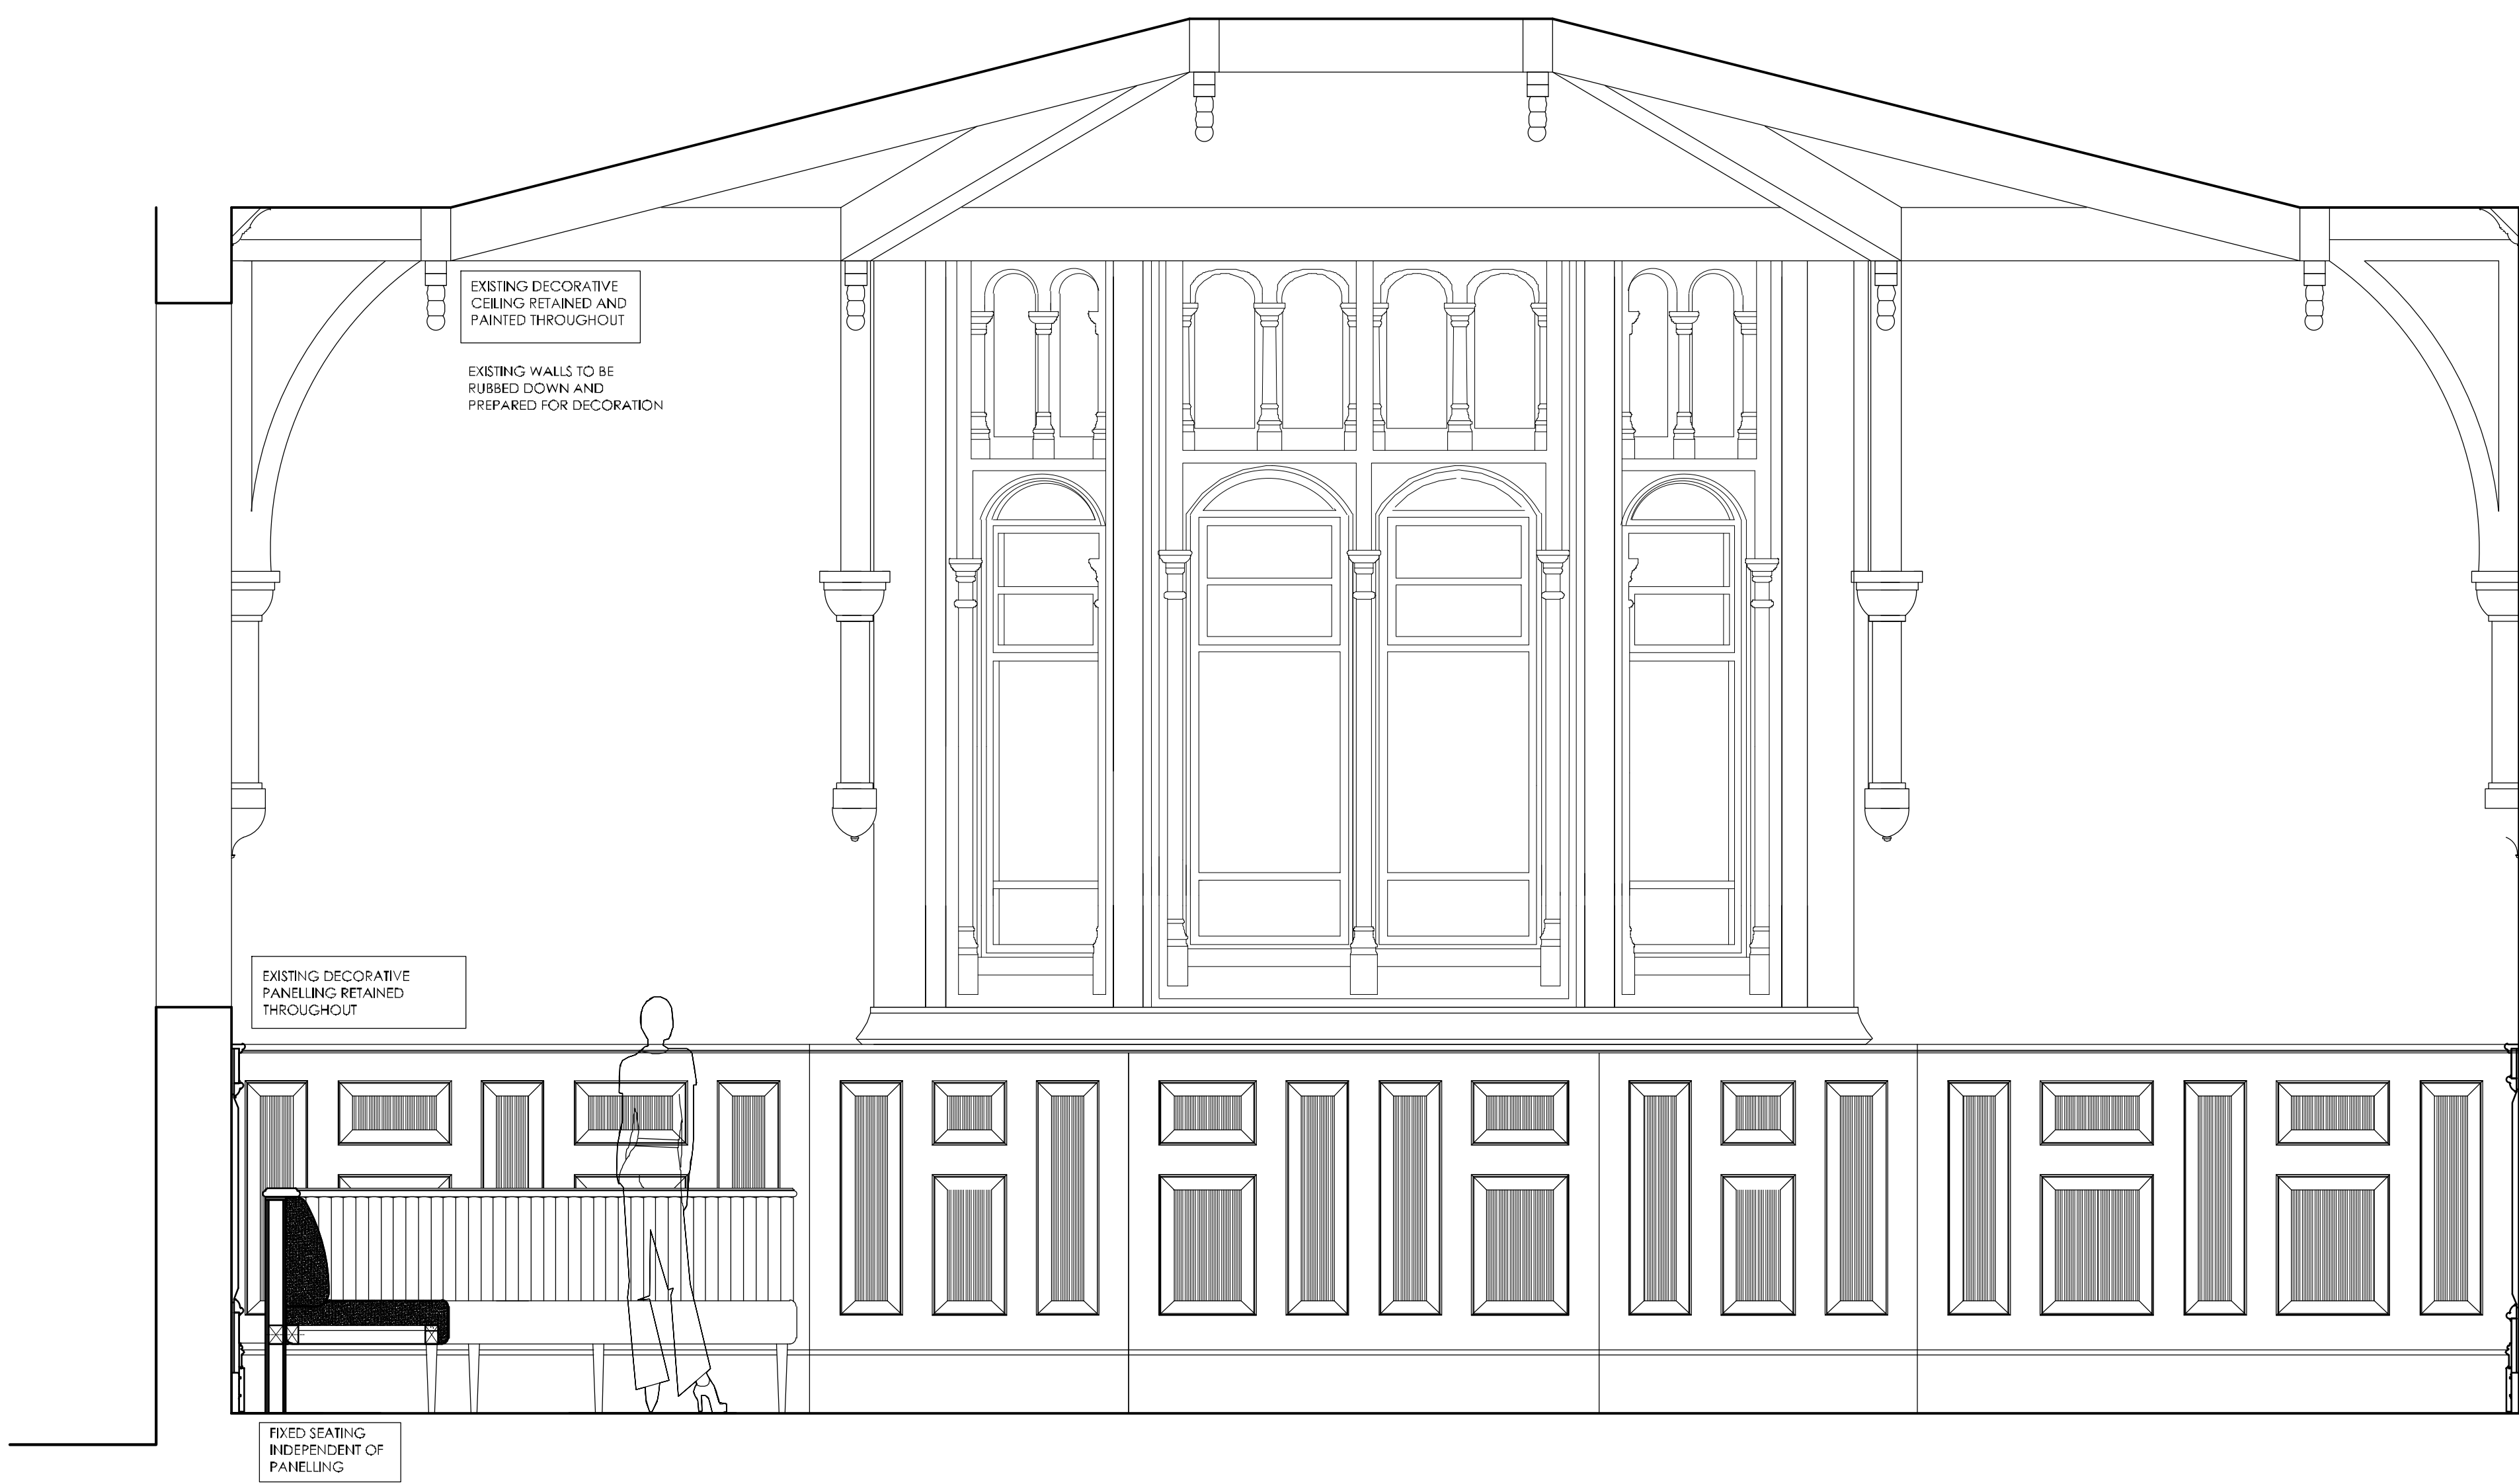



*Copyright in this drawing remains with the architect.
Responsibility is not accepted for errors made by others in scaling from this drawing.
All construction information should be taken from figured dimensions only.
Check all dimensions on site. In case of any discrepancy, refer query to the architect.*

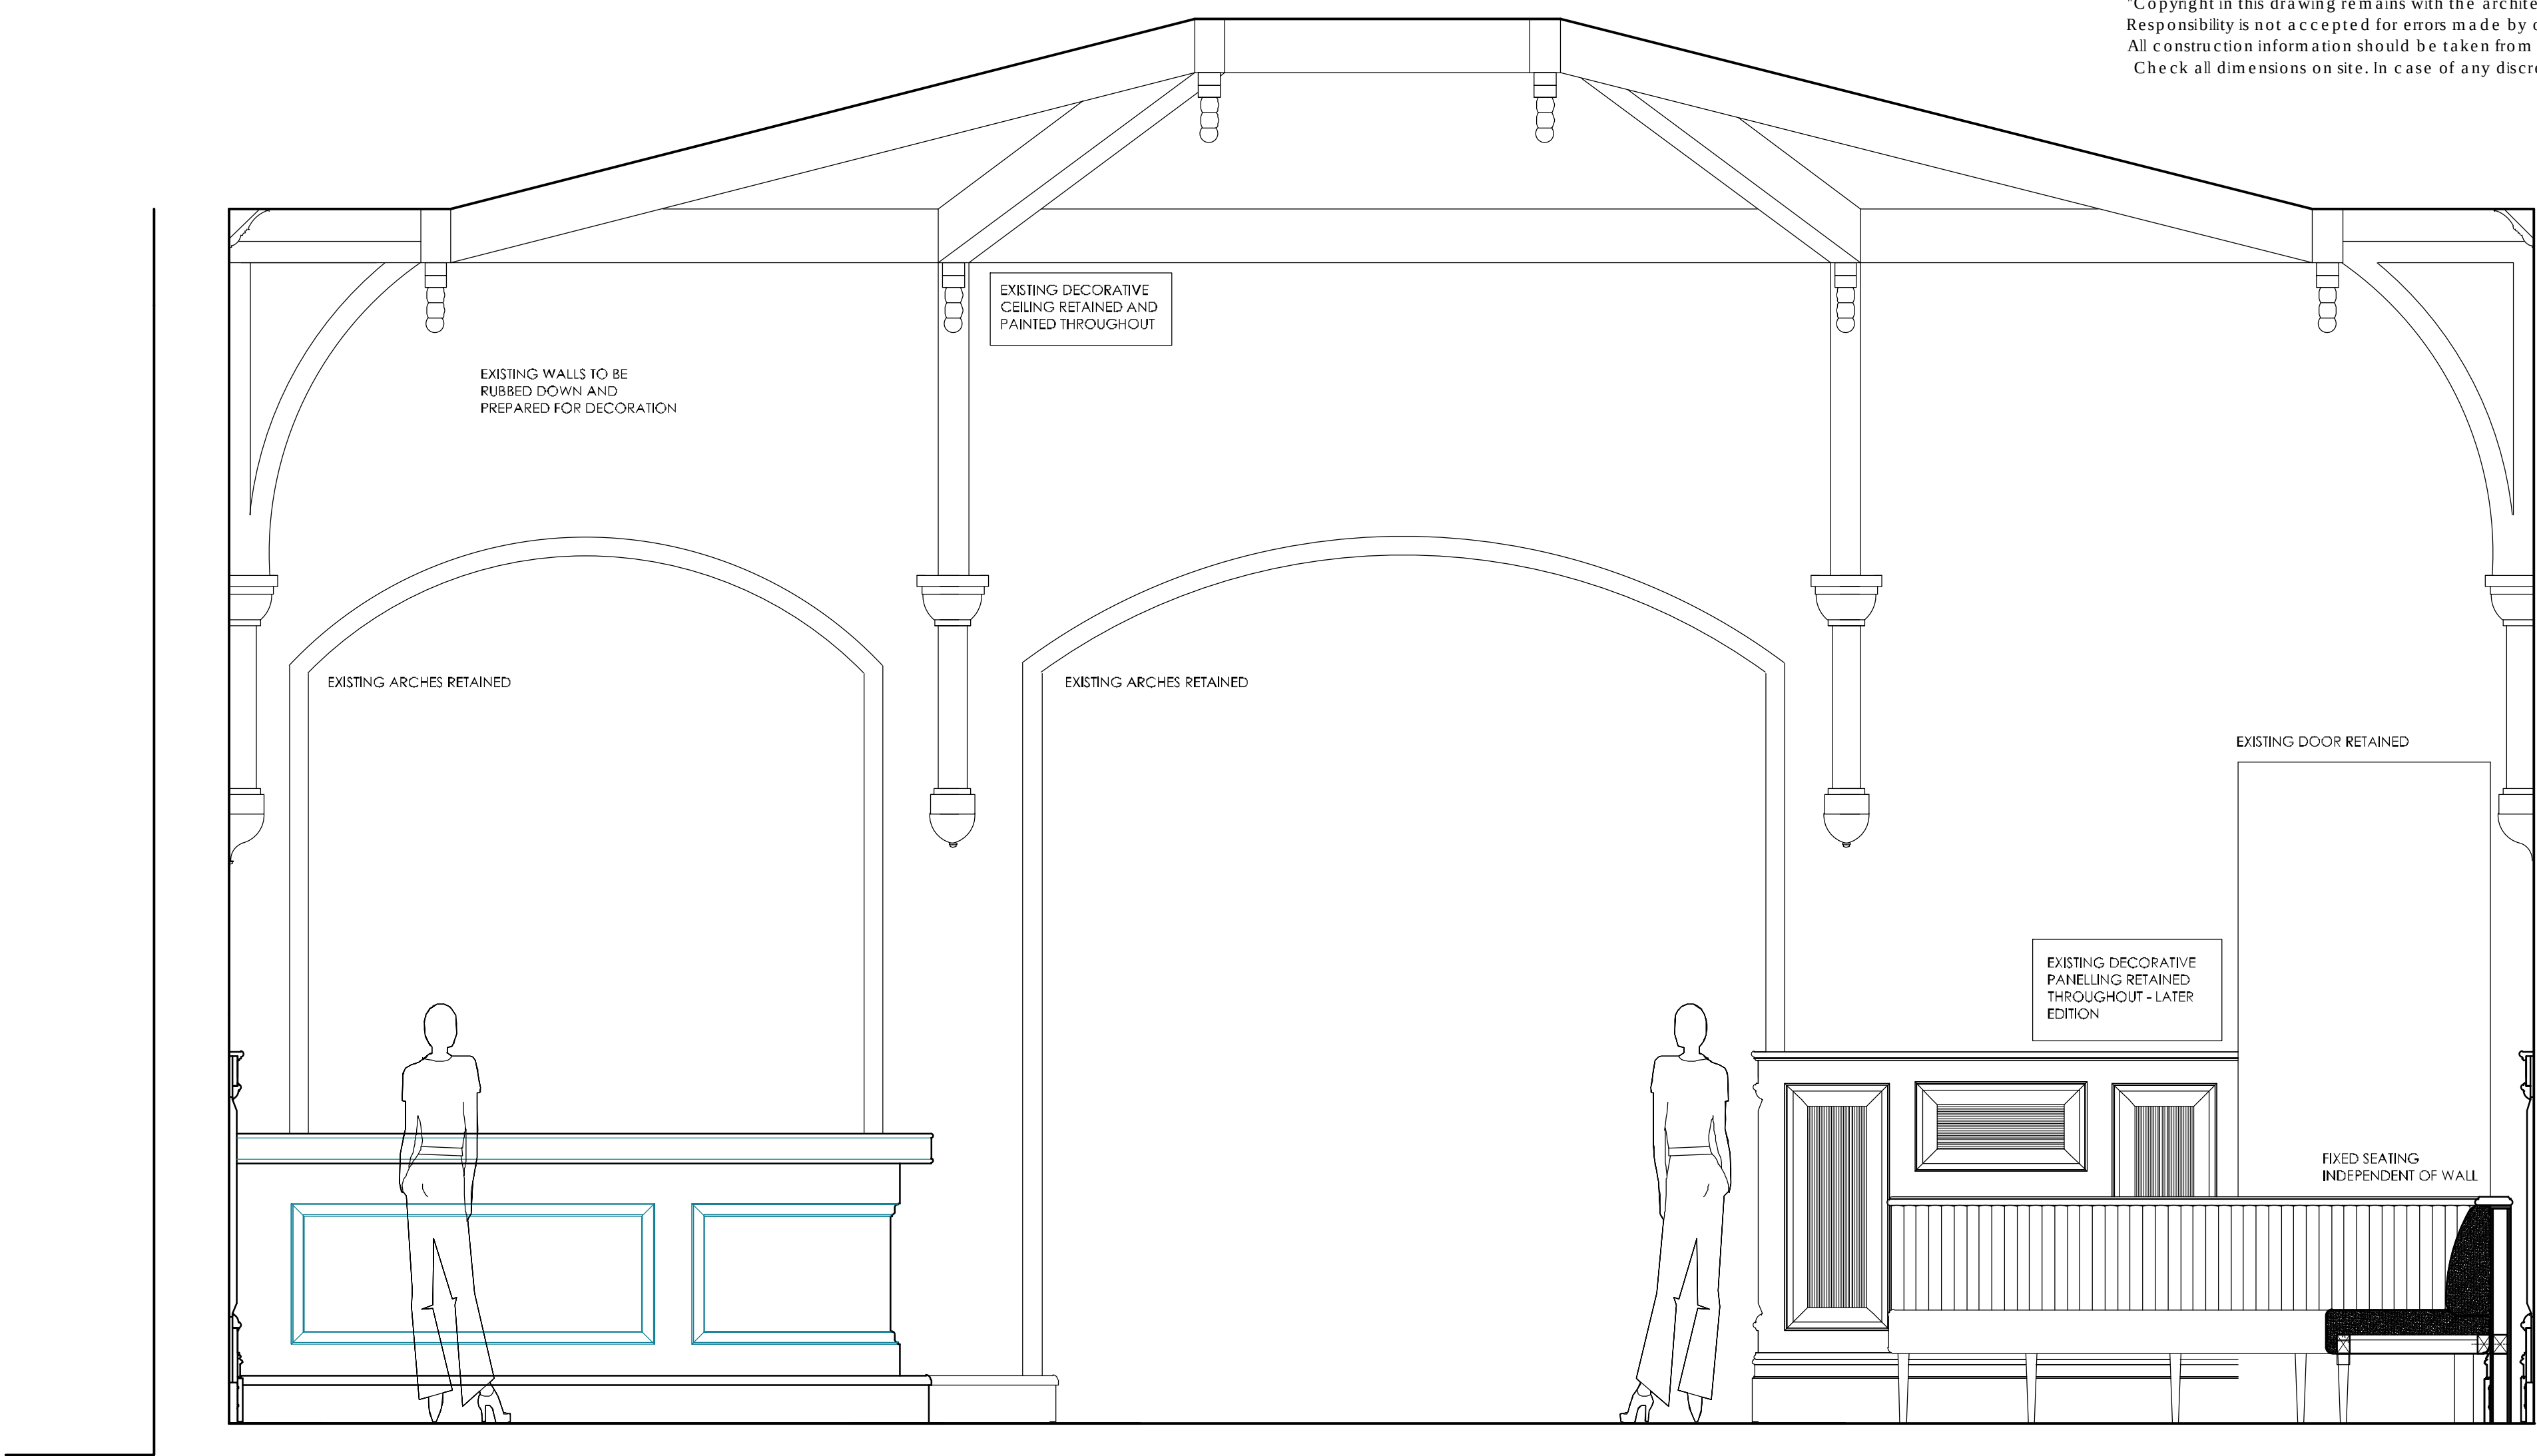



ELEVATION 1 (1:20)

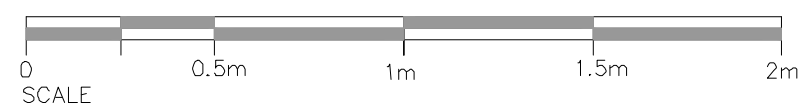

ELEVATION 2 (1:20)

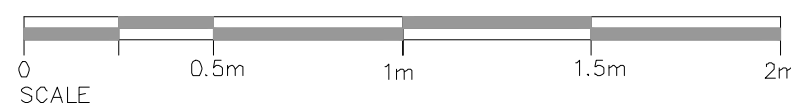

ARCHITECTURAL FEATURES ALL RETAINED

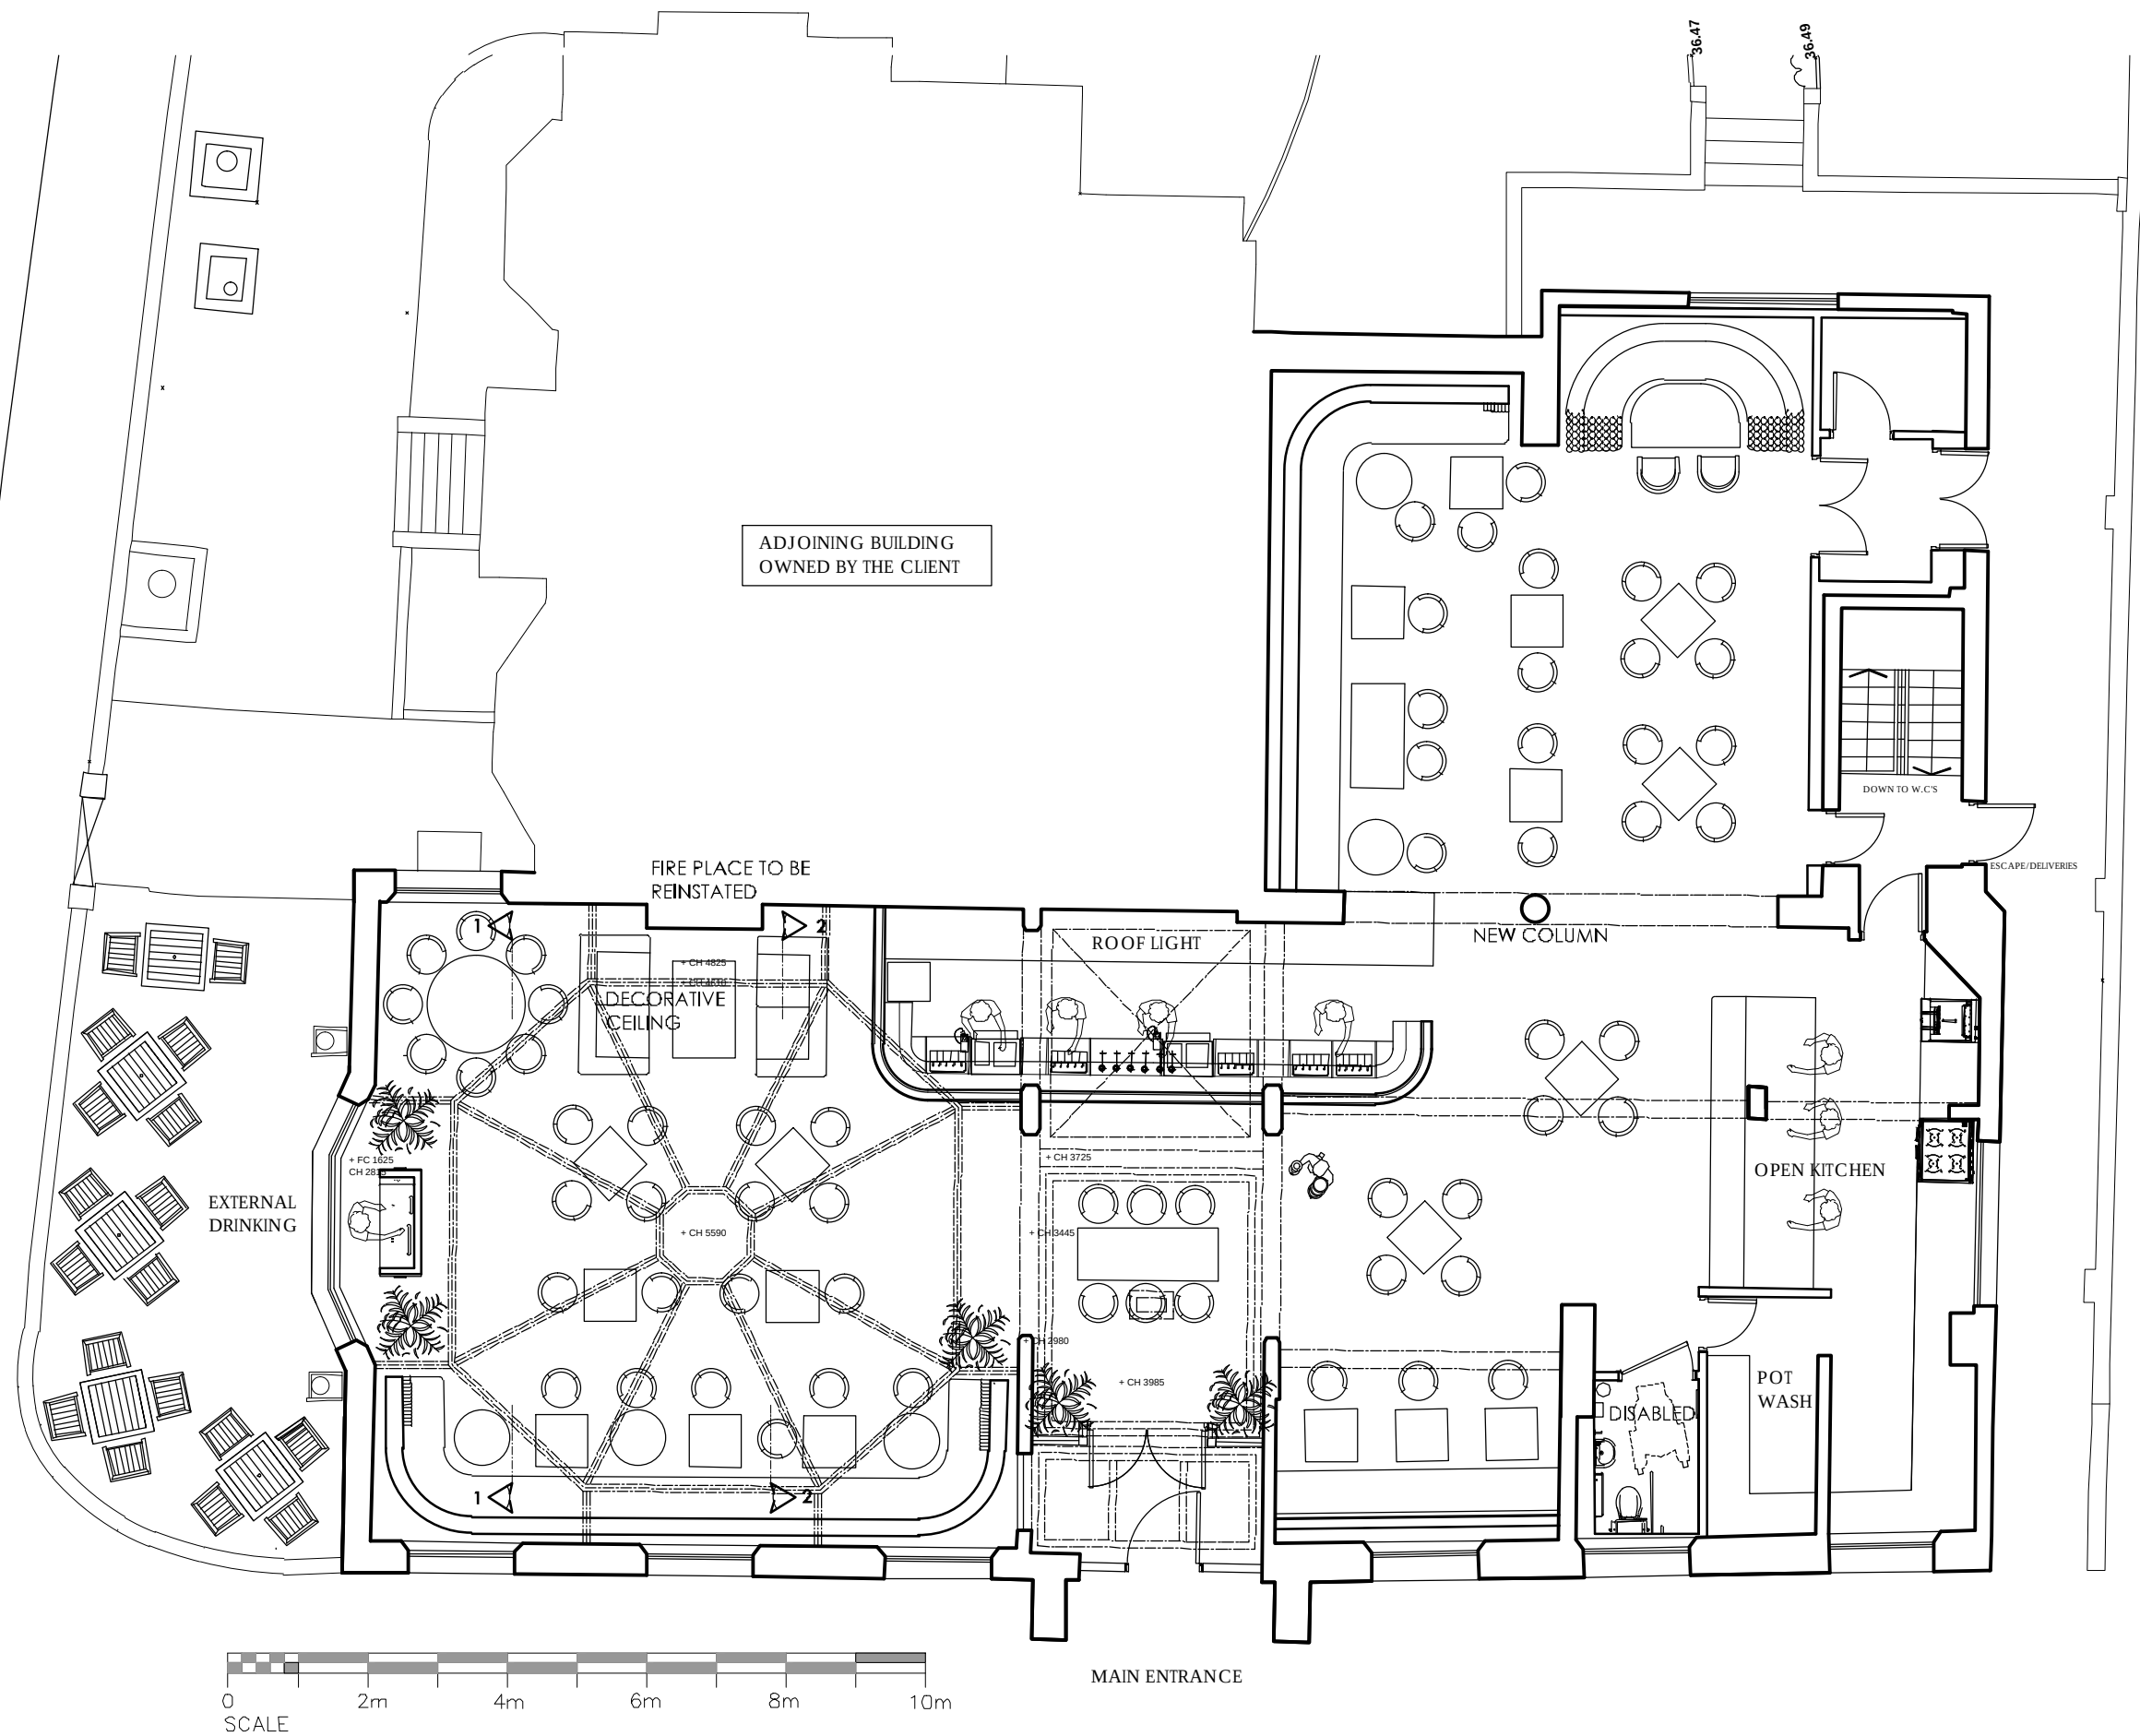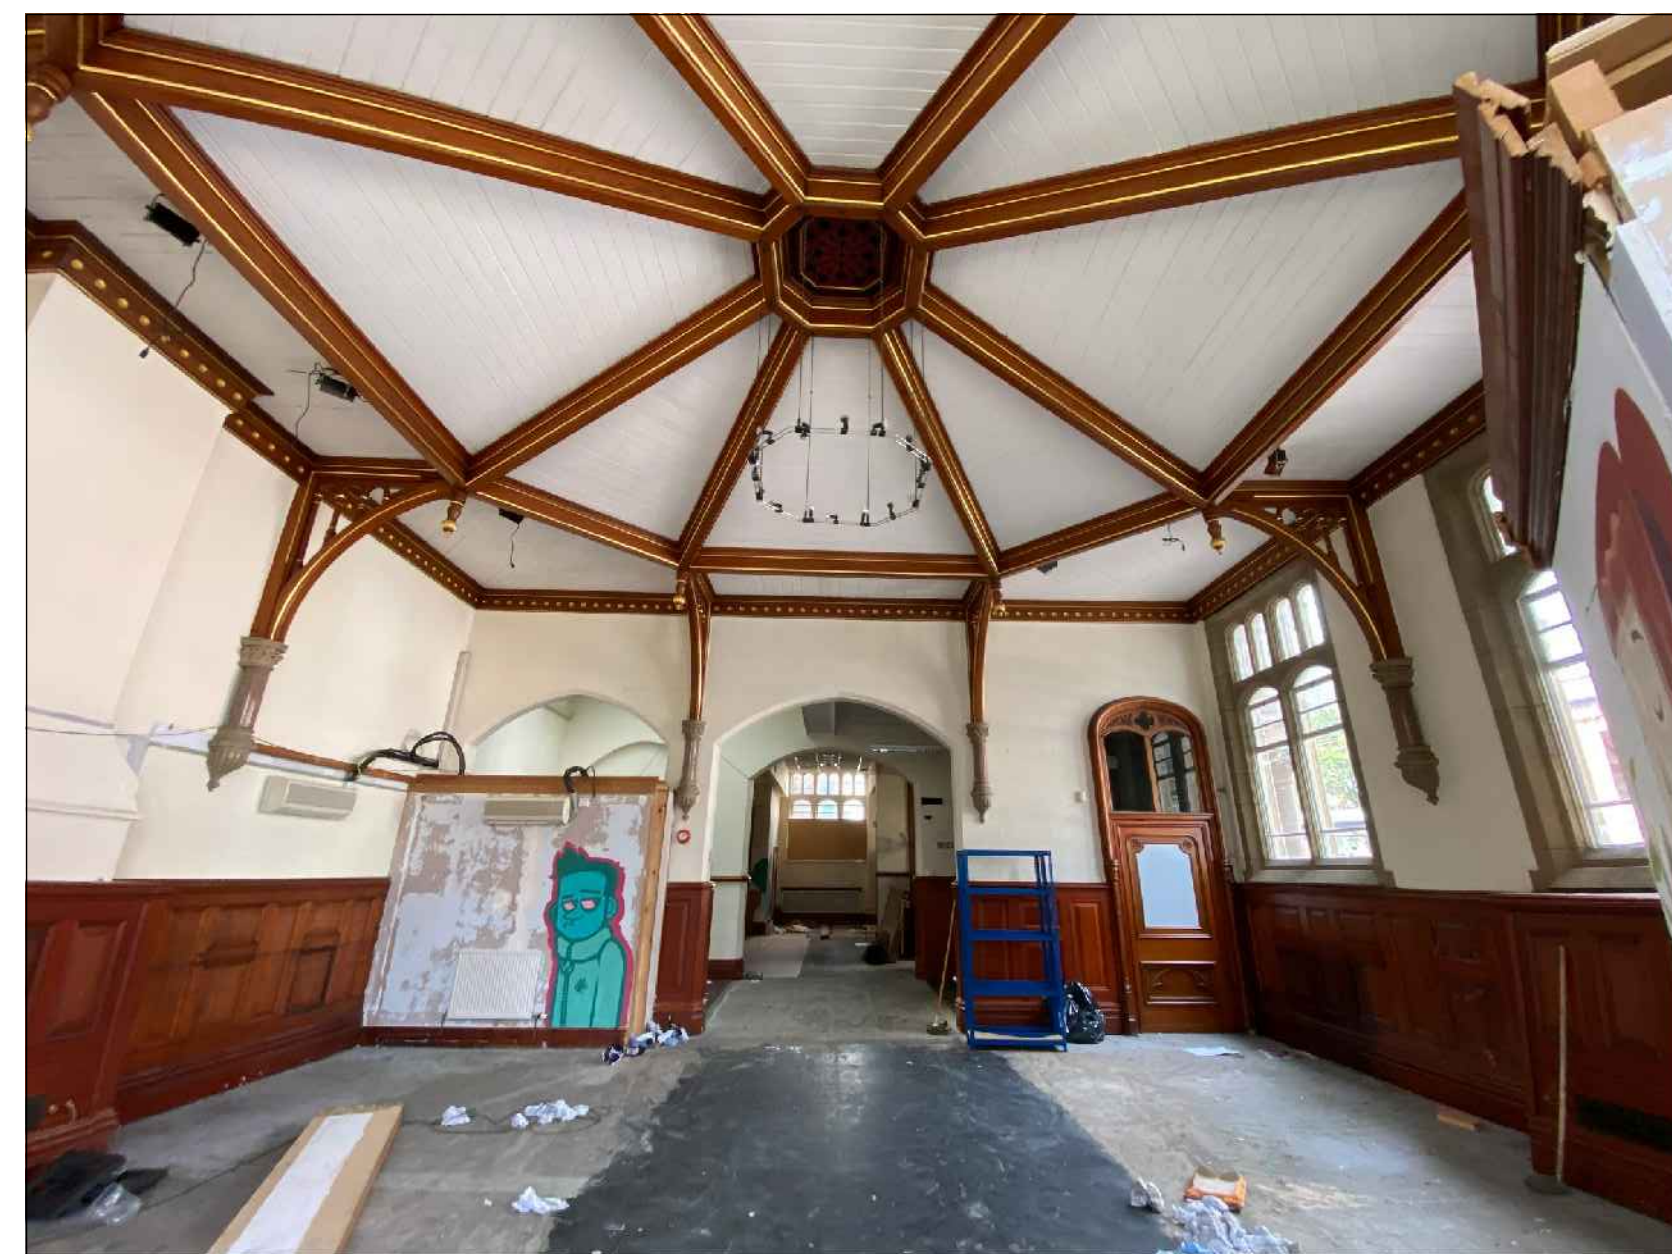

KEY PLAN (1:100)

Rev	Description	By	Date
	INTERNAL ELEVATIONS UPDATED IN LINE WITH G.A	NM	05-11-21

FORMER NATWEST BANK, WILMSLOW
ROAD, MANCHESTER FOR CRITERION LEISURE

INTERNAL ELEVATIONS (1 OF 3)			
DRAWN	NM	DATE	05-03-21
SCALE	1:20/1:100 @ A0	REV.	A
		DRAWING NO.	2101-09A